
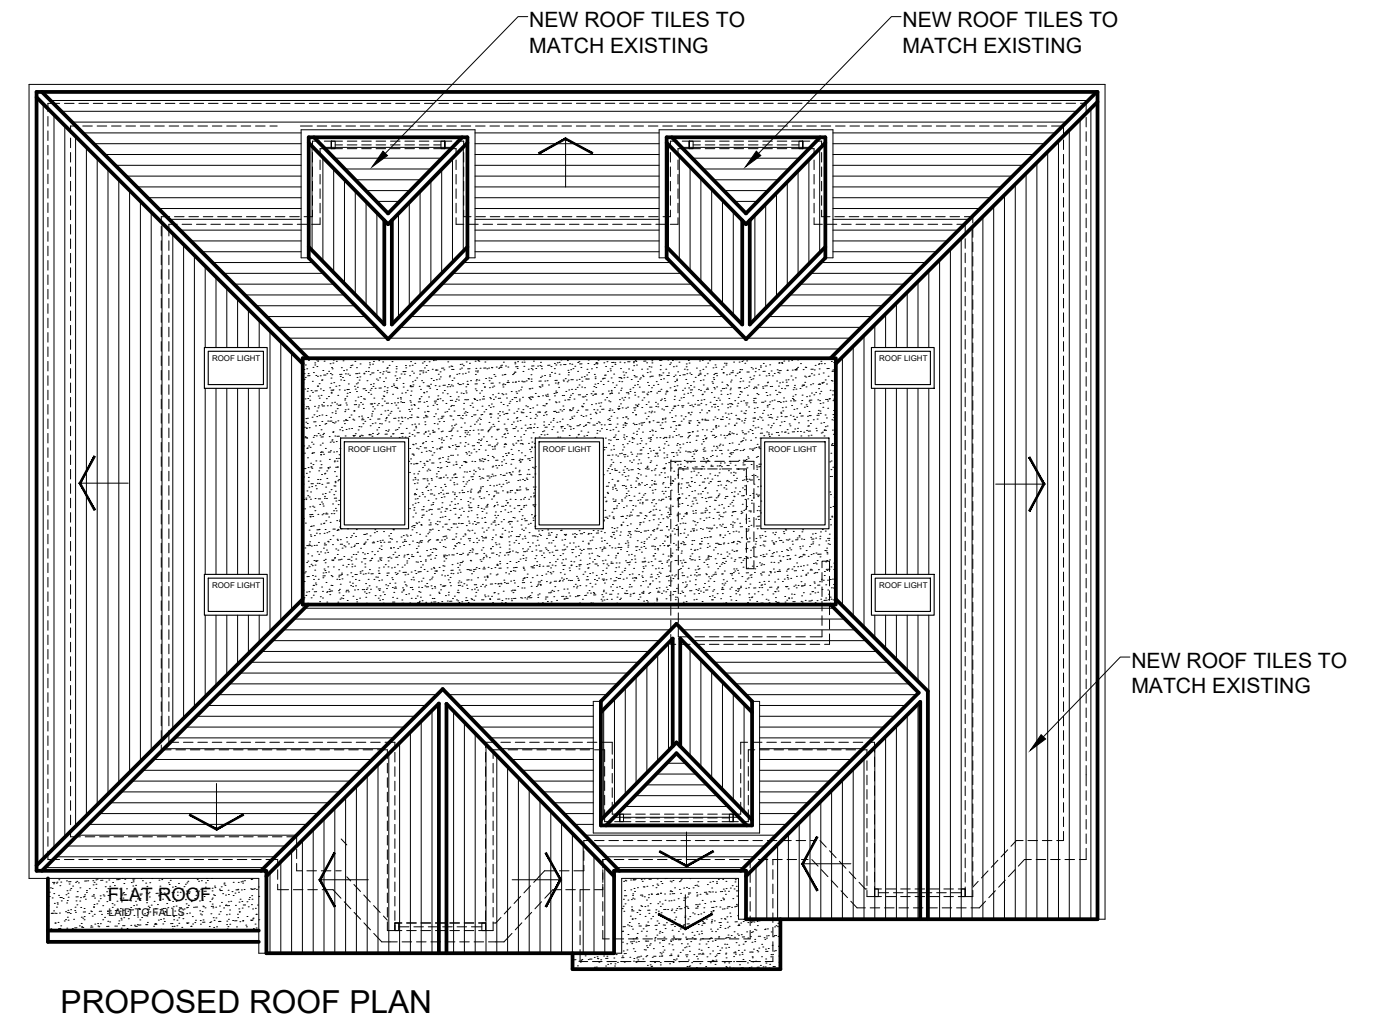


The Contractor is to check all dimensions on site and report any discrepancies to the Contract Administrator. This drawing is to be read in conjunction with all other standard documentation. Dimensions are not to be scaled from this drawing.

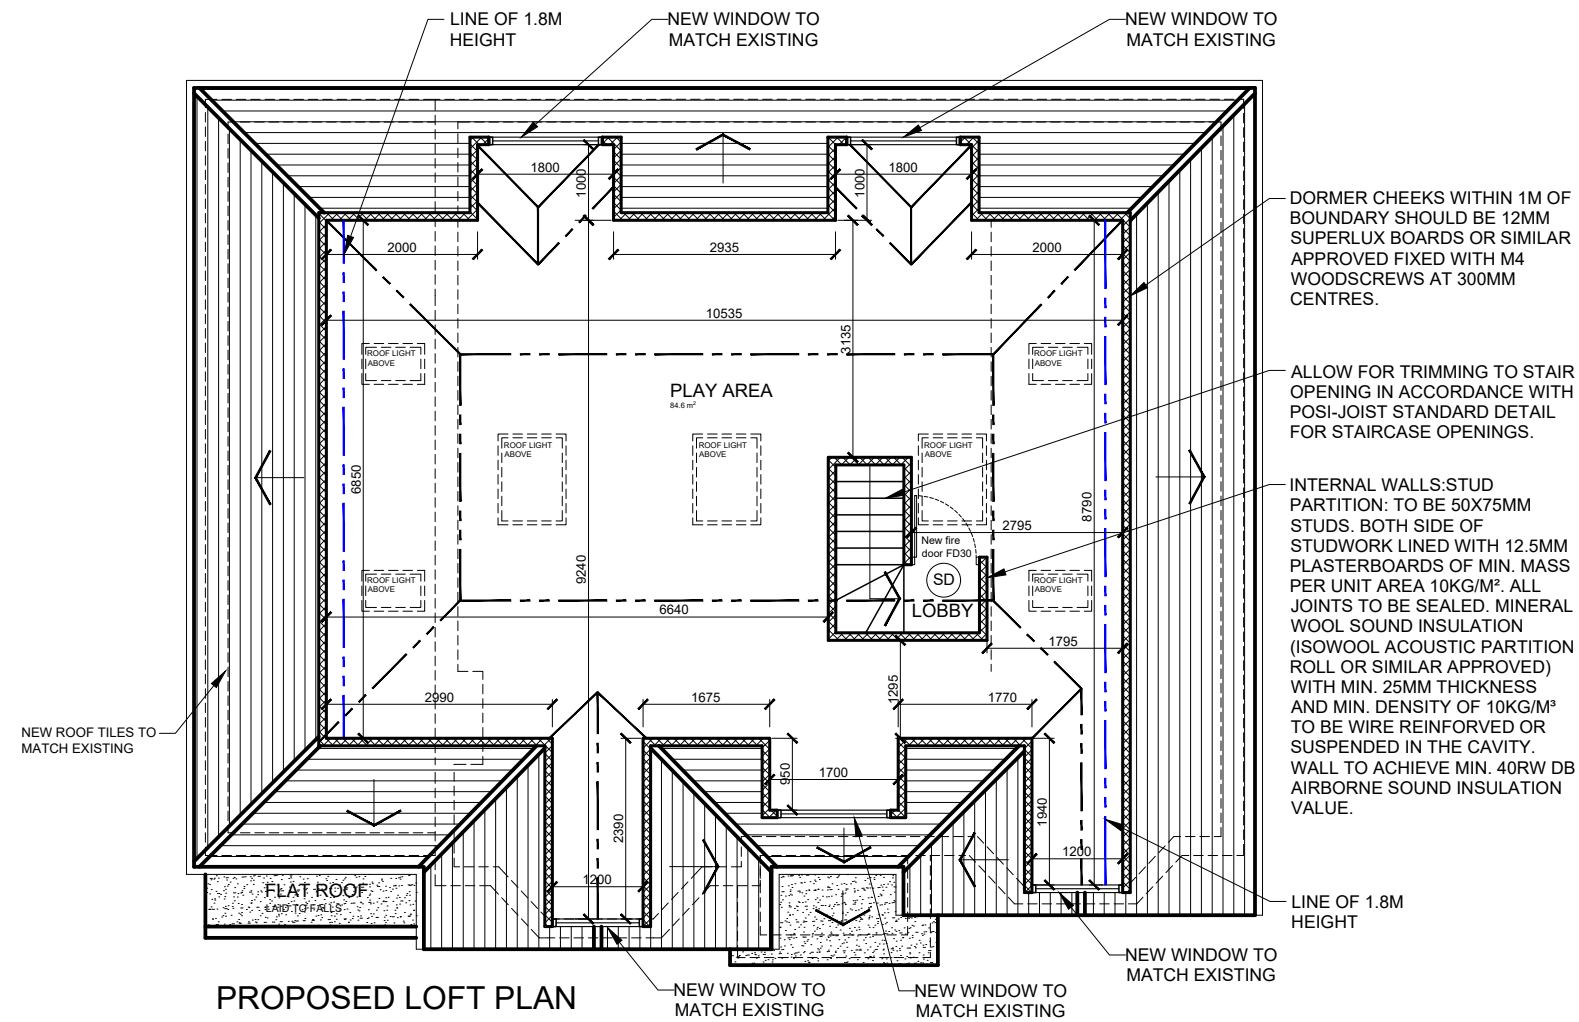

rev.	description	date	chkd.
		14 Leechcroft Avenue Sidcup Kent DA15 8RS 020 3004 9238 07931 931 035 s.nagpal@dapconsultants.co.uk www.dapconsultants.co.uk	
project : 190 Singlewell Road Gravesham			
drawing title : Proposed Roof Plan			
drawn: MV		chkd: SS	date: 11.04.2025
status: Planning			scale: 1:100@A3
proj no : 2769		drg no: 05	rev no: