


EXISTING ROOF PLAN

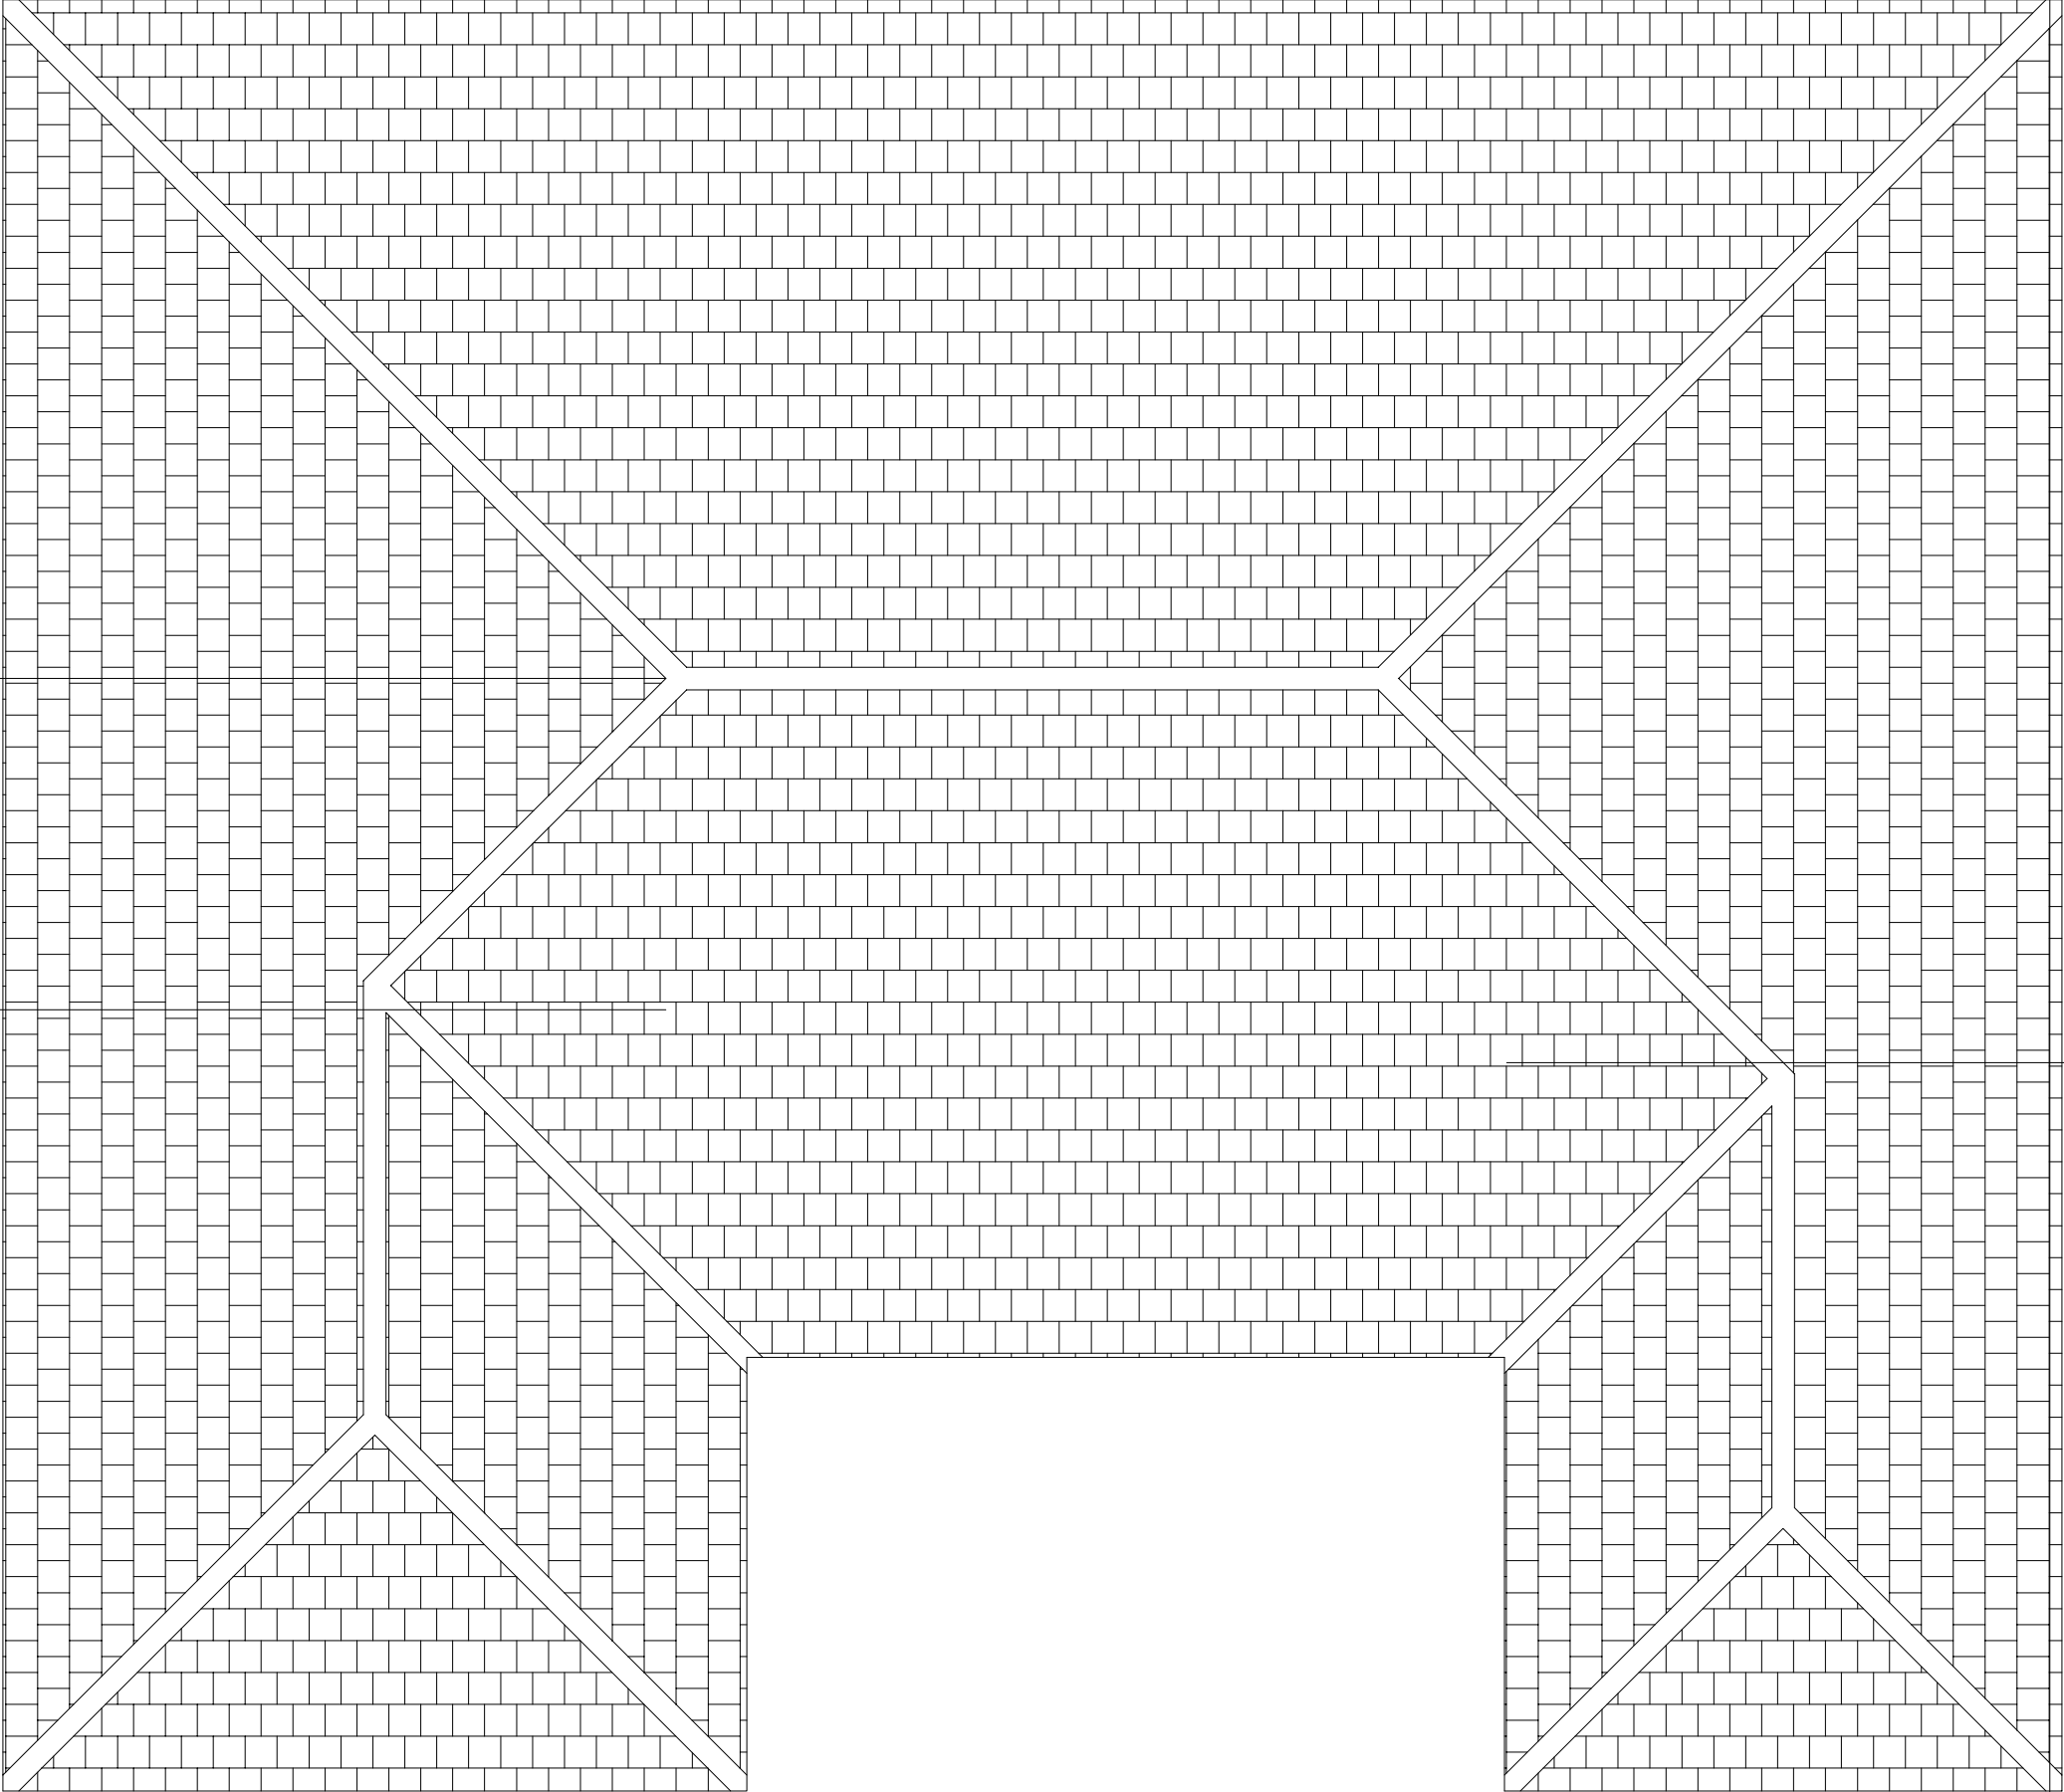

Client			
Mr Dalbagh Singh Rajbans 5 The Yews Gravesend, Kent DA12 1PA			
Drawing Title Existing Roof Plan			
Description This drawing is copyright and may not be reproduced or made use of unless expressly agreed by the Design Team All dimensions must be checked on site.			
Drawing No. 2522-002		Revision 00	
Scale 1:50@A3		Date Oct 25	
Computer File No.		Project No.	
Drawn By Raj Bhatti		Checked By	
Coordinated By		Approved By	