




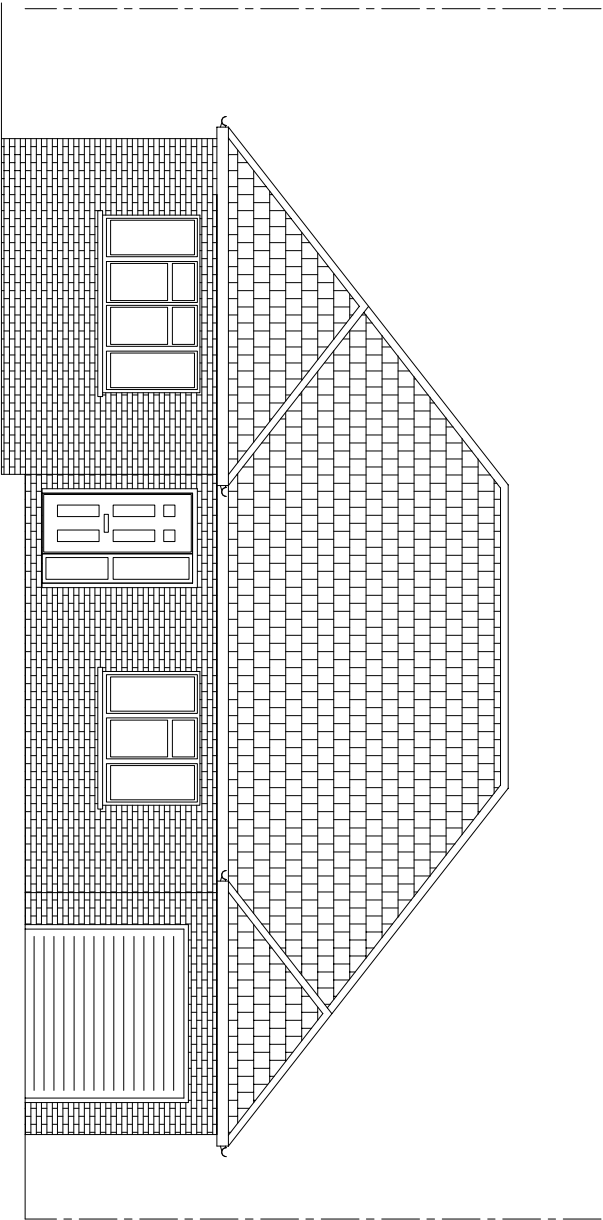


EXISTING FRONT ELEVATION

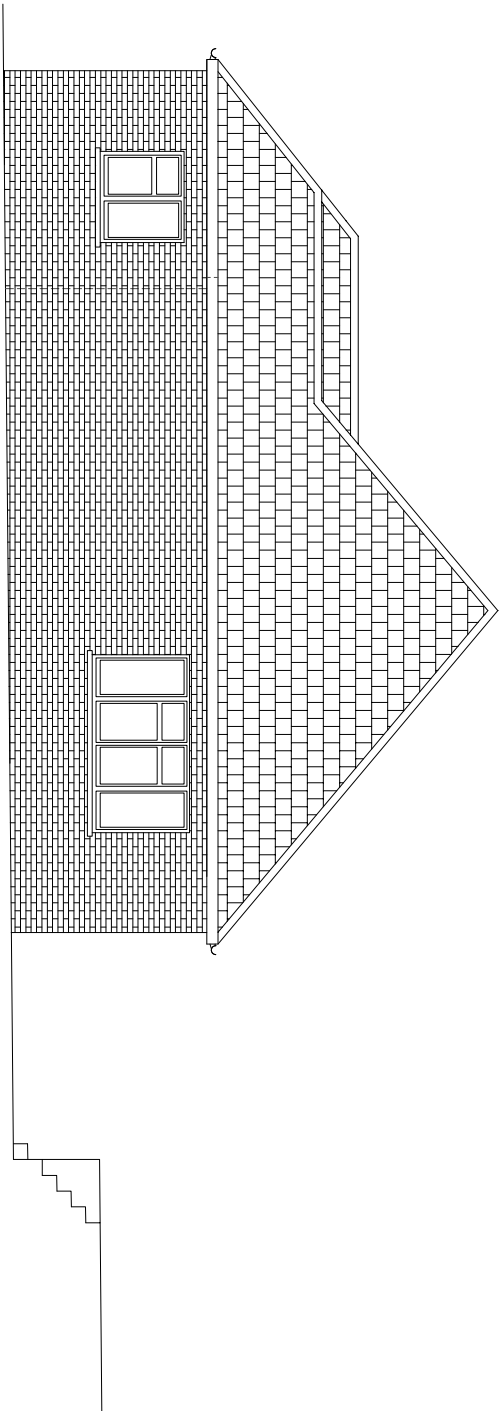


EXISTING SIDE ELEVATION

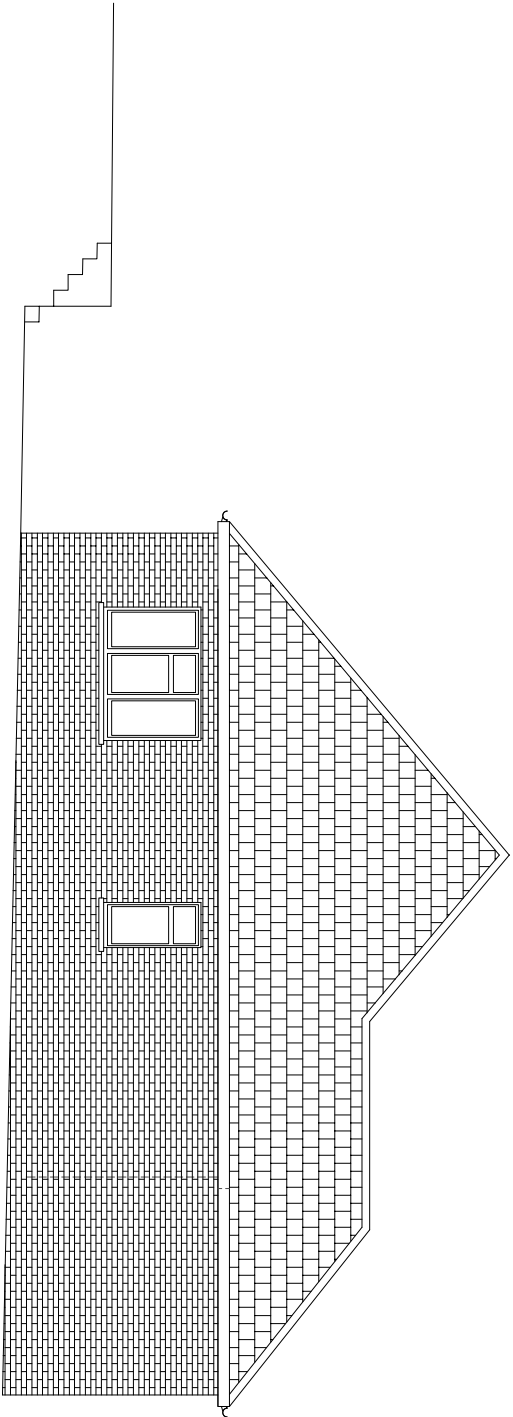

EXISTING SIDE ELEVATION

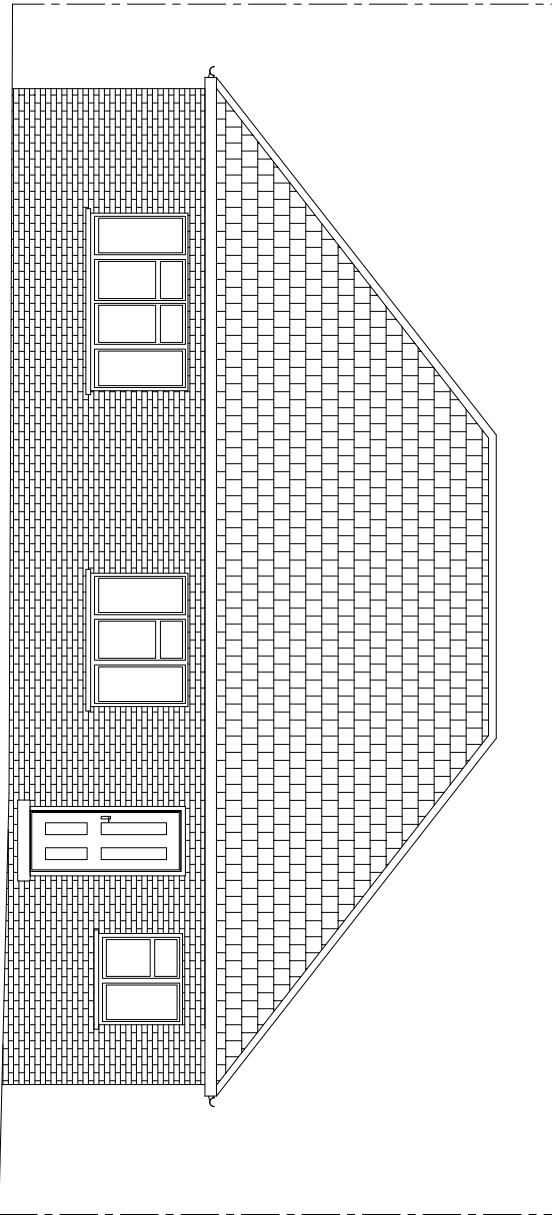

EXISTING REAR ELEVATION

 

Client		Drawing Title		Drawing No.	Revision
Mr Dalbagh Singh Rajbans		Existing Elevations		2522-003	00
5 The Yews				Scale 1:100@A3	Date Oct 25
Gravesend, Kent				Computer File No.	Project No.
DA12 1PA				Drawn By Raj Bhatti	Checked By
				Coordinated By	Approved By
				This drawing is copyright and may not be reproduced or made use of unless expressly agreed by the Design Team	
				All dimensions must be checked on site.	