


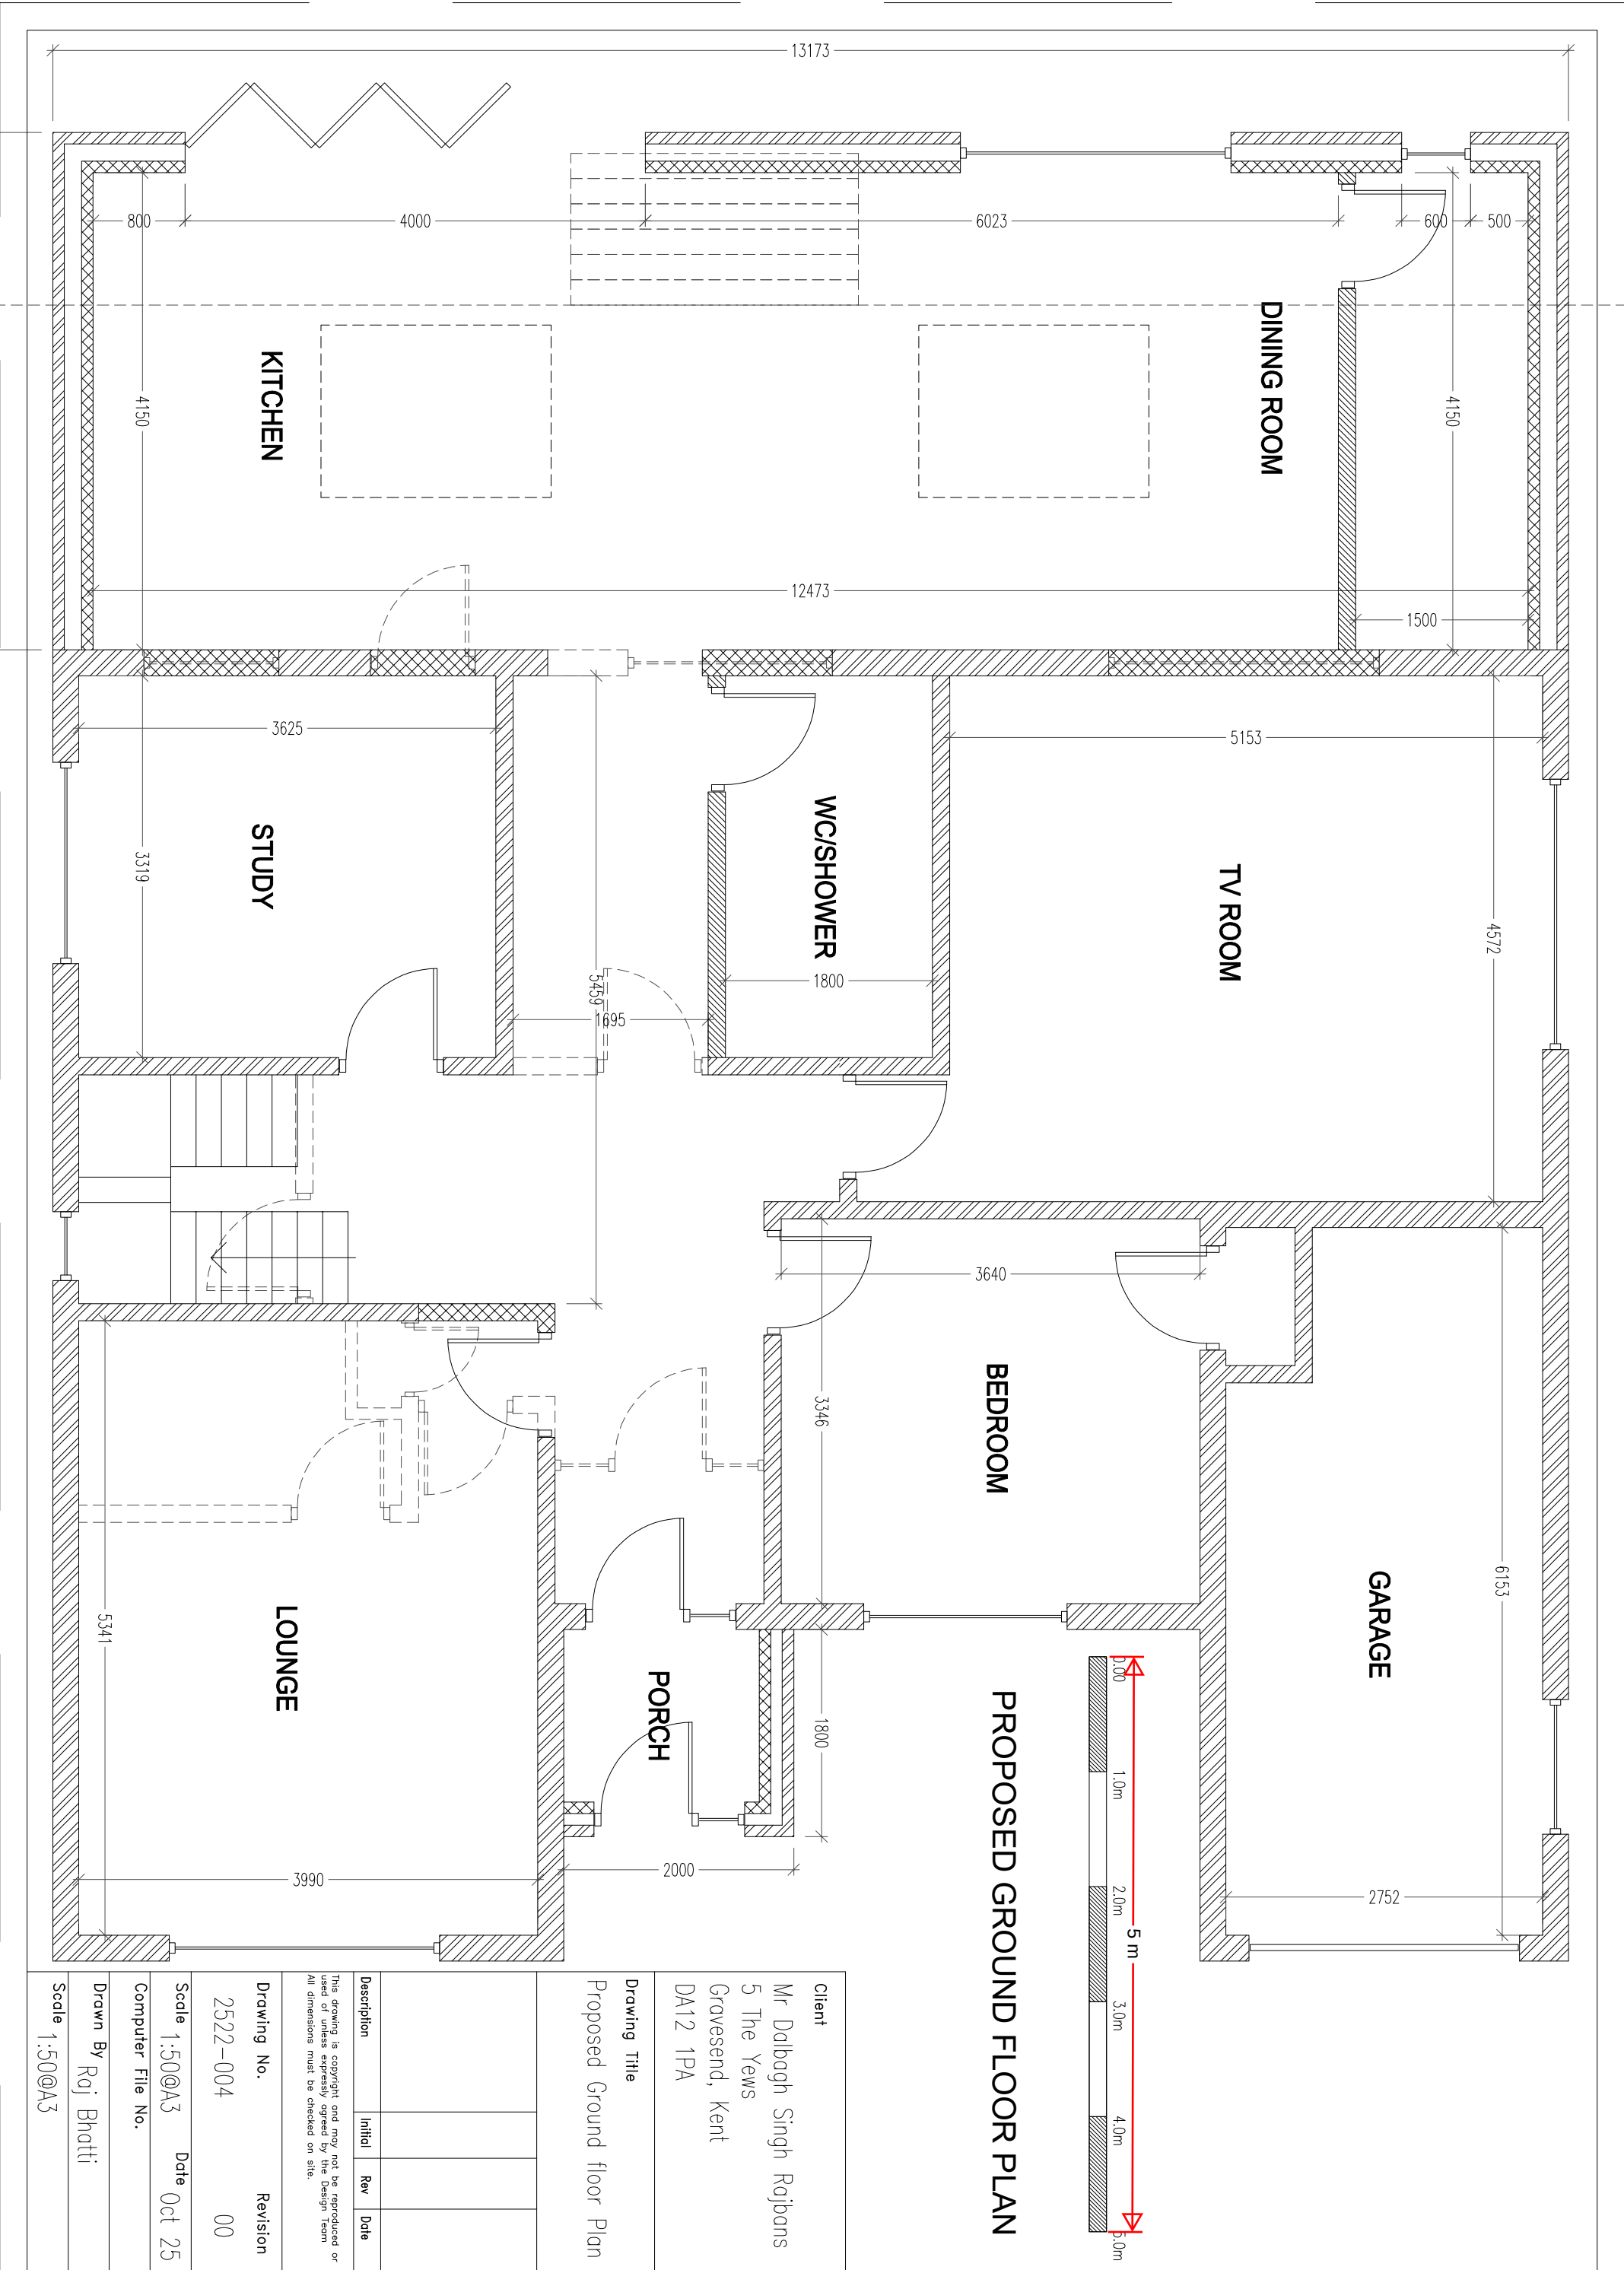

client			
Mr Dalbagh Singh Rajbans 5 The Yews Grovesend, Kent DA12 1PA			
Drawing Title			
Proposed Ground floor Plan			
Description		Initial	Rev
This drawing is copyright and may not be reproduced or used of unless expressly agreed by the Design Team All dimensions must be checked on site.			
Drawing No.		Revision	
2522-004		00	
Scale 1:50@A3		Date Oct 25	
Computer File No.			
Drawn By Raj Bhatti			
Scale 1:50@A3			