


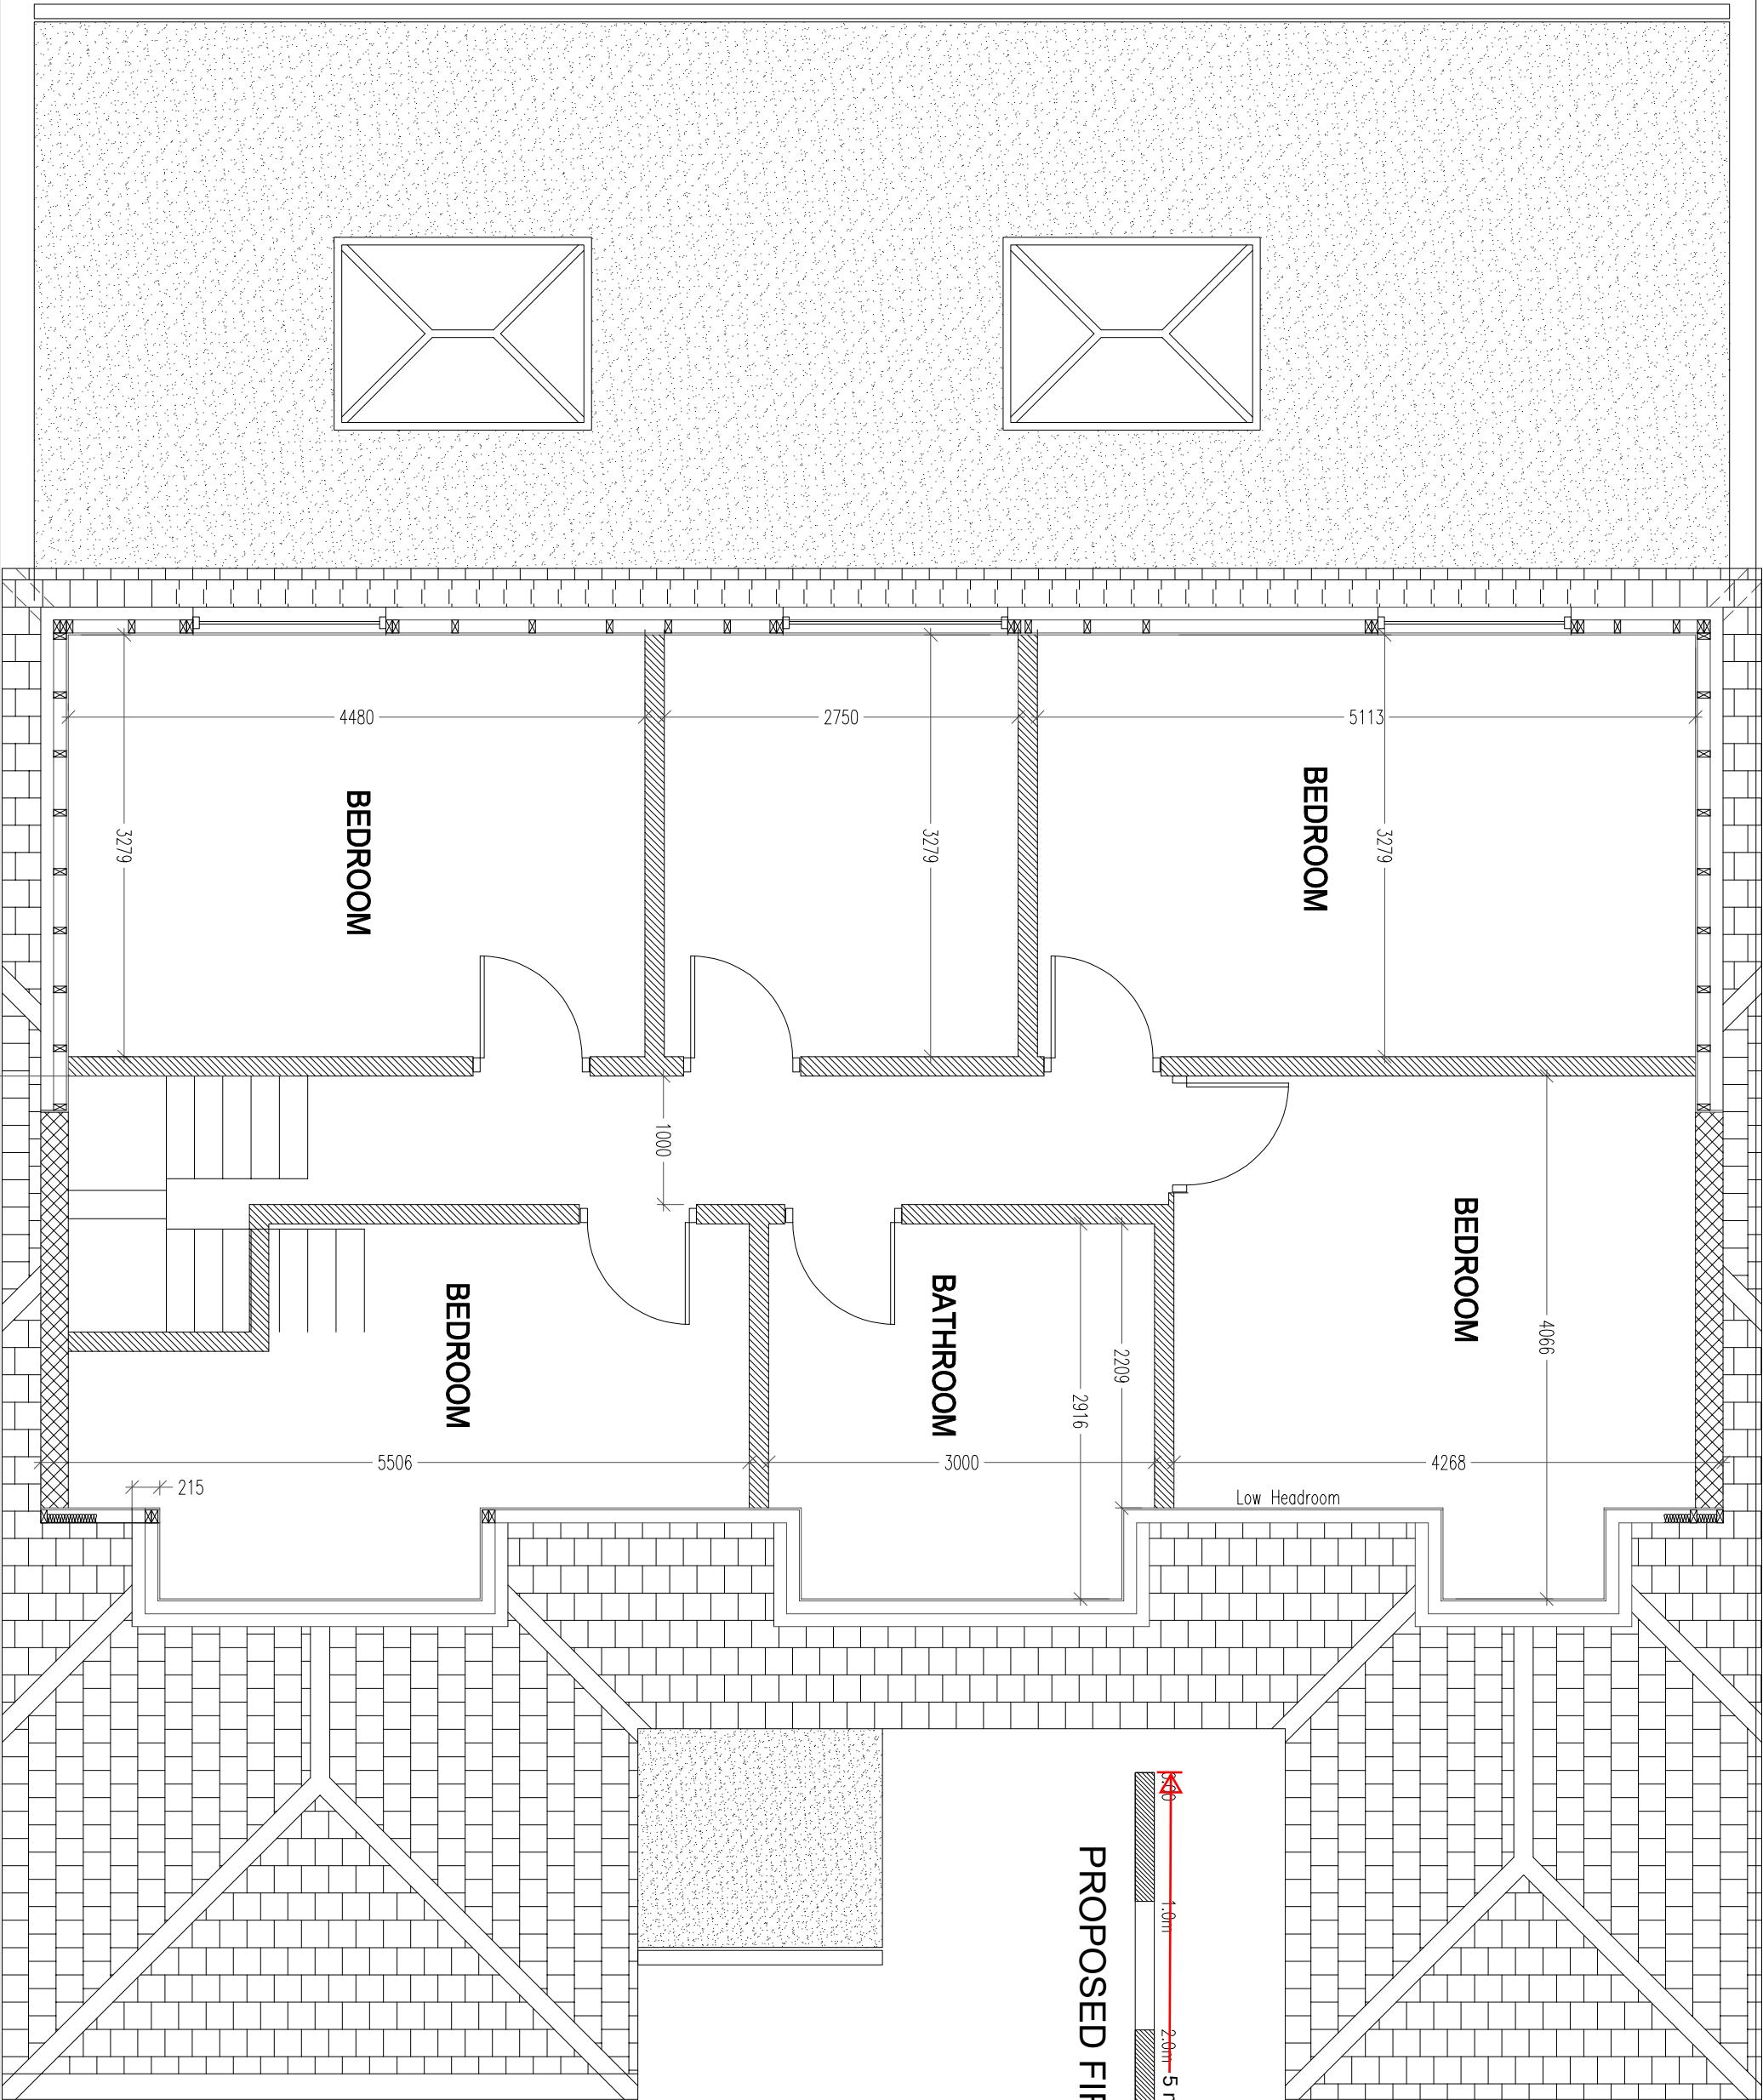

Client			
Mr Dalbagh Singh Rajbans			
5 The Yews			
Gravesend, Kent			
DA12 1PA			
Drawing Title			
Proposed First Floor Plan			
Description	Initial	Rev	Date
This drawing is copyright and may not be reproduced or used of unless expressly agreed by the Design Team			
All dimensions must be checked on site.			
Drawing No.		Revision	
2522-005		00	
Scale	1:50@A3	Date	Oct 25
Computer File No.			
Drawn By Raj Bhatti			
Scale 1:50@A3			