


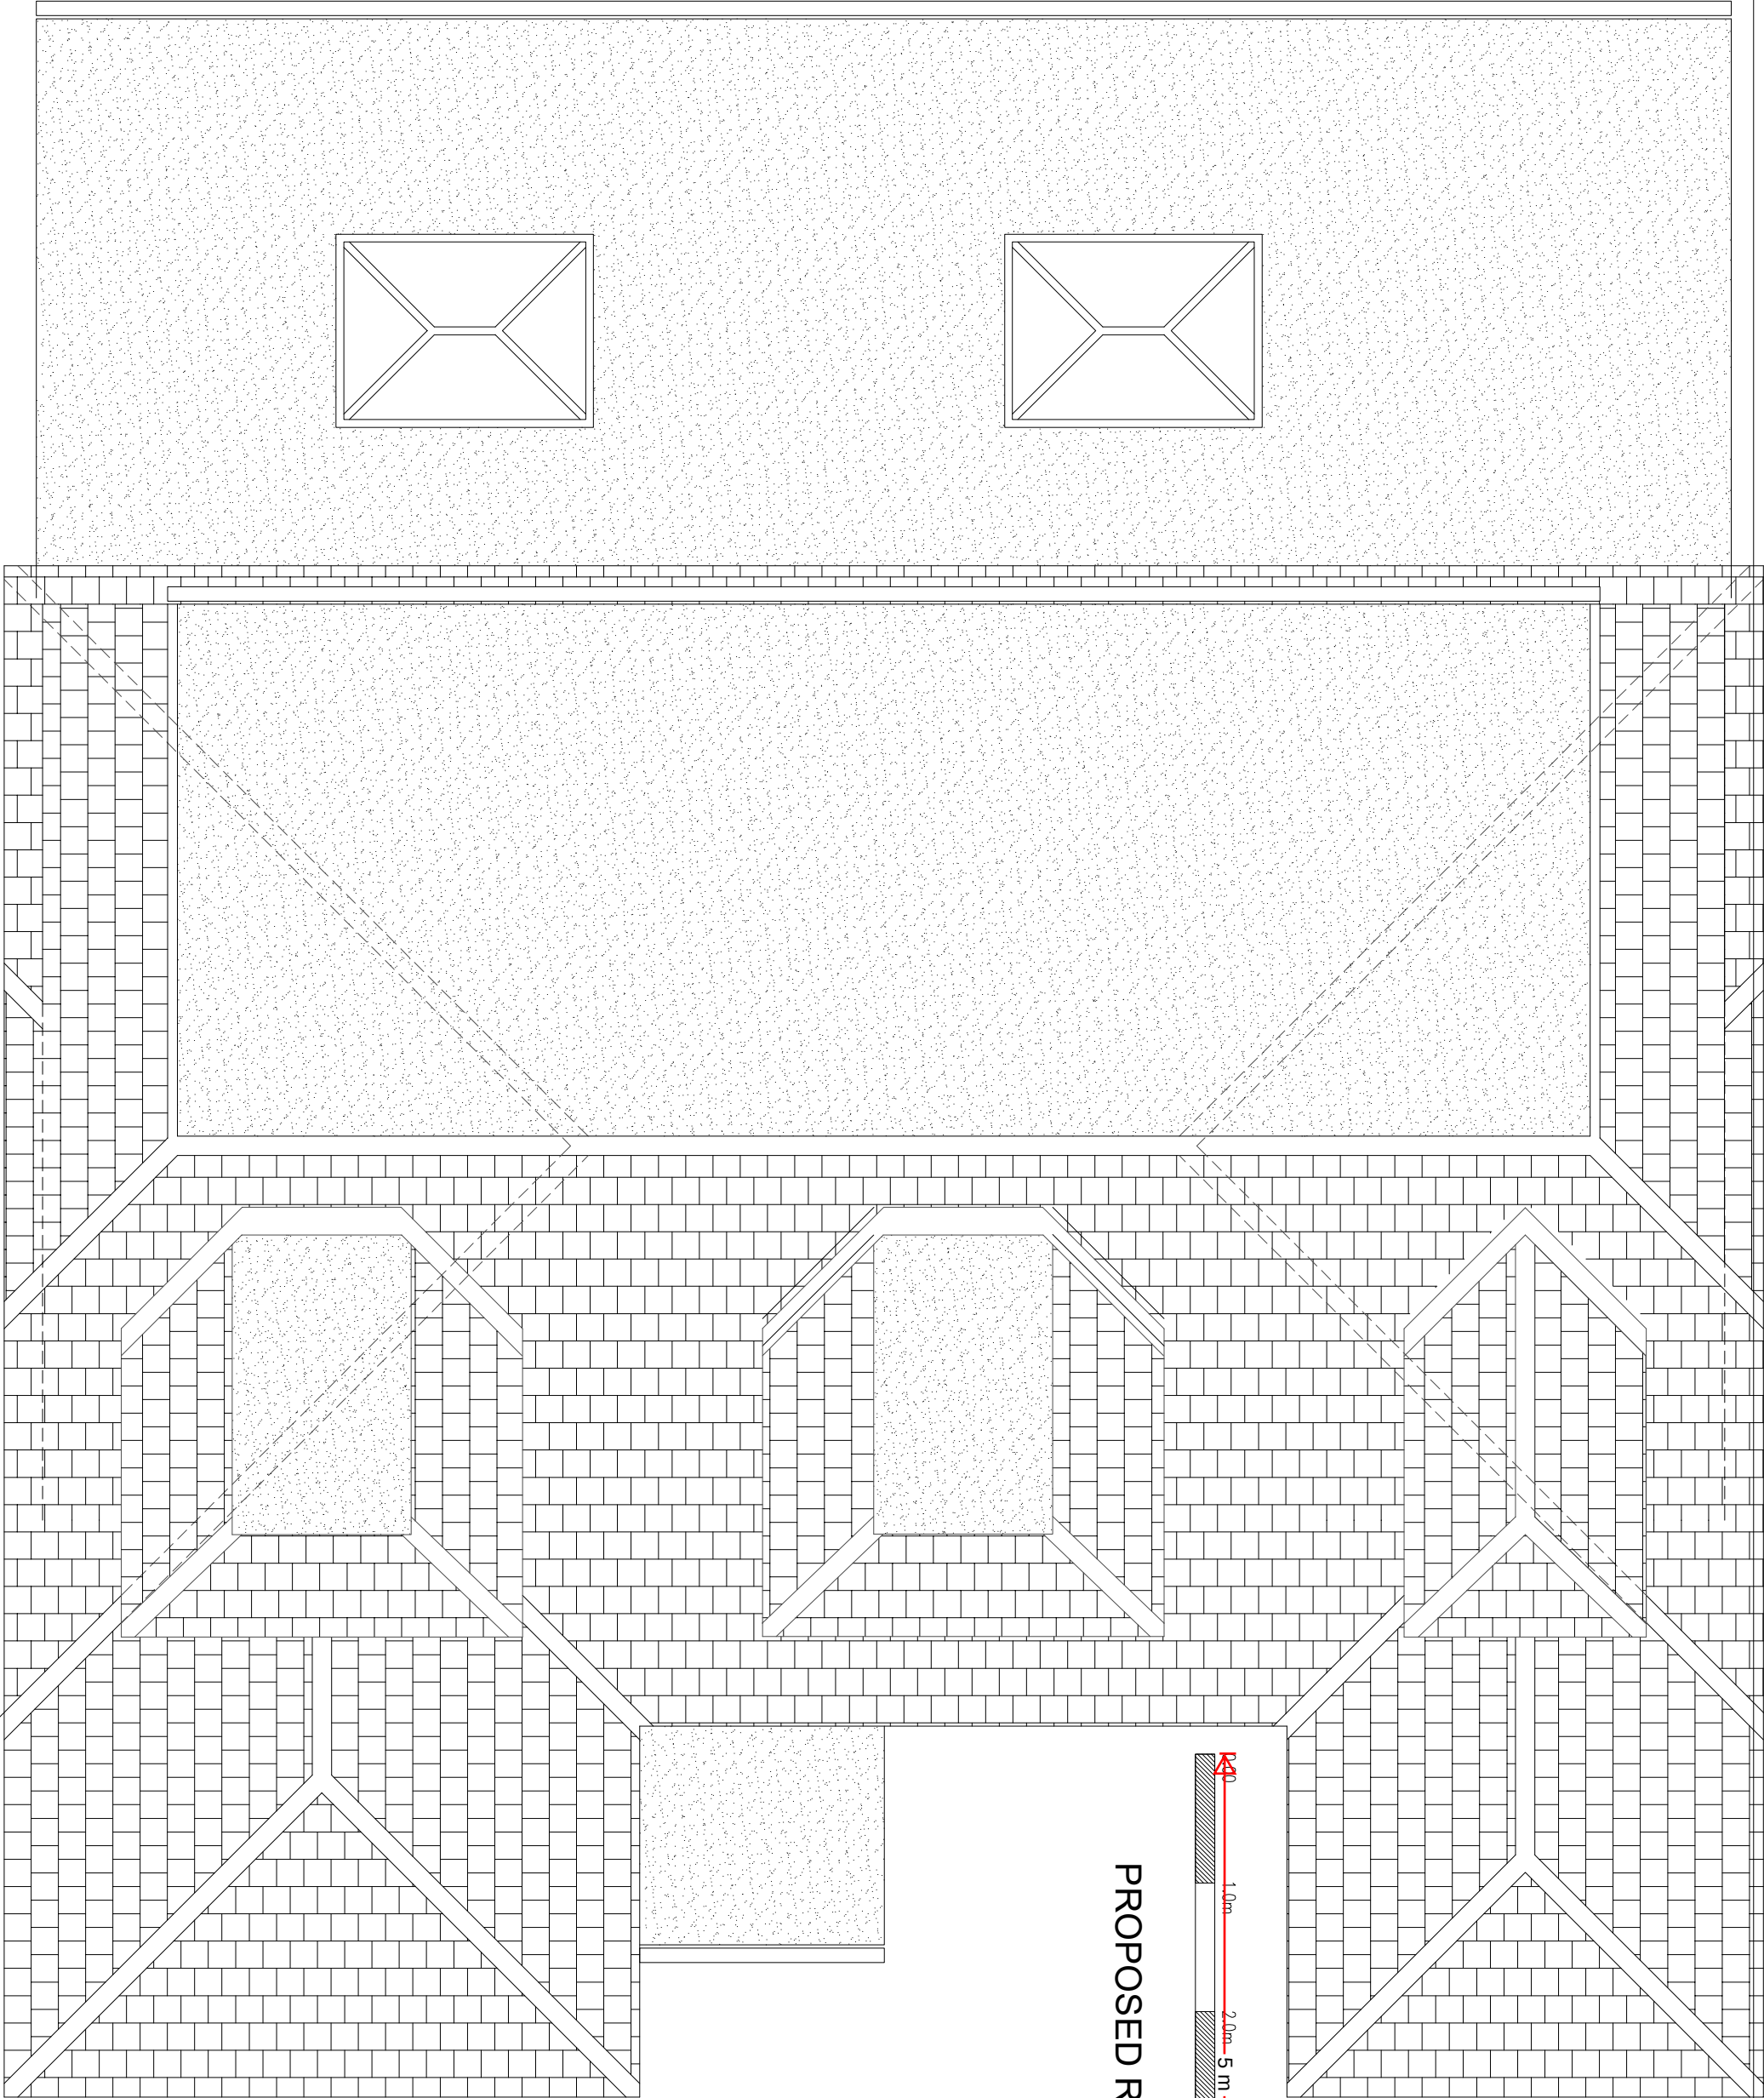

PROPOSED ROOF PLAN

Client

Mr Dalbagh Singh Rajbans
5 The Yews
Grovesend, Kent
DA12 1PA

Drawing Title

Proposed Roof Plan

Description	Initial	Rev	Date

This drawing is copyright and may not be reproduced or used or unless expressly agreed by the Design Team
All dimensions must be checked on site.

Drawing No.	Revision
2522-006	00
Scale 1:50@A3	Date Oct 25
Computer File No.	
Drawn By Raj Bhatti	
Scale 1:50@A3	