


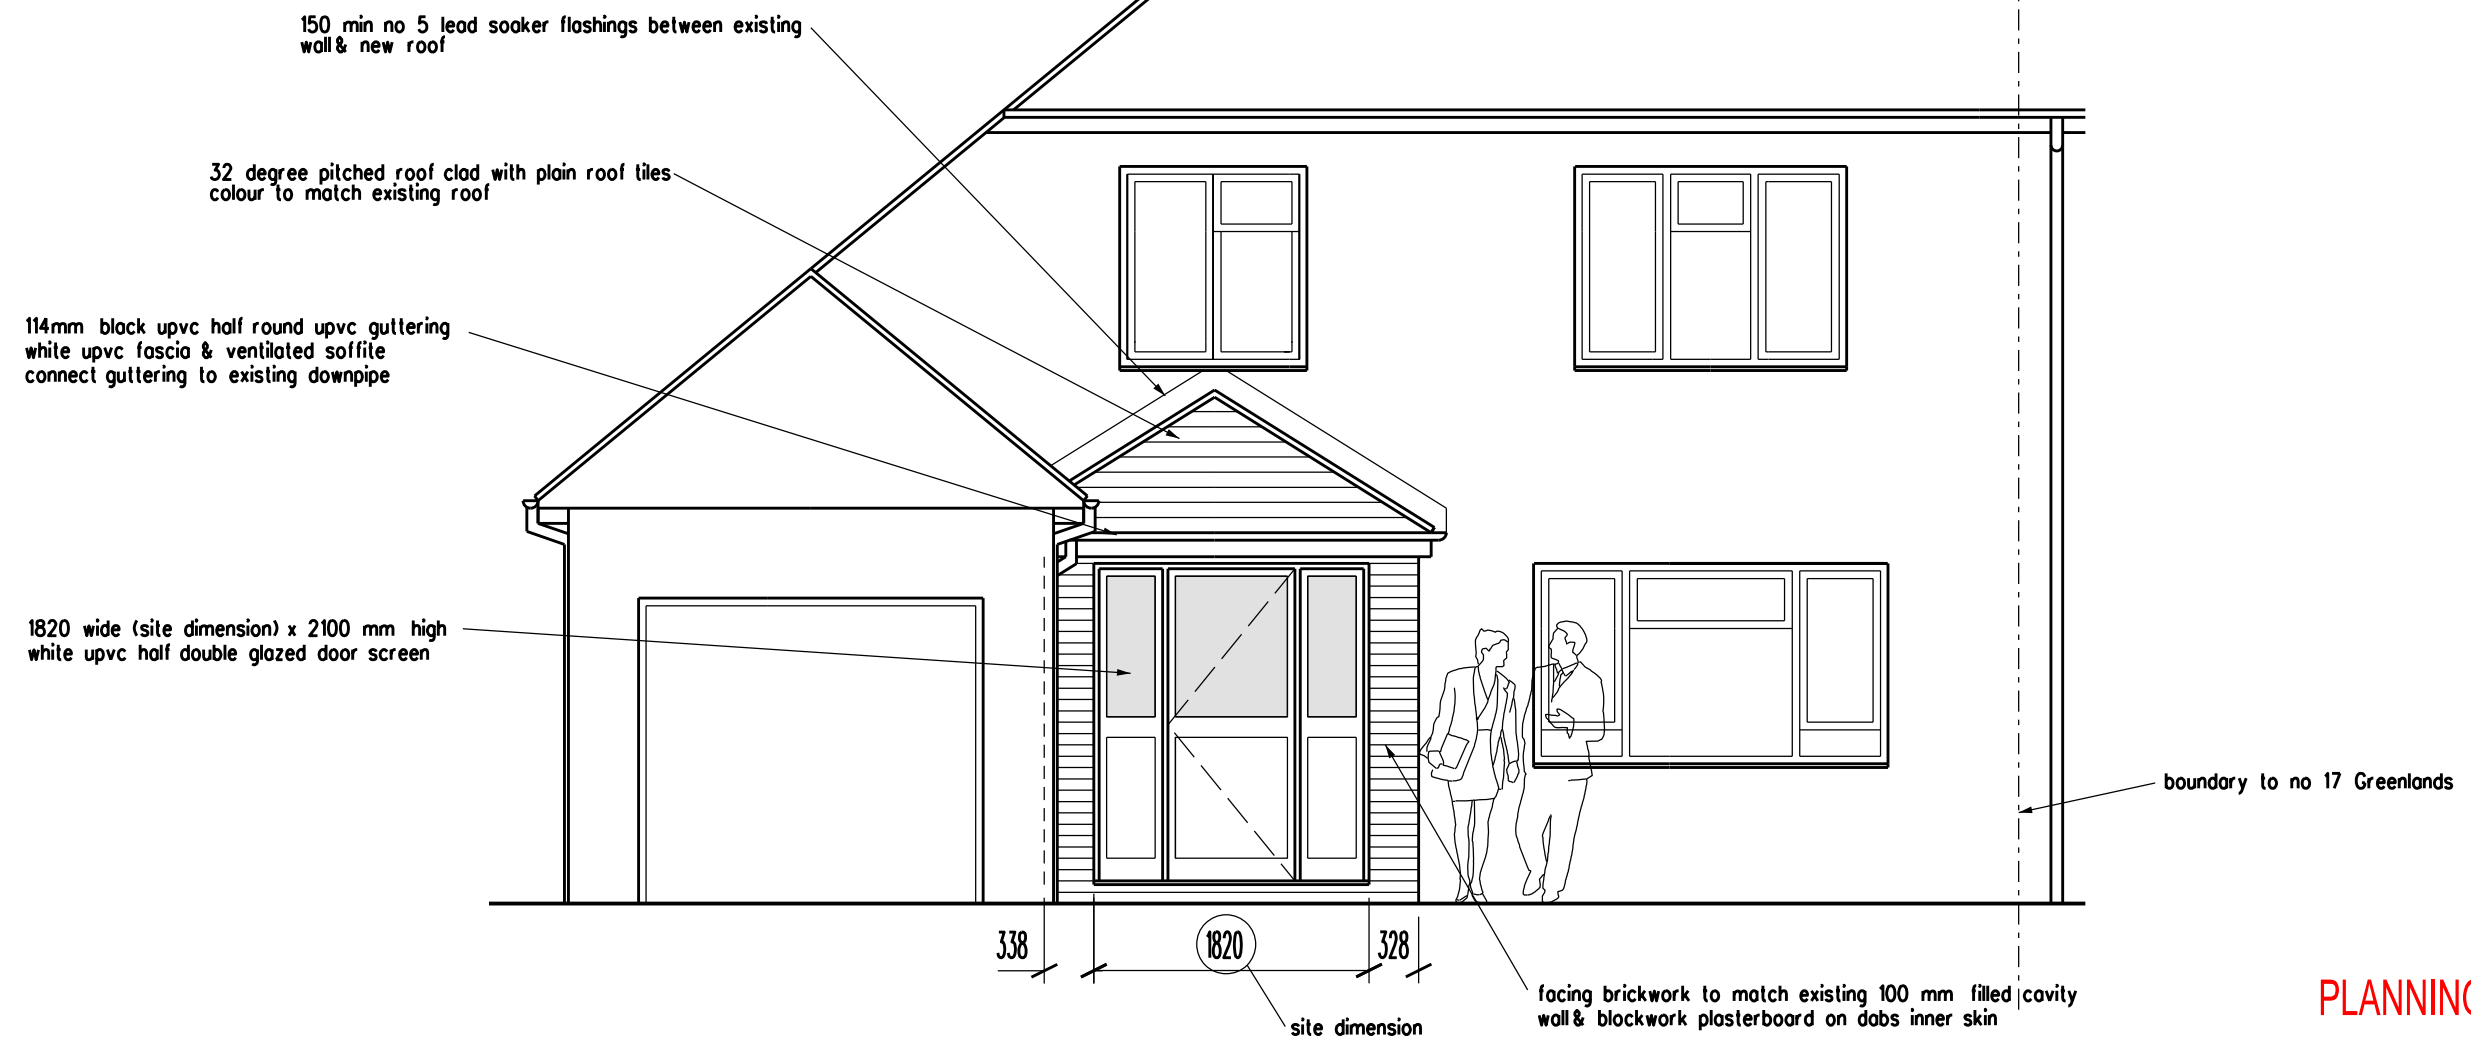

PLANNING APPLICATION

REVISION	DATE
ARCHITECT	
TA ARCHITECTS 11 JOYDENS WOOD ROAD BEXLEY KENT DA5 2HS Tel 07905 130591 ta140256@googlemail.com	
JOB	
PROPOSED PORCH EXTENSION AT 17 GREENLANDS SOLE STREET KENT DA12 3AT	
DRAWING	
PROPOSED FRONT ELEVATION	
SCALE	DATE
1:50 AT A3	JAN 2025
DRAWING NO.	
AM/05	

