

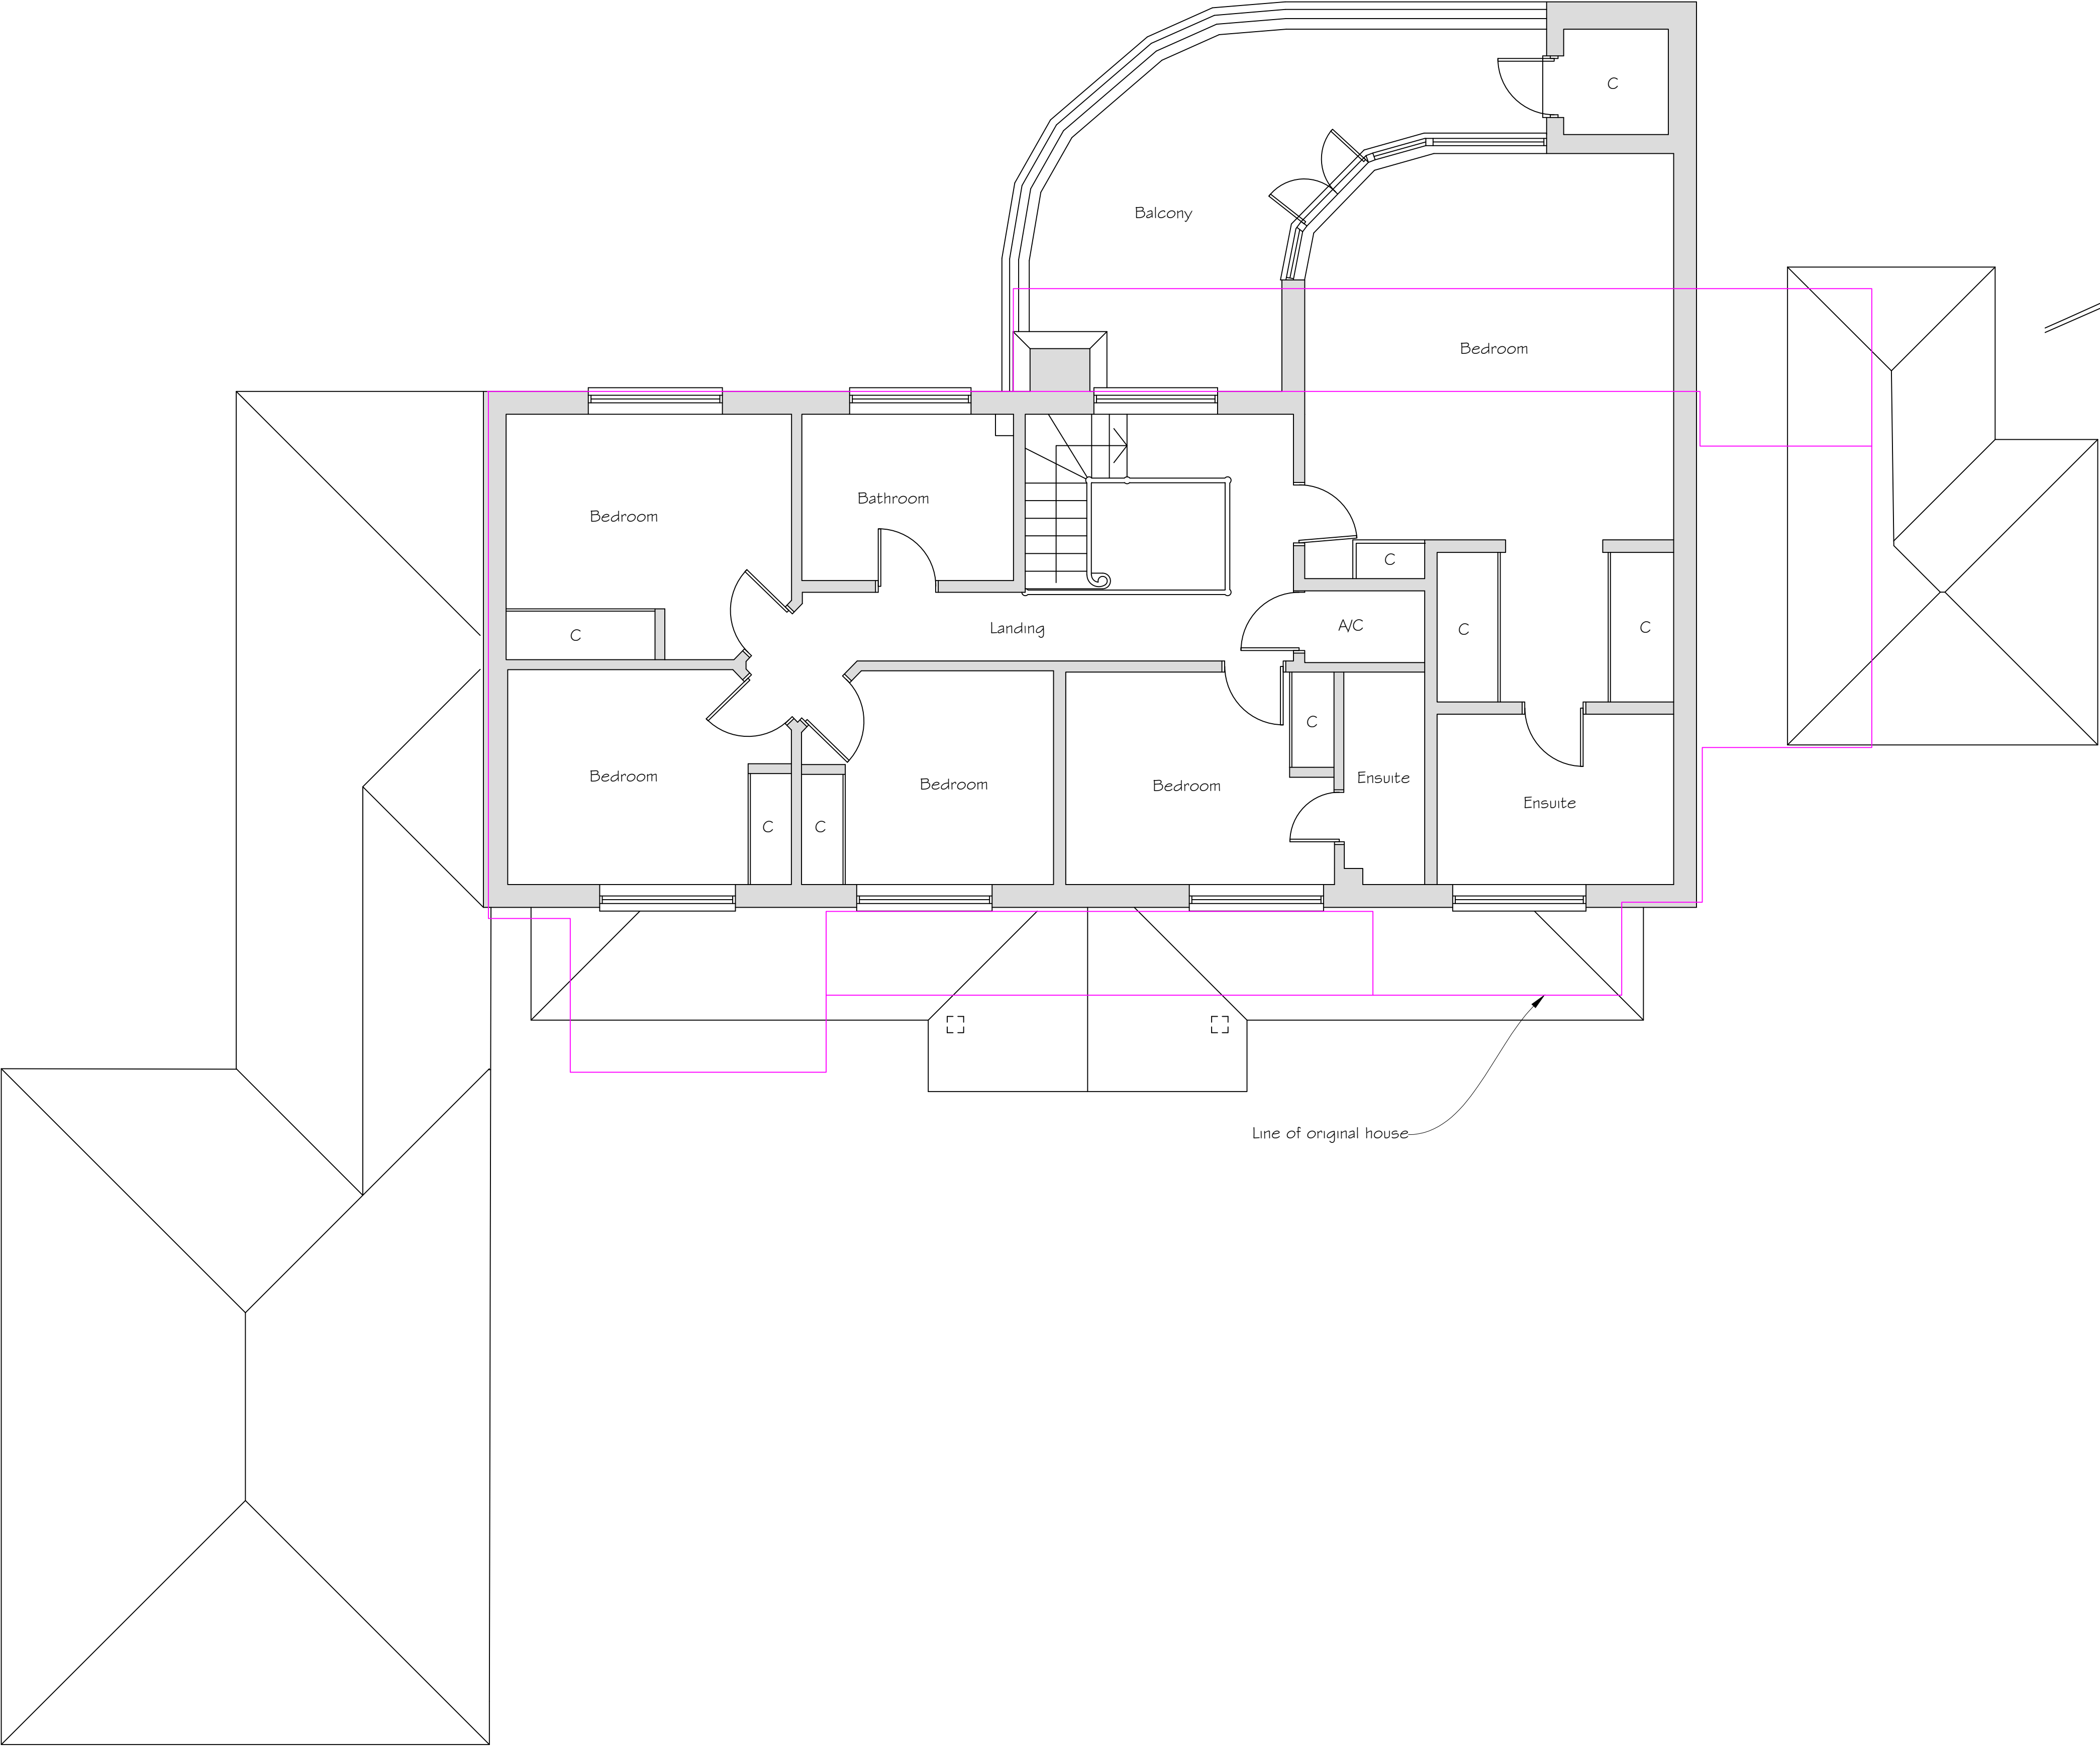


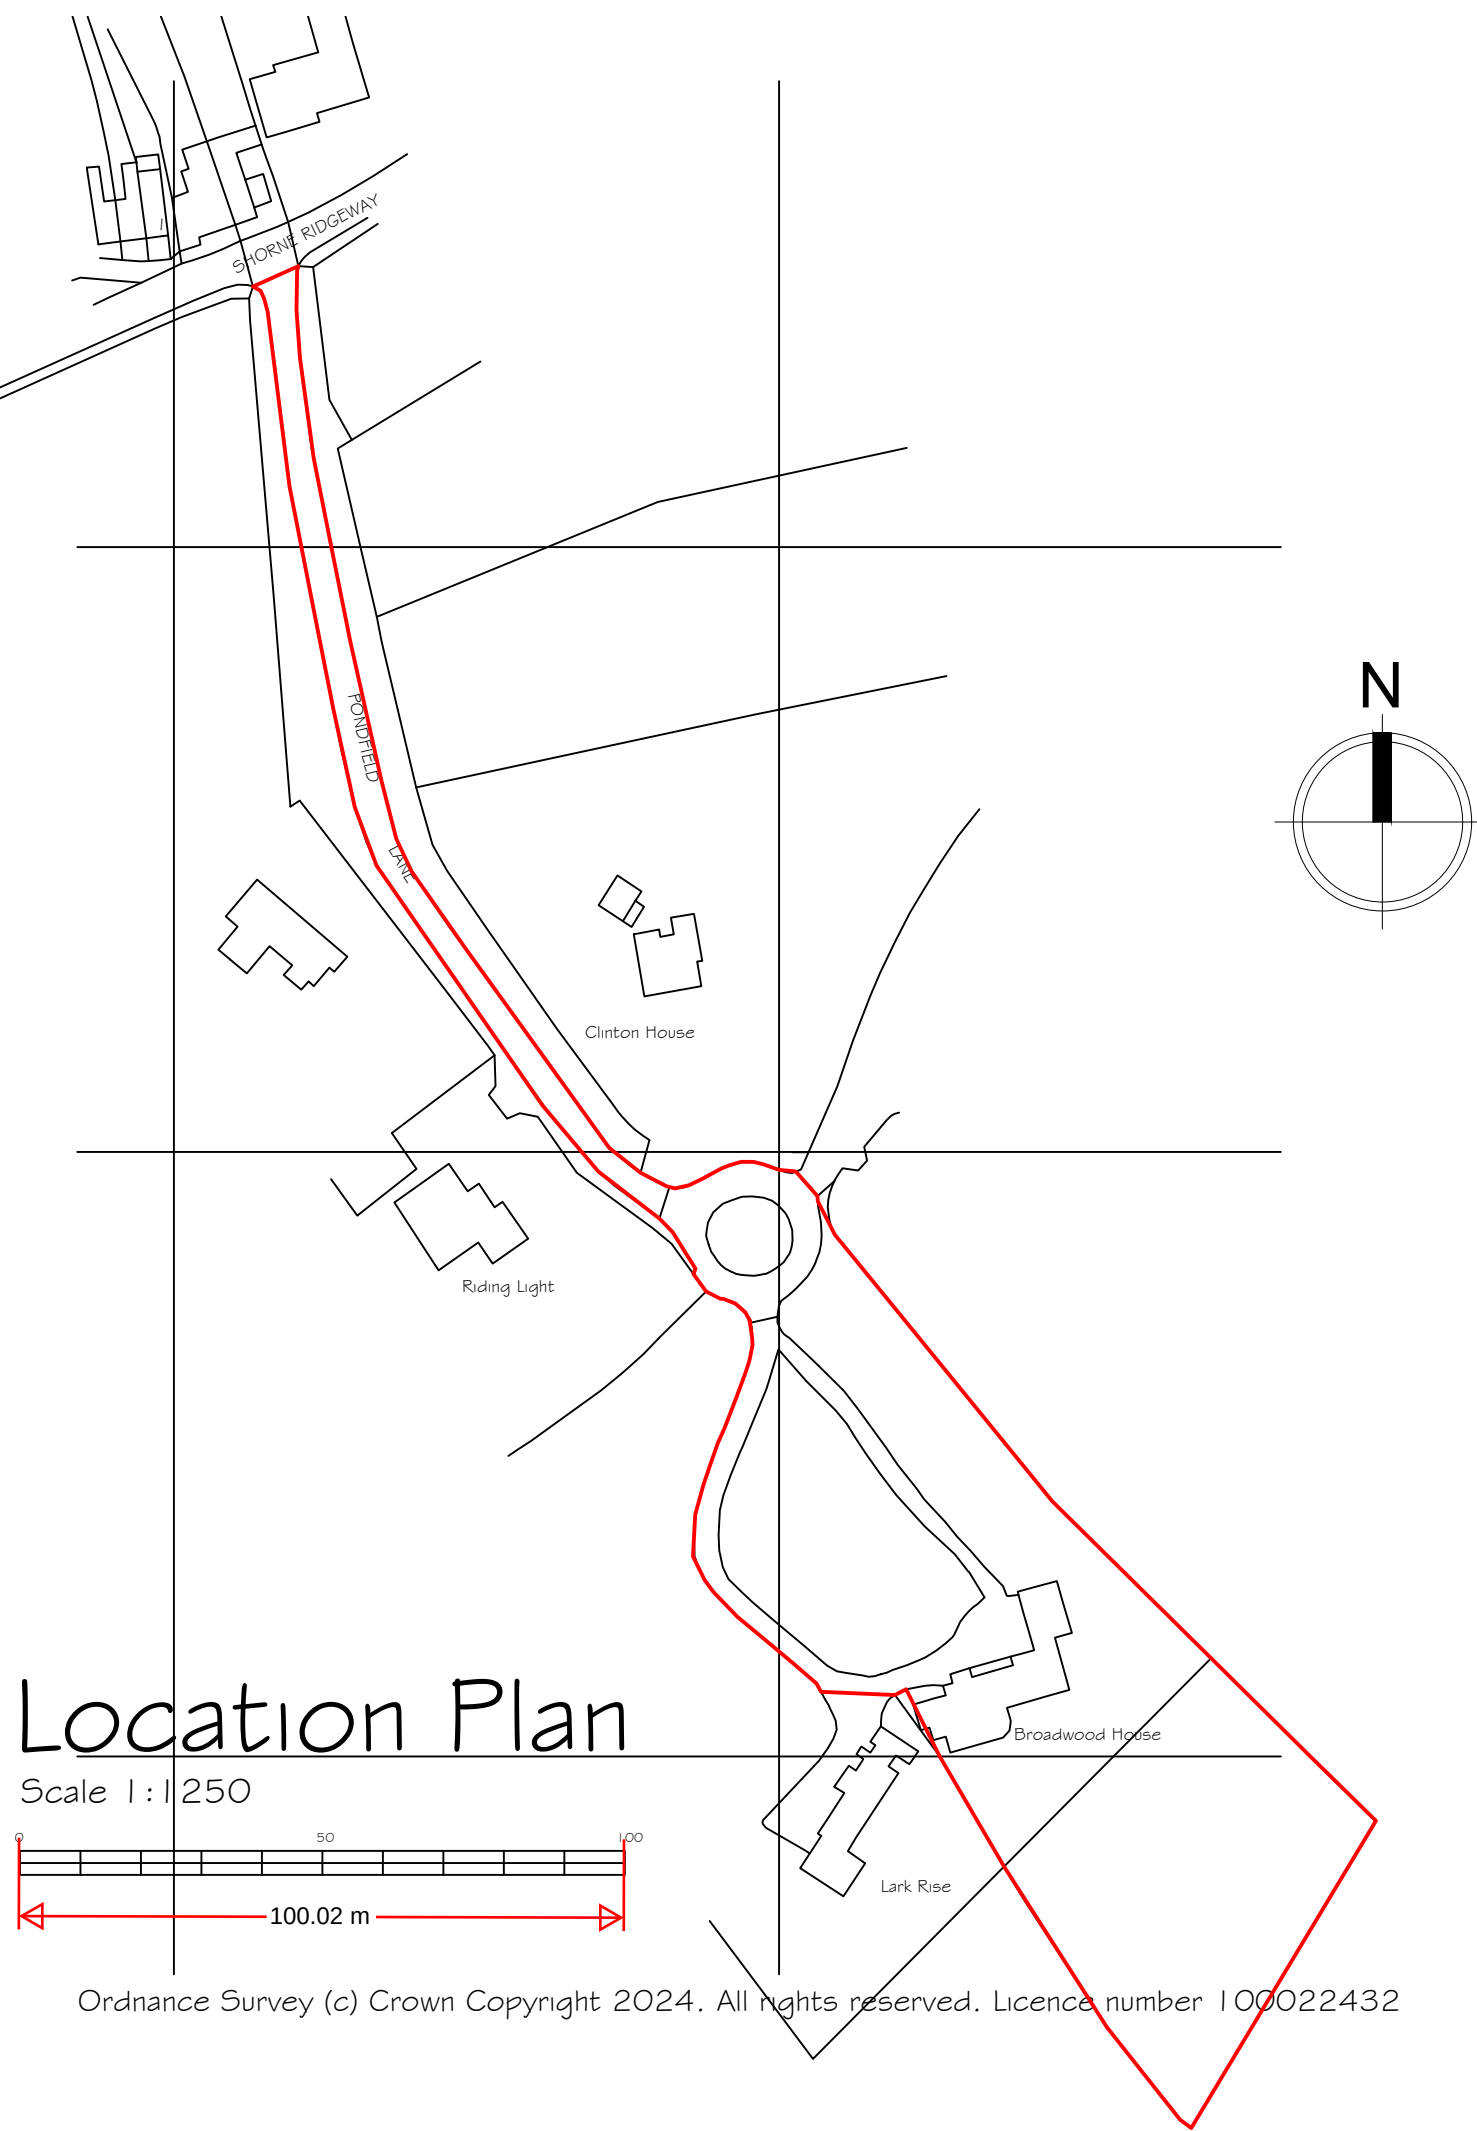


First Floor Plan

Scale 1:50

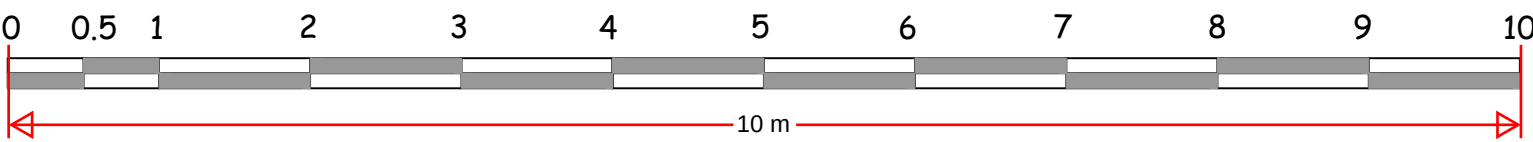

Location Plan

Scale 1:1250

 

Ordnance Survey (c) Crown Copyright 2024. All rights reserved. Licence number 100022432

Rev A- Amend the word survey to existing. 13 February 2025

Copyright Synergy Planning & Property Consultants Ltd The Office The Larches Rochester Kent ME3 7NQW		
Client		
Mr F Whitehead		
Address		
Broadwood House		
Drawing title		
First floor existing plan		
Scale		
1:50/1:1250		
Date		Drawn by
February 2024		
Drawing No		
24/431/02		A