





Front Elevation
Scale 1:100




Side Elevation

 


Rear Elevation
Scale 1:100

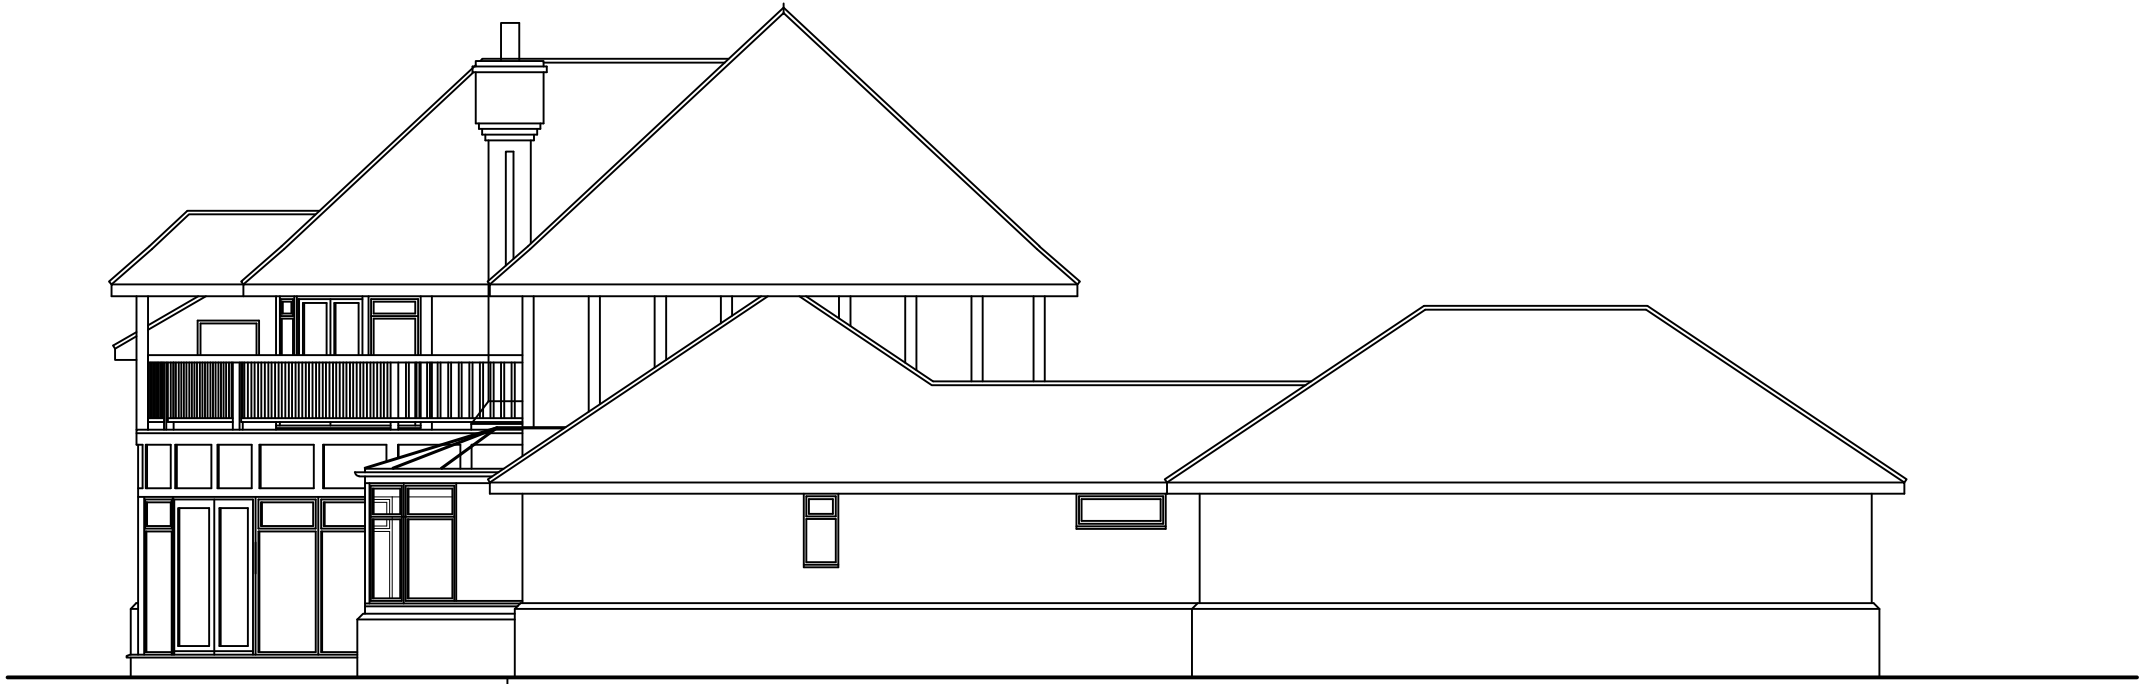

Side Elevation

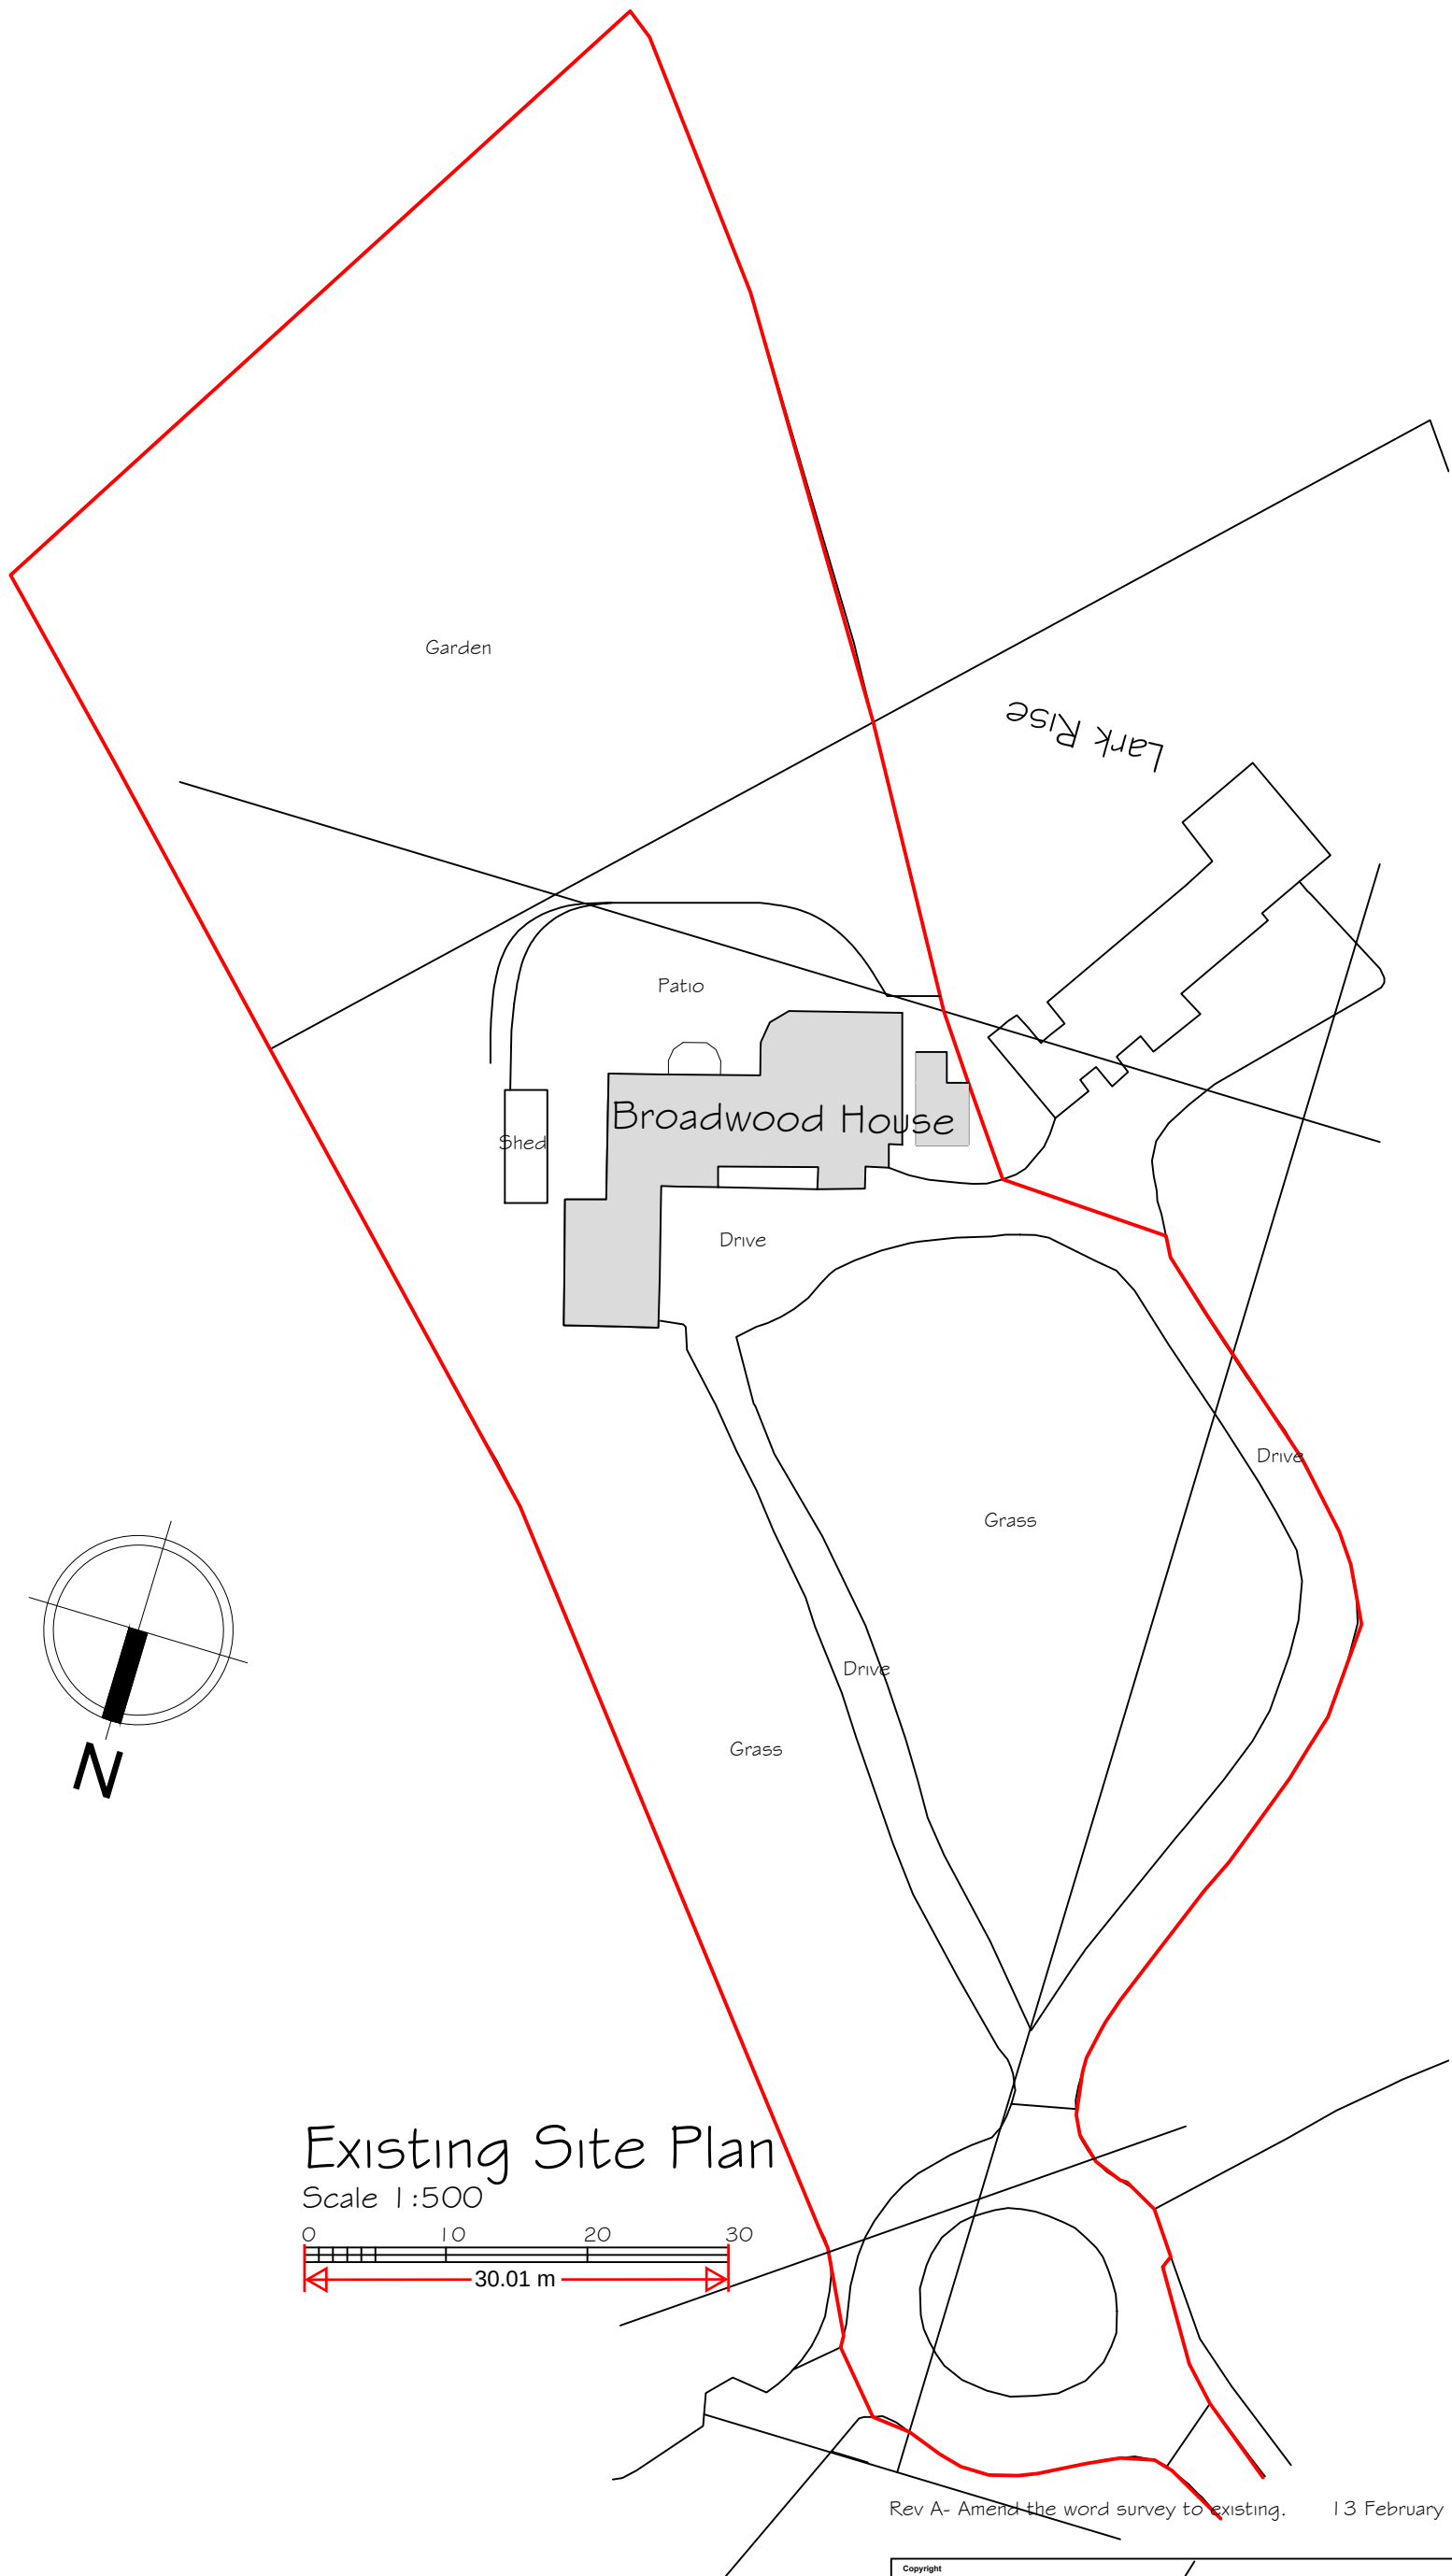

Existing Site Plan
Scale 1:500

 

Rev A- Amended the word survey to existing. 13 February 2025

Coverage Synergy Planning & Property Consultants Ltd The Office The Larches Rochester Kent ME3 7NQW		
Client		
Mr F Whitehead		
Address		
Broadwood House		
Drawing title		
Existing elevations		
Scale		
1:100		
Date	February 2024	Drawn by
Drawing No	24/431/03	A