



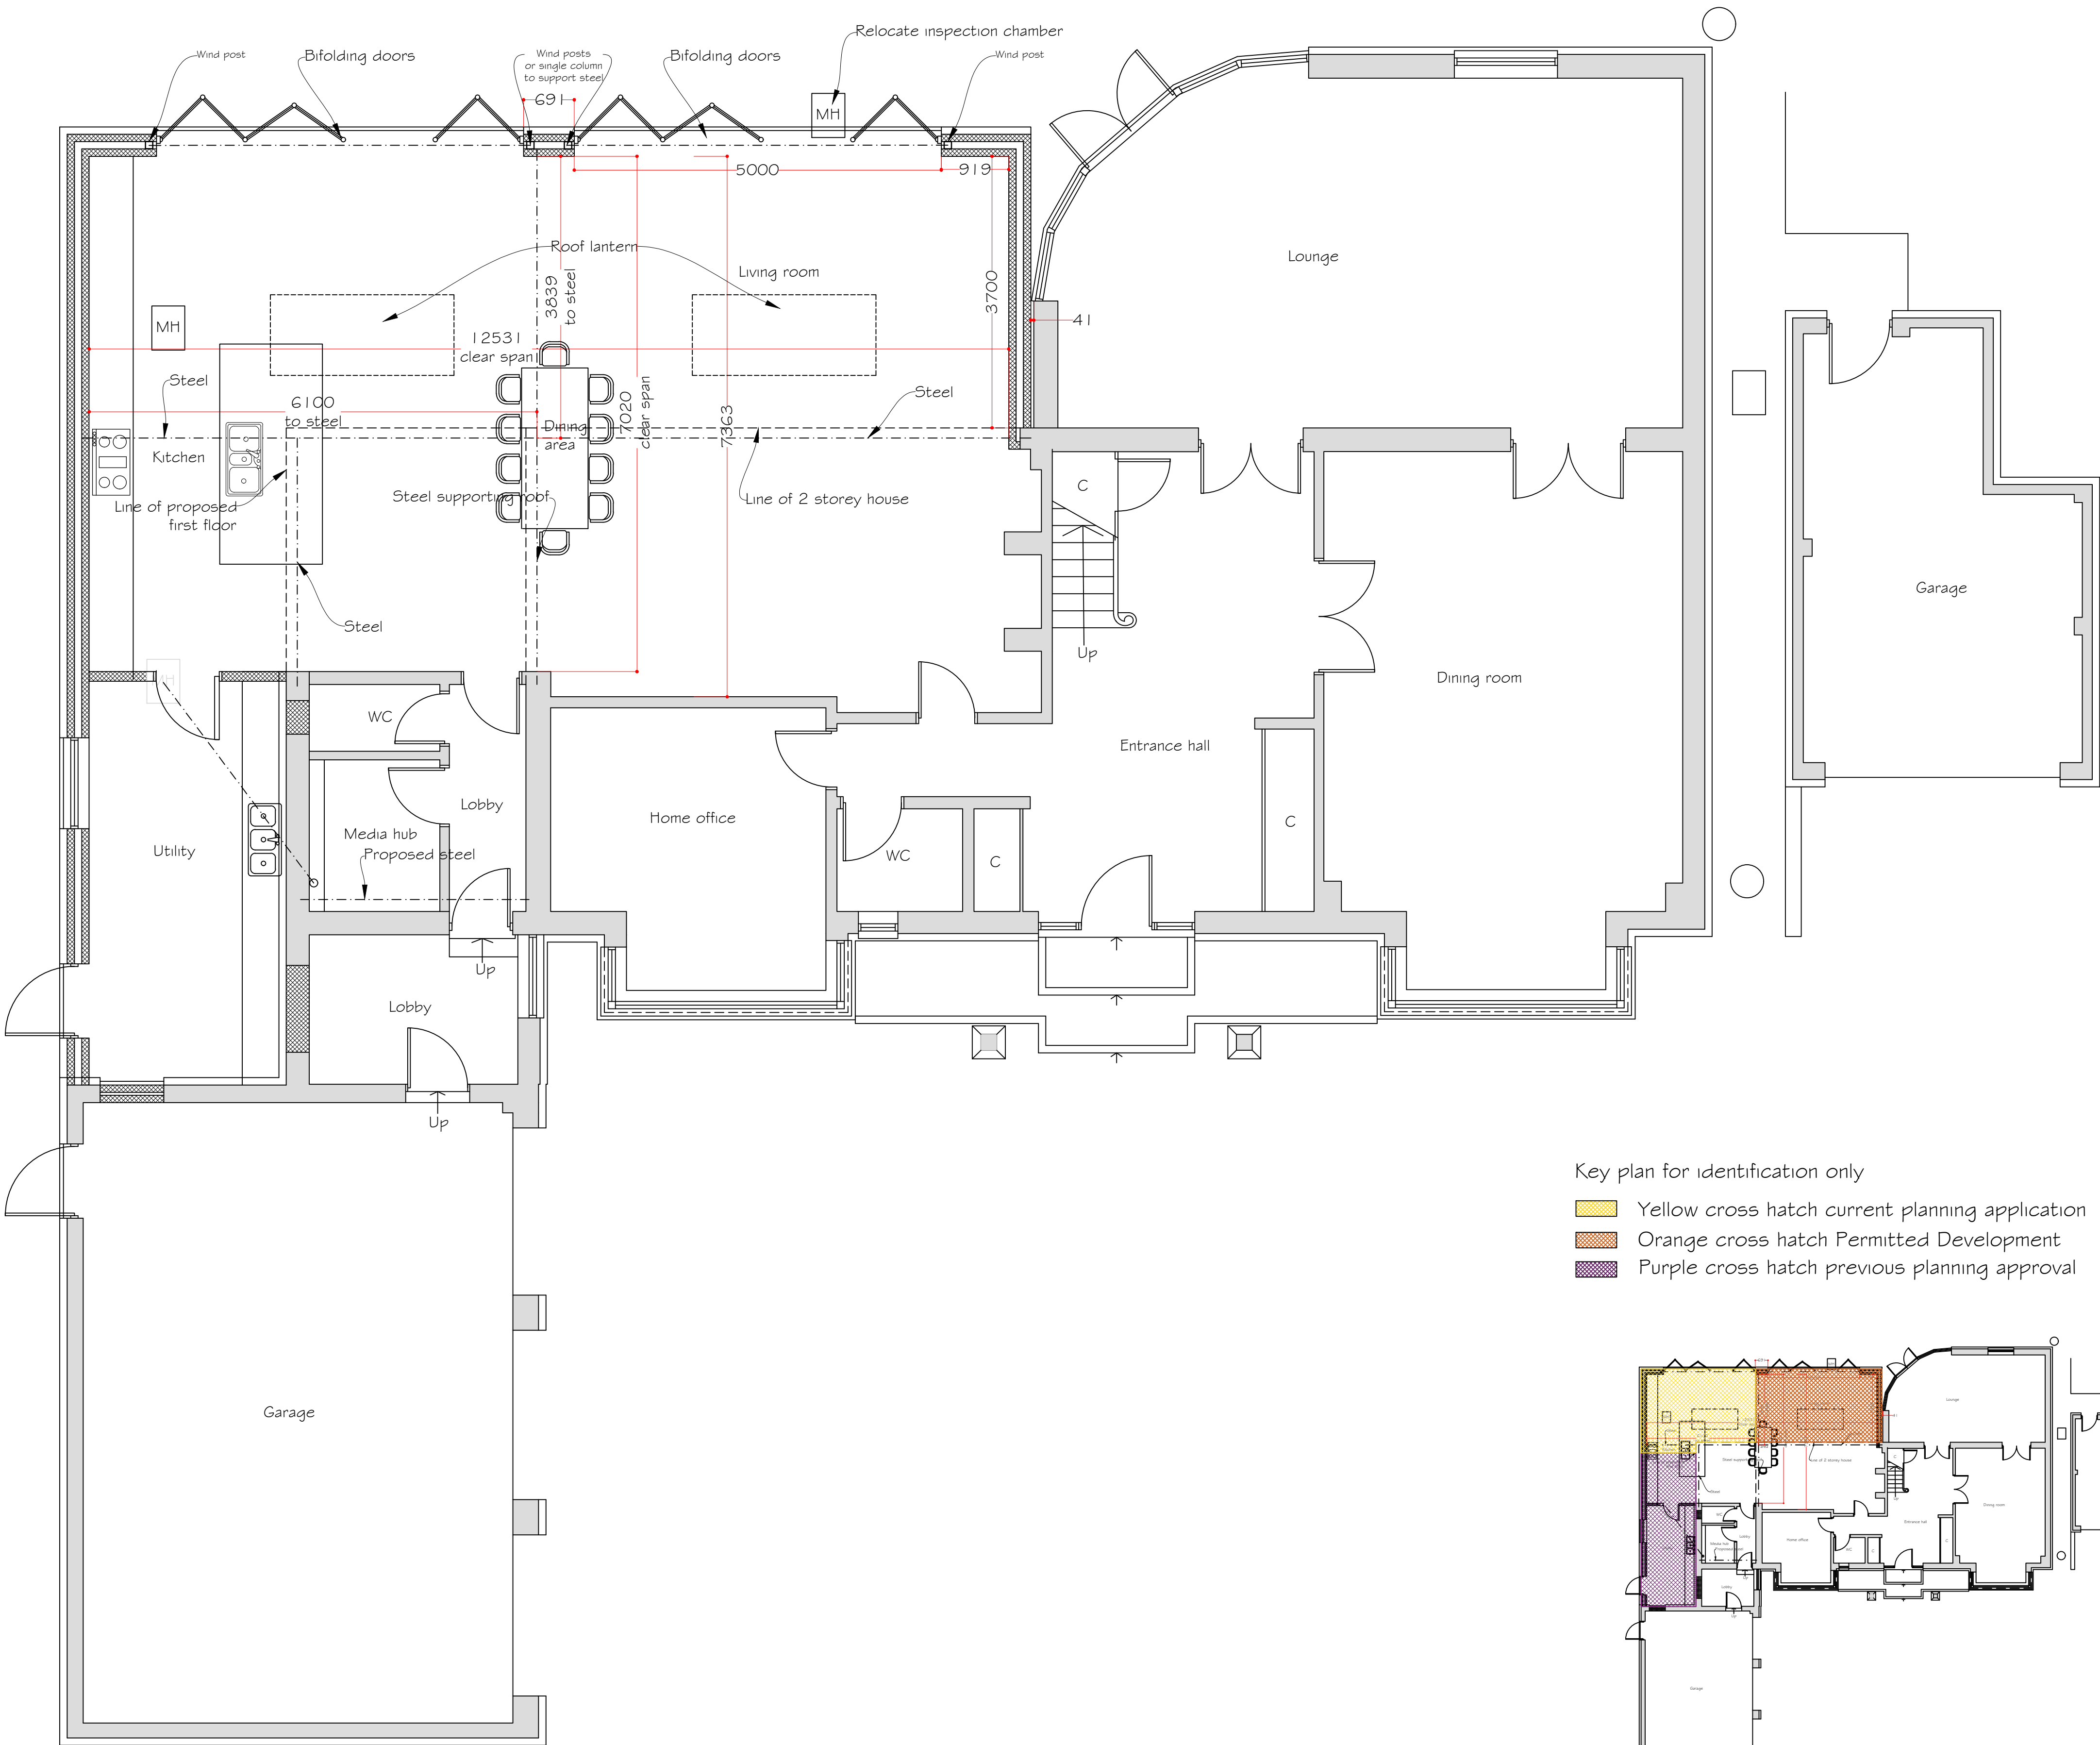


Key plan for identification only

- Yellow cross hatch current planning application
- Orange cross hatch Permitted Development
- Purple cross hatch previous planning approval

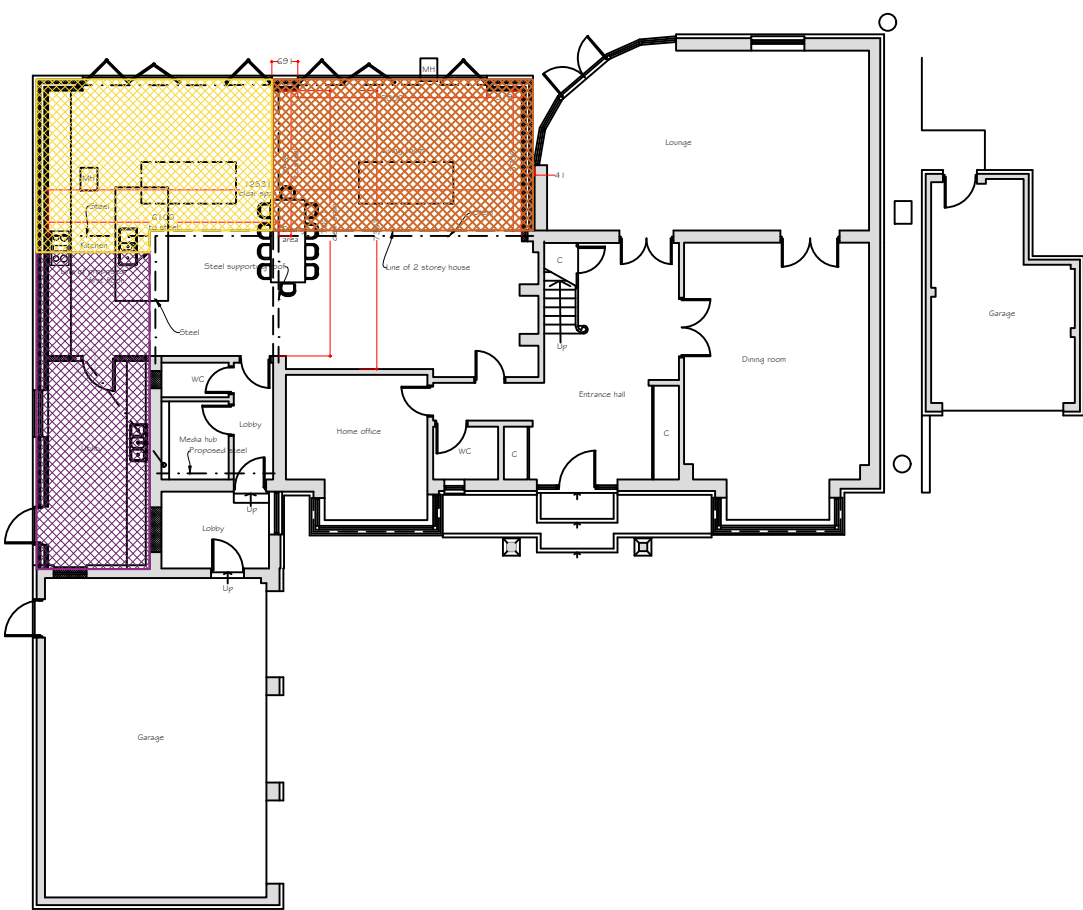

Ground Floor Plan

Scale 1:50

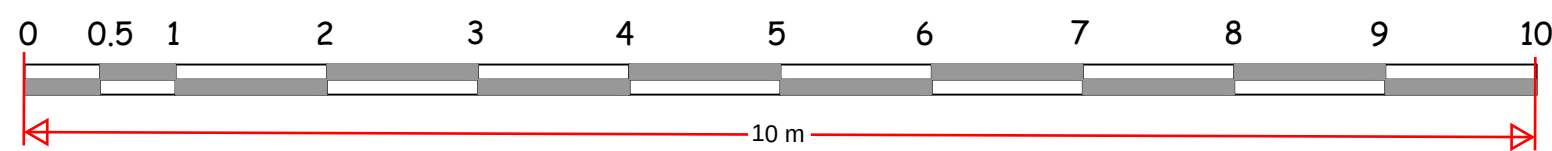

Synergy

Planning & Property Consultants Ltd
The Office
The Larches
Rochester
Kent ME3 7NQW

Client
Mr F Whitehead

Address
Broadwood House

Drawing title
Ground floor proposed plan

Scale

1:50

Date

January 2024

Drawn by

Drawing No

25/462/04