




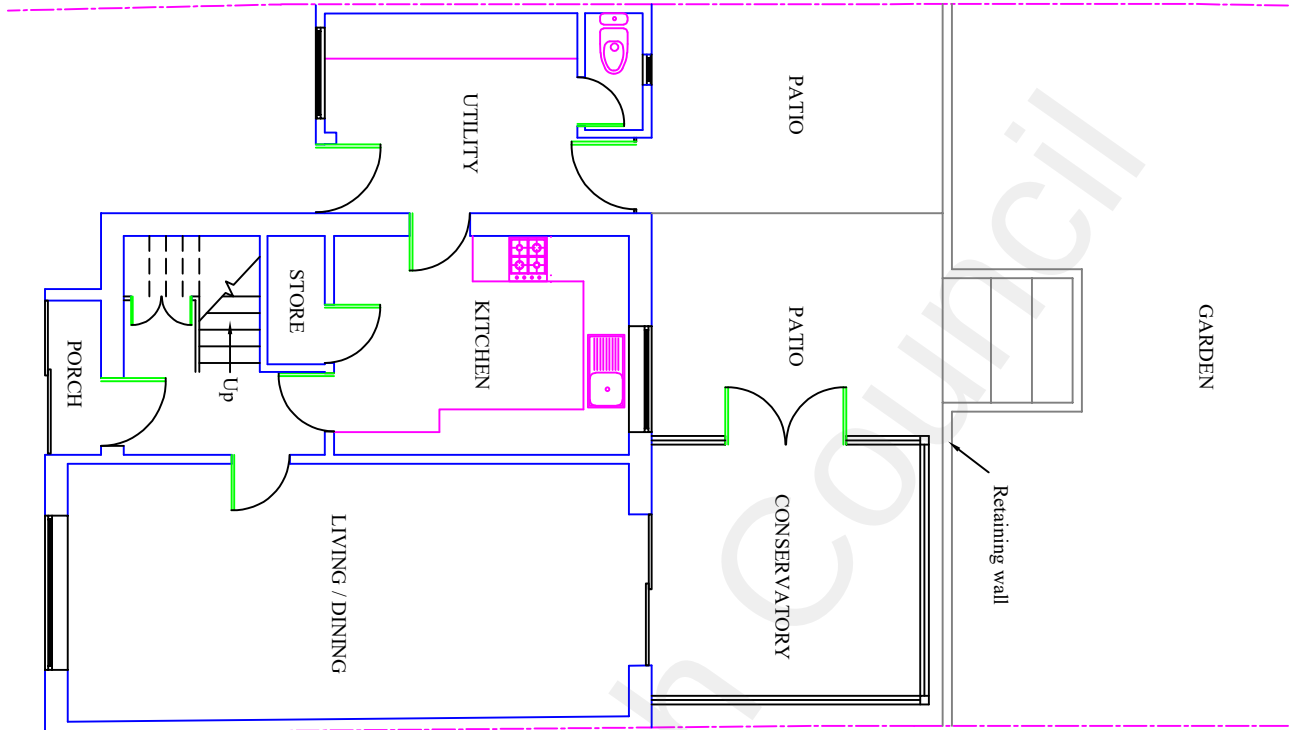

GROUND FLOOR PLAN
EXISTING

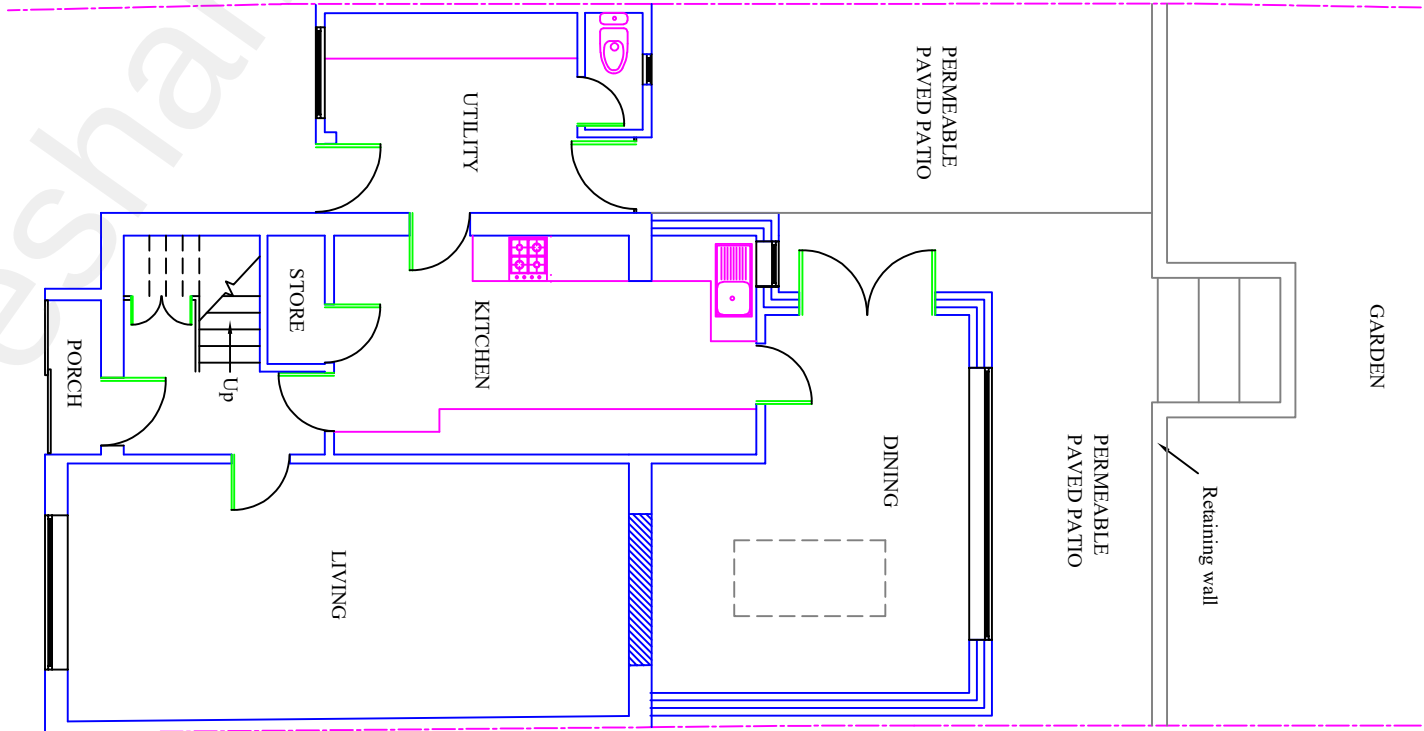

GROUND FLOOR PLAN
PROPOSED

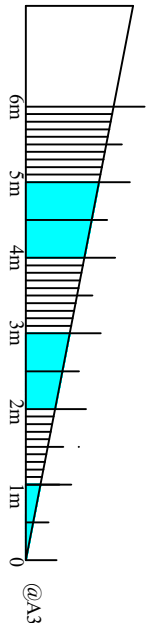

PROPOSED REAR EXTENSION AT 14 ST. HILDAS WAY, GRAVESEND, DA12 4AP

Title: PLAN

Scale:1:100

Date: 20/01/2023

Dwg:No: TSL/RAS/14/H01