



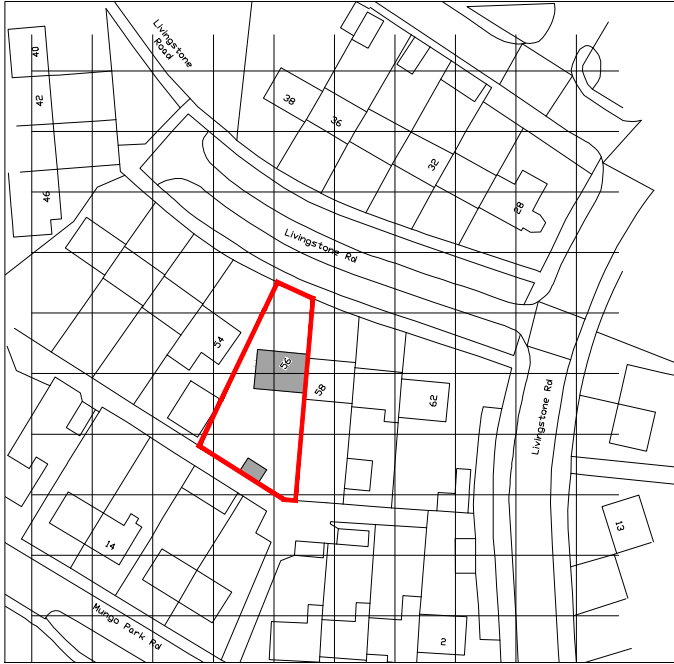


Existing Location Plan
1:1250 @ A3

The red line is to identify the property based on Ordnance Survey data only. It is not intended to identify physical or ownership boundaries.

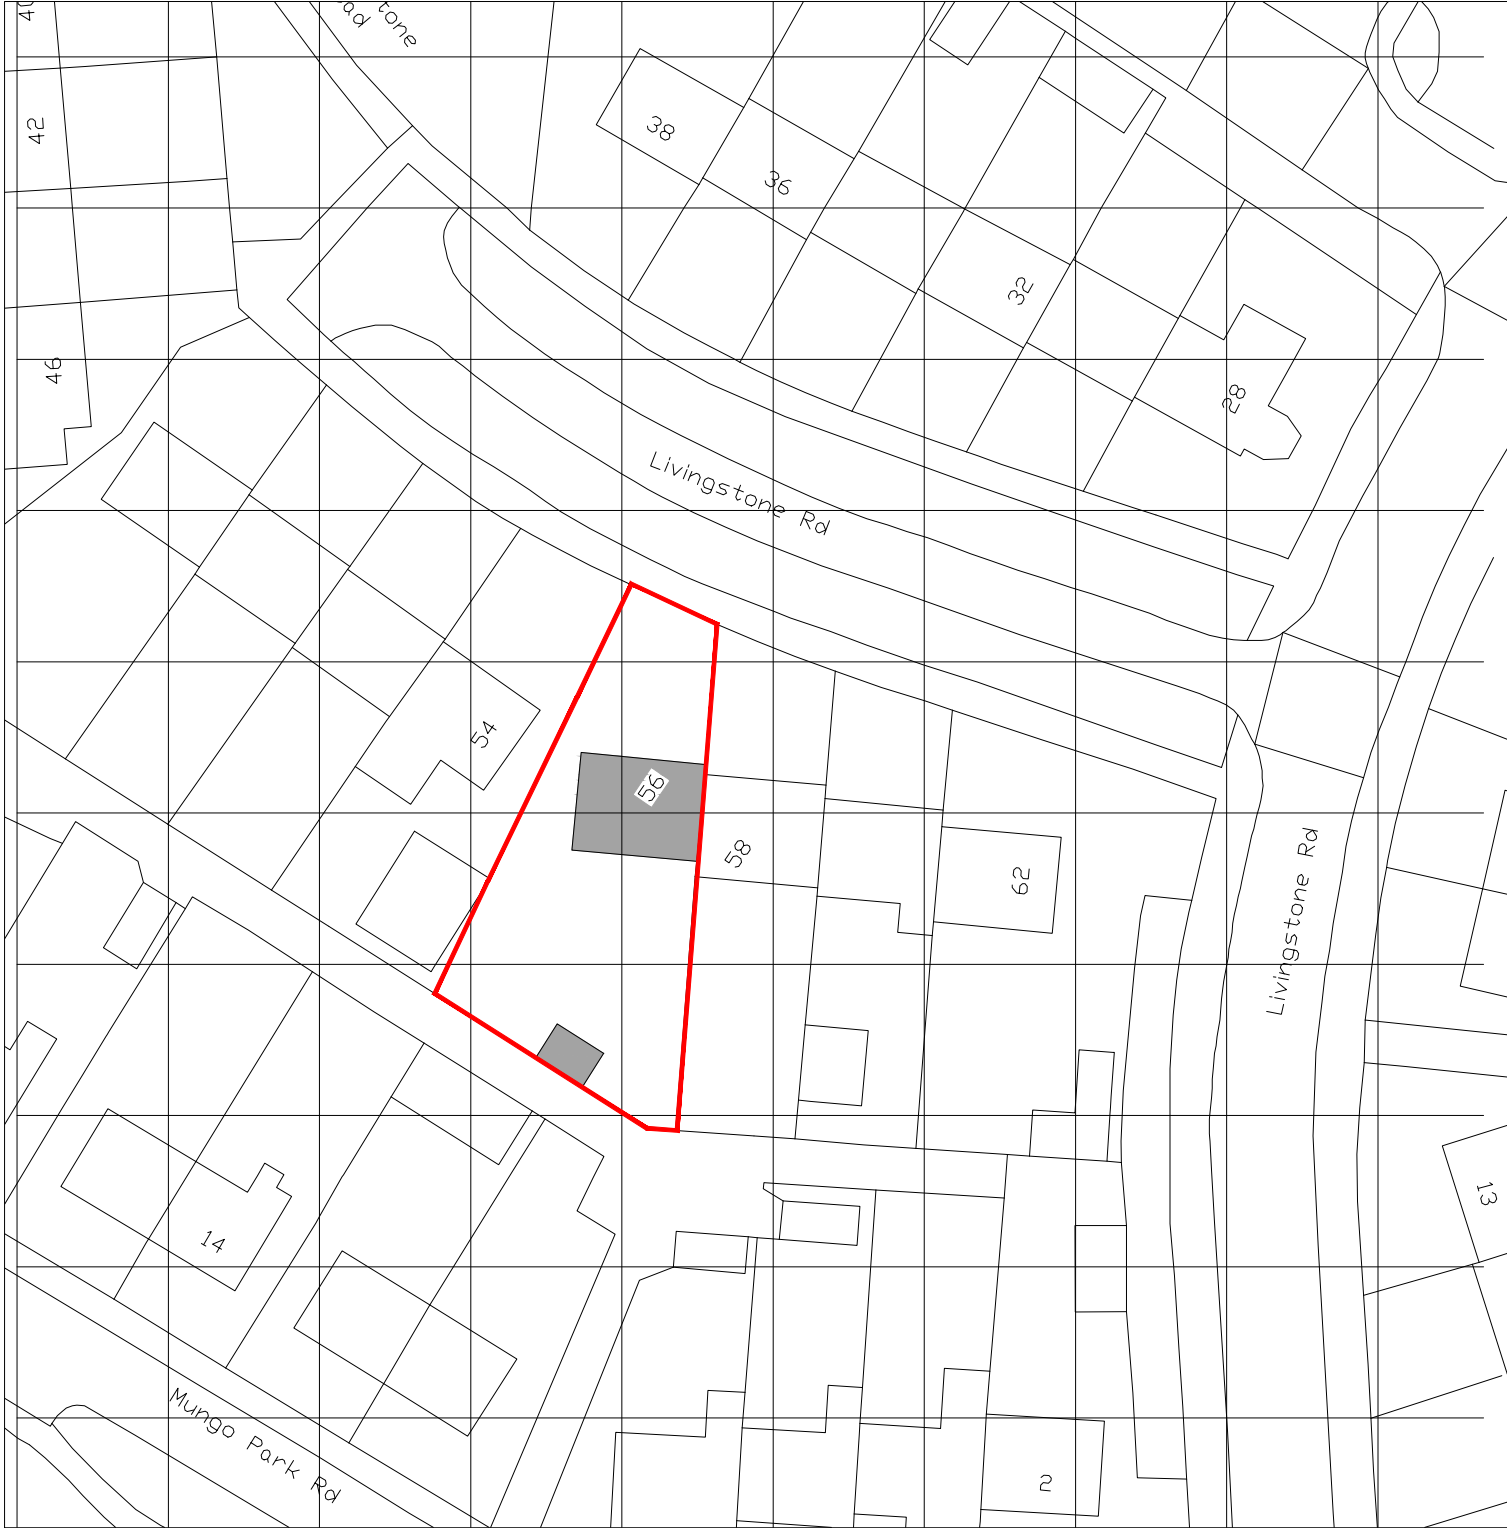

Existing Location Plan
1:500 @ A3

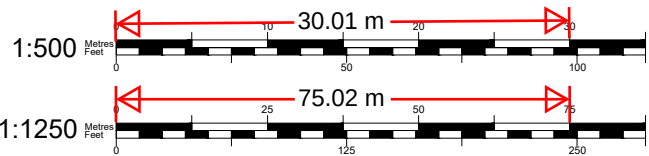

NOTES:
- This drawing is for early stage design and planning applications only, and therefore should NOT be used for construction.



- Revisions:
- 14.08.23 FIRST ISSUE
 - 19.08.23 - Rev. A - Revised drwgs issued to Client
 - 30.08.23 - Rev. B - Revised drwgs issued to Client
 - 14.11.23 - Rev. C - Job description updated

LOCATION 56 Livingstone Rd Gravesend DA12 5DZ	CLIENT Svetoslav Krastev			DRAWING TITLE Location Plan and Existing Site Plan	DRAWING No 001 @ A3
	SCALE Various @ A3	STATUS Existing	CHECKED BY YS		REV C
JOB DESCRIPTION Proposed side extension and associated patios					