
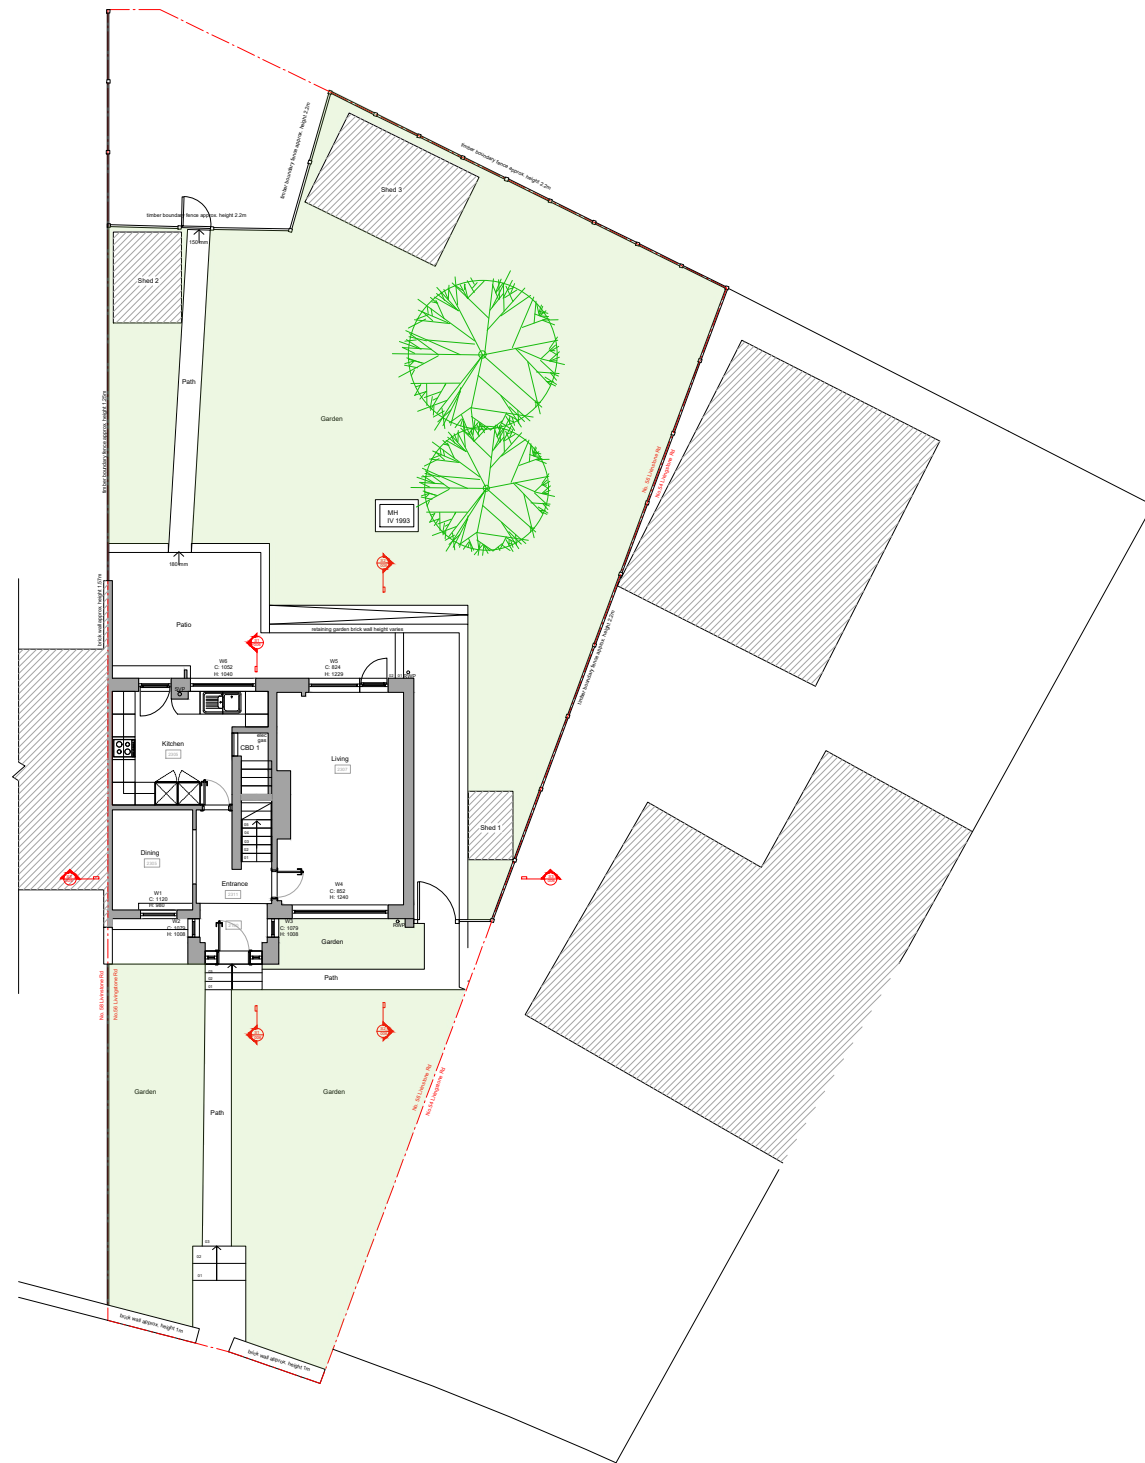


NOTES:

- This drawing is for early stage design and planning applications only, and therefore should NOT be used for construction.

- Revisions:
- 14.08.23 FIRST ISSUE
 - 19.08.23 - Rev. A - Revised drwgs issued to Client
 - 30.08.23 - Rev. B - Revised drwgs issued to Client
 - 14.11.23 - Rev. C - Job description updated

 

LOCATION 56 Livingstone Rd Gravesend DA12 5DZ		CLIENT Svetoslav Krastev	DRAWING TITLE Existing Site Plan	DRAWING No 002 @ A3
JOB DESCRIPTION Proposed side extension and associated patios		SCALE 1:200 @ A3	STATUS Existing	
			CHECKED BY YS	REV C