




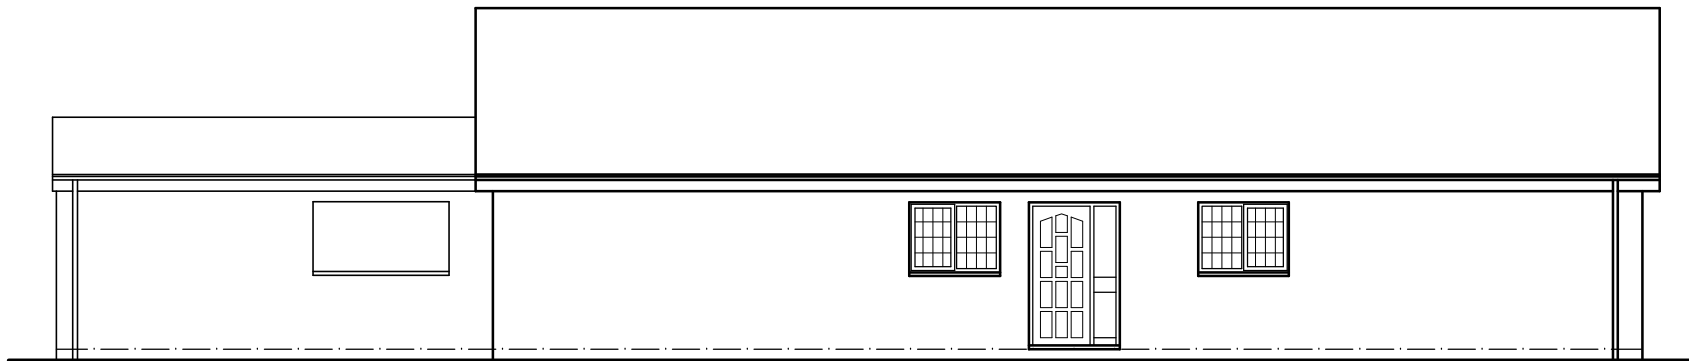


SIDE ELEVATION  
(1:100)

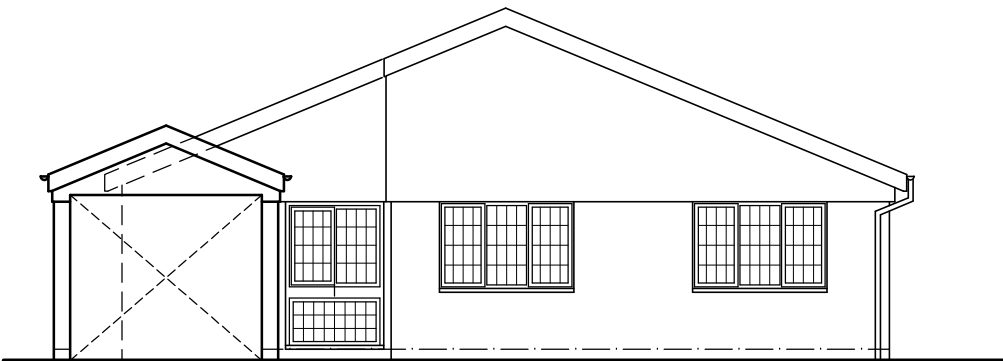



FRONT ELEVATION  
(1:100)

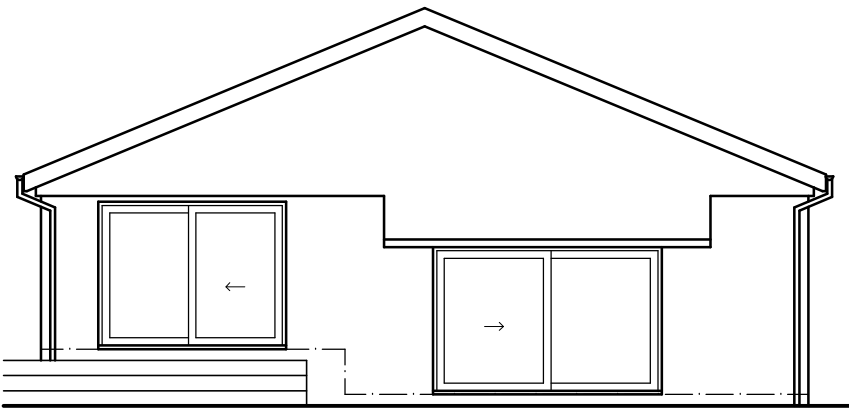

REAR ELEVATION  
(1:100)

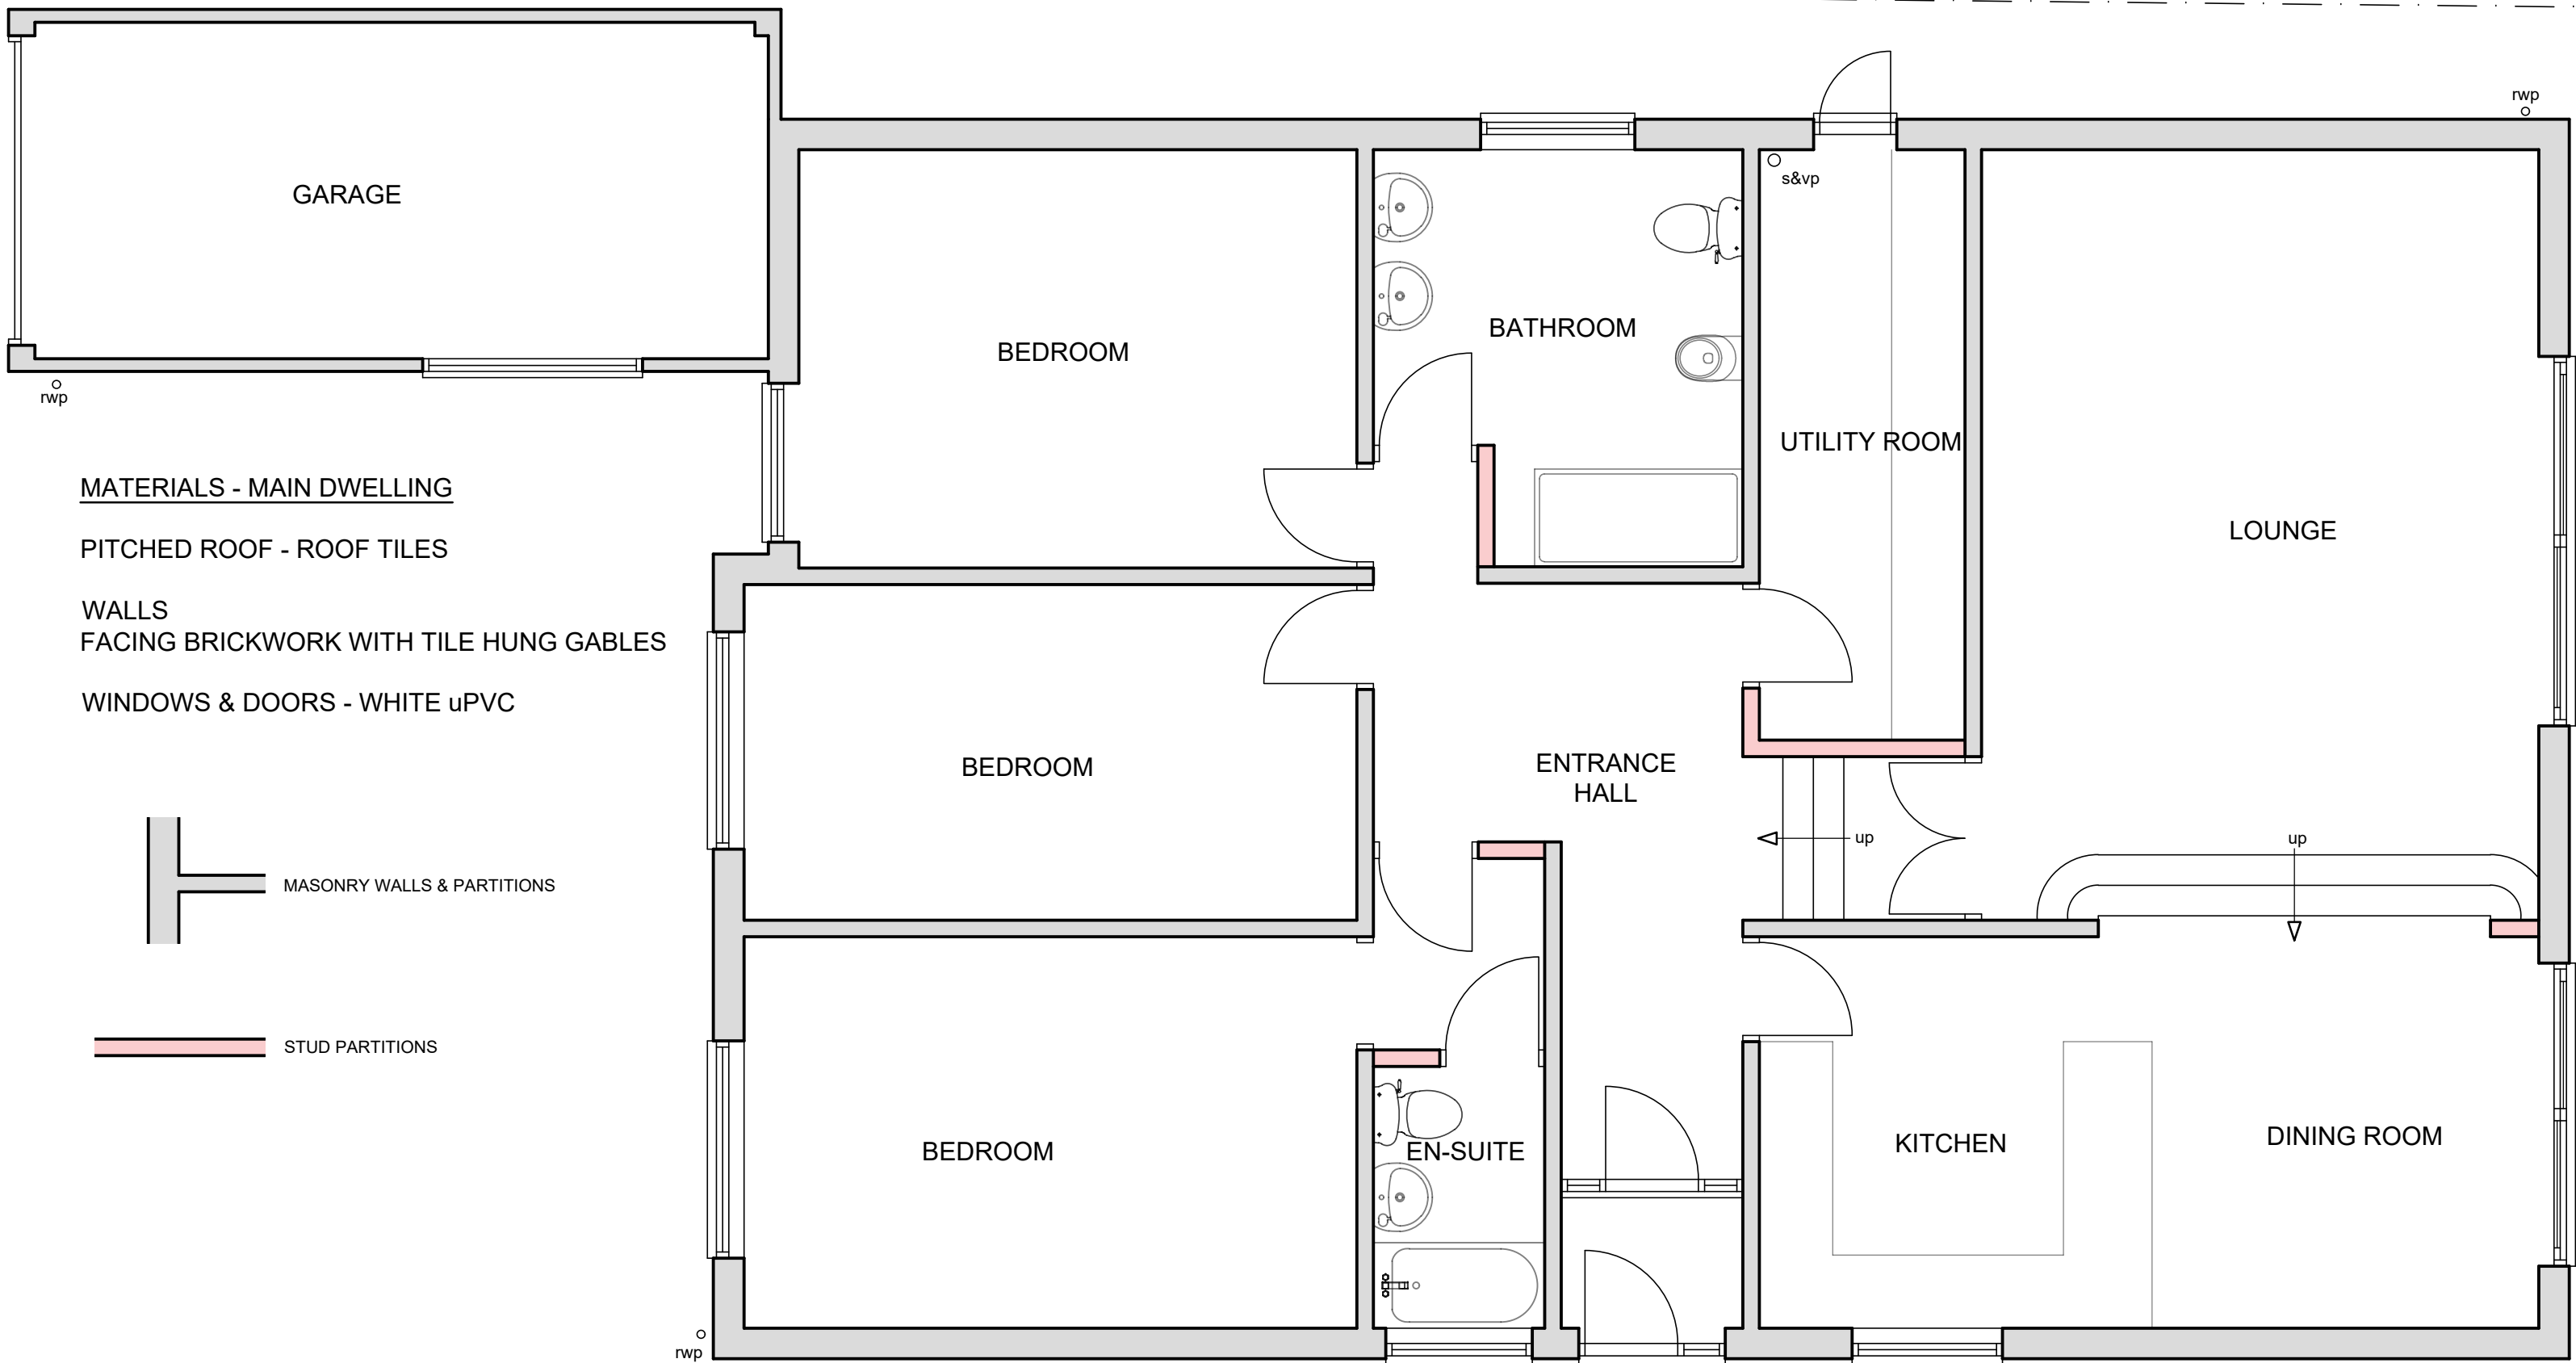

GROUND FLOOR PLAN  
(1:50)

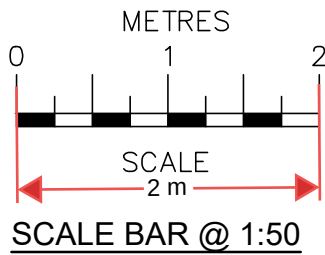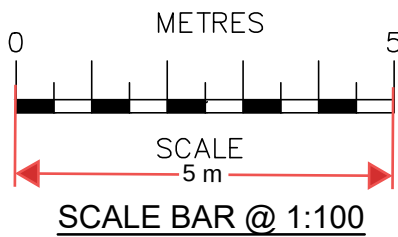


MATERIALS - MAIN DWELLING

PITCHED ROOF - ROOF TILES

WALLS  
FACING BRICKWORK WITH TILE HUNG GABLES

WINDOWS & DOORS - WHITE uPVC

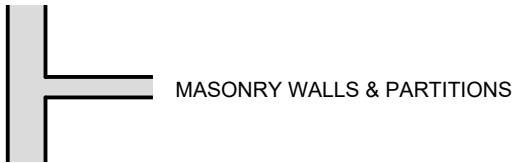

MASONRY WALLS & PARTITIONS

STUD PARTITIONS

**Penfold Project Services**

rwp  
Epmarket, Wrotham Road, Meopham, Kent, DA13 0JH  
Telephone: 01474 816690  
e-mail: apenfold448@btinternet.com

Job Title:  
56A LEWIS ROAD  
ISTEAD RISE  
GRAVESEND  
KENT  
DA13 9JG

Dwg Title:  
PLANS & ELEVATIONS  
AS EXISTING

Scale: 1:50 & 1:100 @ A2

Dwg No.: 01

Date: November 2023