


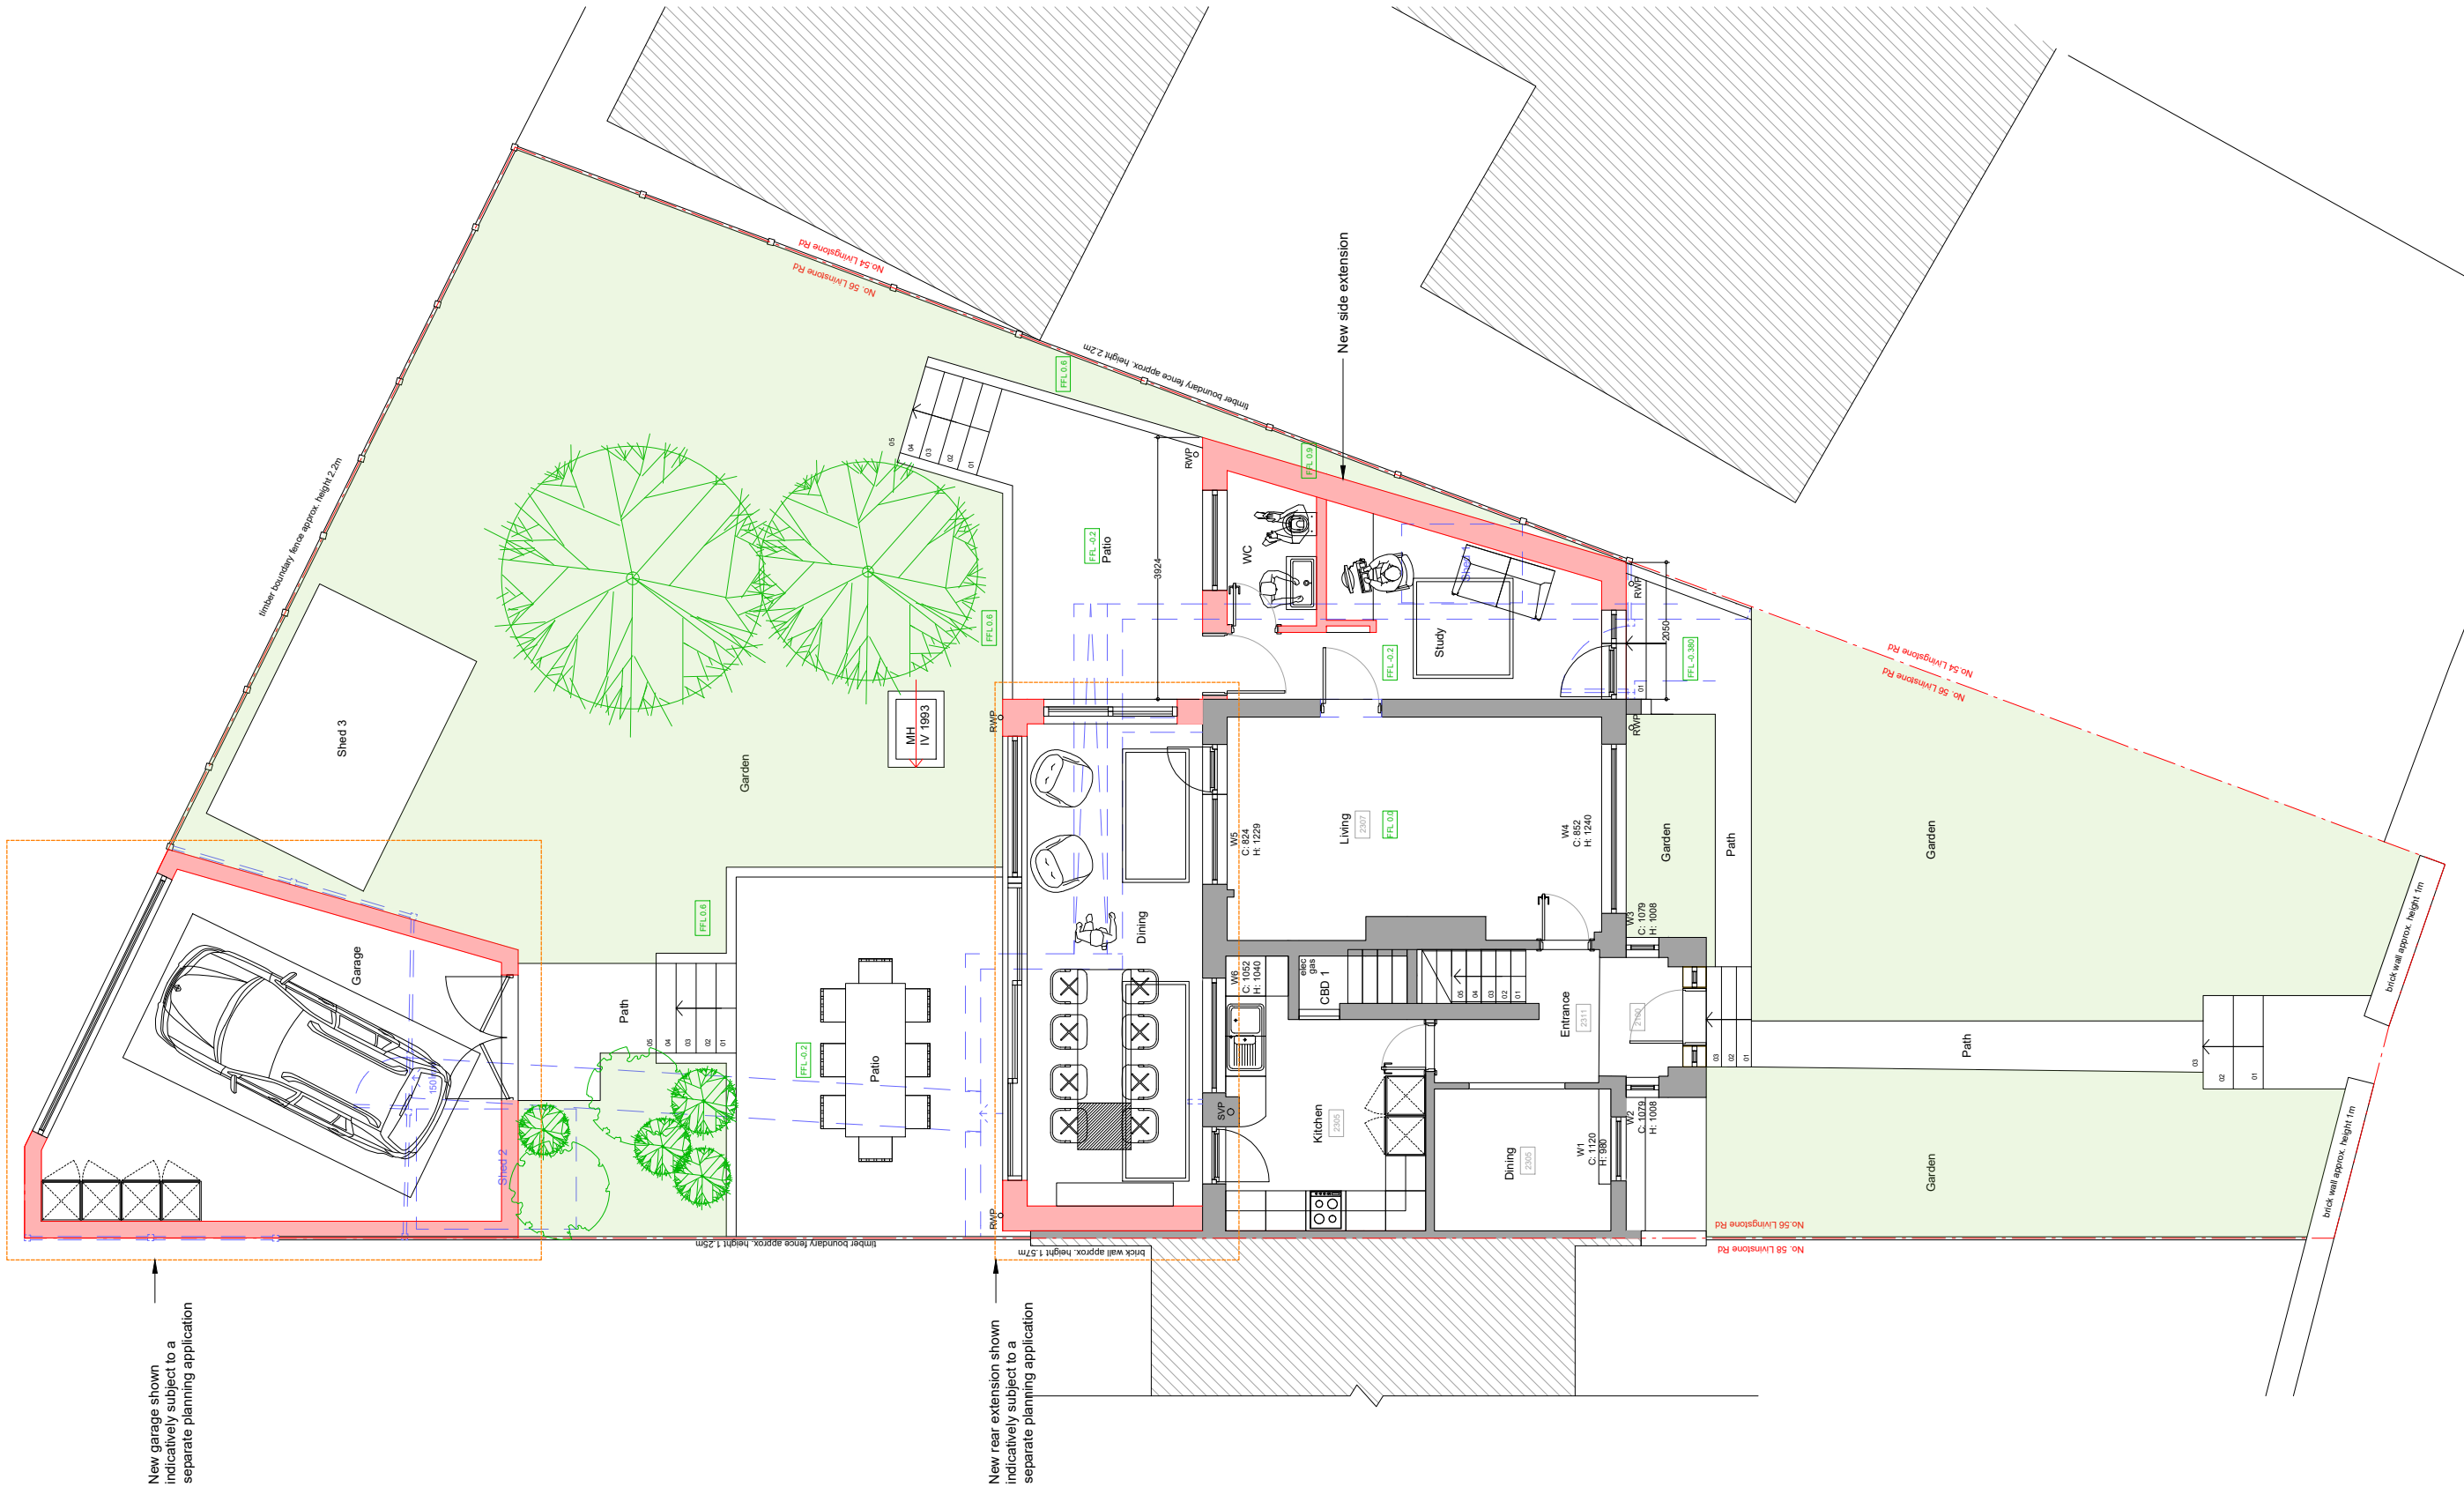


NOTES:

- This drawing is for early stage design and planning applications only, and therefore should NOT be used for construction.

- Existing retained
- Existing to be removed
- Proposed

Revisions:

- 04.11.23 FIRST ISSUE

 

LOCATION 56 Livingstone Rd Gravesend DA12 5DZ	CLIENT Svetoslav Krastev		DRAWING TITLE Proposed Site Plan	DRAWING No 020 @ A3
	SCALE 1:100 @ A3	STATUS Proposed		
JOB DESCRIPTION Proposed side extension and associated patios				