


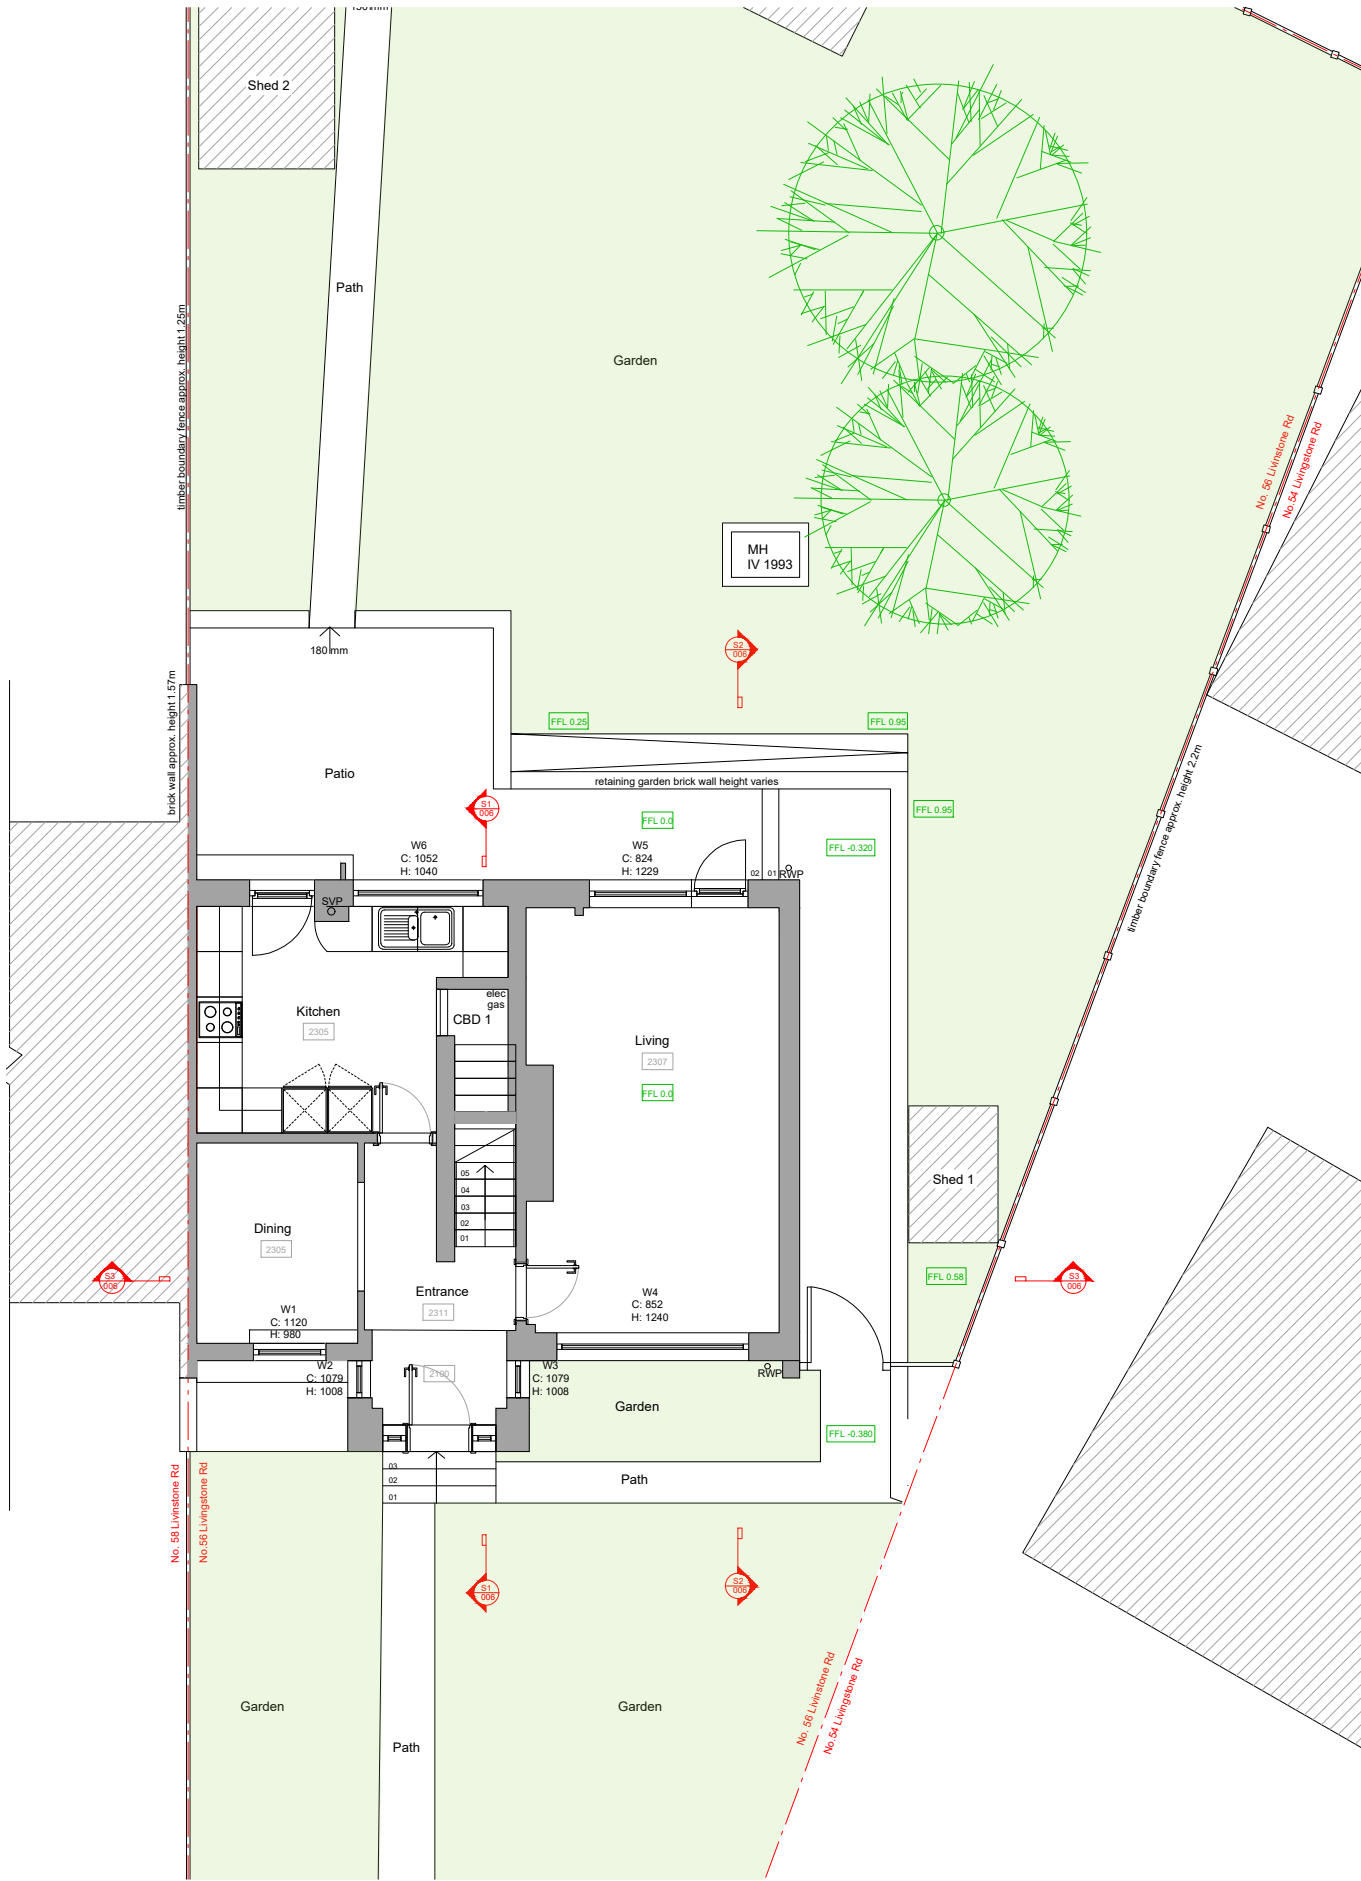


NOTES:

- This drawing is for early stage design and planning applications only, and therefore should NOT be used for construction.

Revisions:

- 14.08.23 FIRST ISSUE
- 19.08.23 - Rev. A - Revised dwgs issued to Client
- 30.08.23 - Rev. B - Revised dwgs issued to Client
- 04.11.23- Rev. C - Revised dwgs issued to Client

 

LOCATION 56 Livingstone Rd Gravesend DA12 5DZ	CLIENT Svetoslav Krastev		DRAWING TITLE Existing Ground and First Floor Plans	DRAWING No 003 @ A3
	SCALE 1:100 @ A3	STATUS Existing	CHECKED BY YS	
JOB DESCRIPTION Proposed side extension and associated patios				REV C