


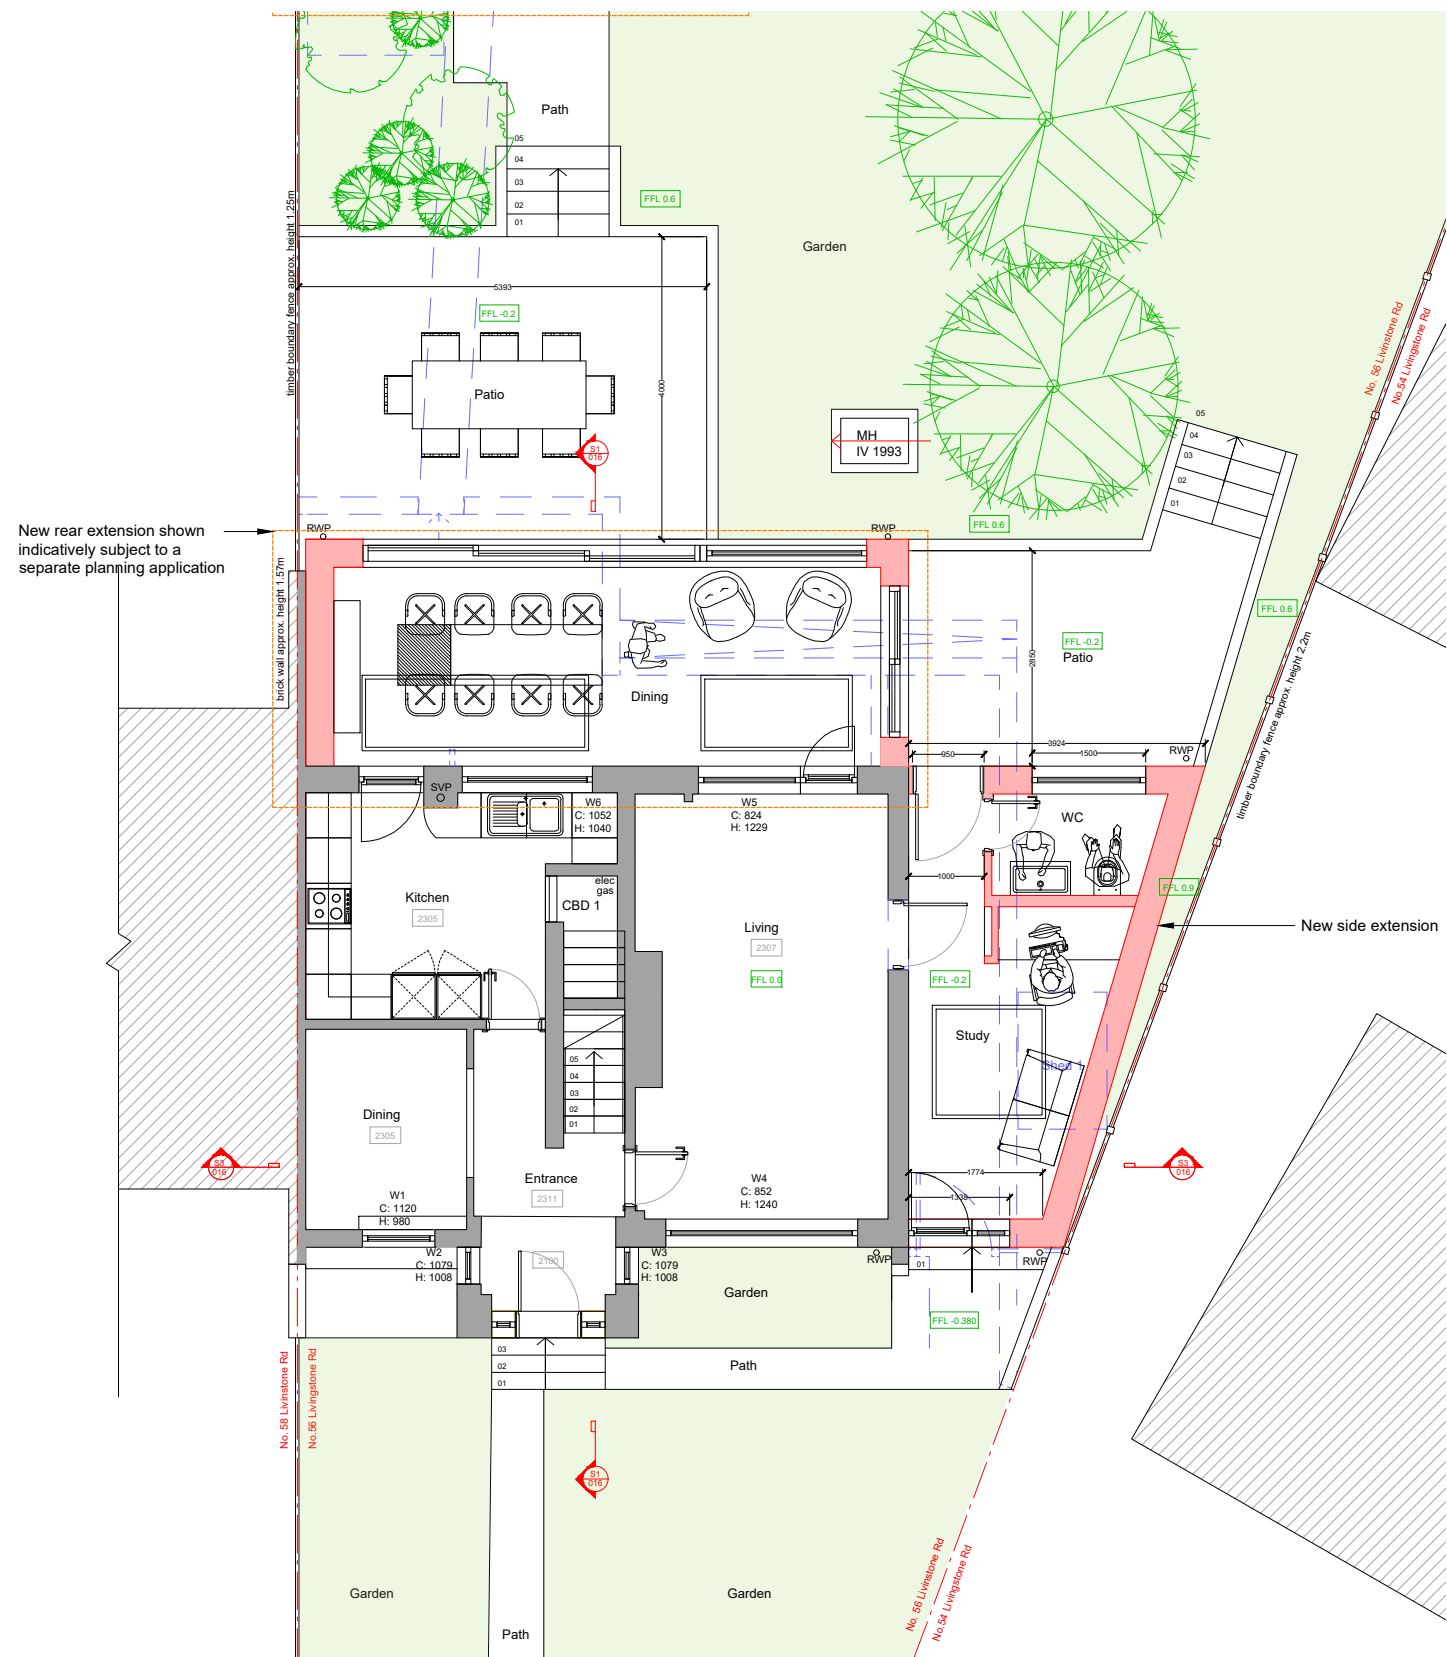

NOTES:

- This drawing is for early stage design and planning applications only, and therefore should NOT be used for construction.



- Existing retained
- Existing to be removed
- Proposed

Revisions:

- 04.11.23 FIRST ISSUE



New rear extension shown
indicatively subject to a
separate planning application

 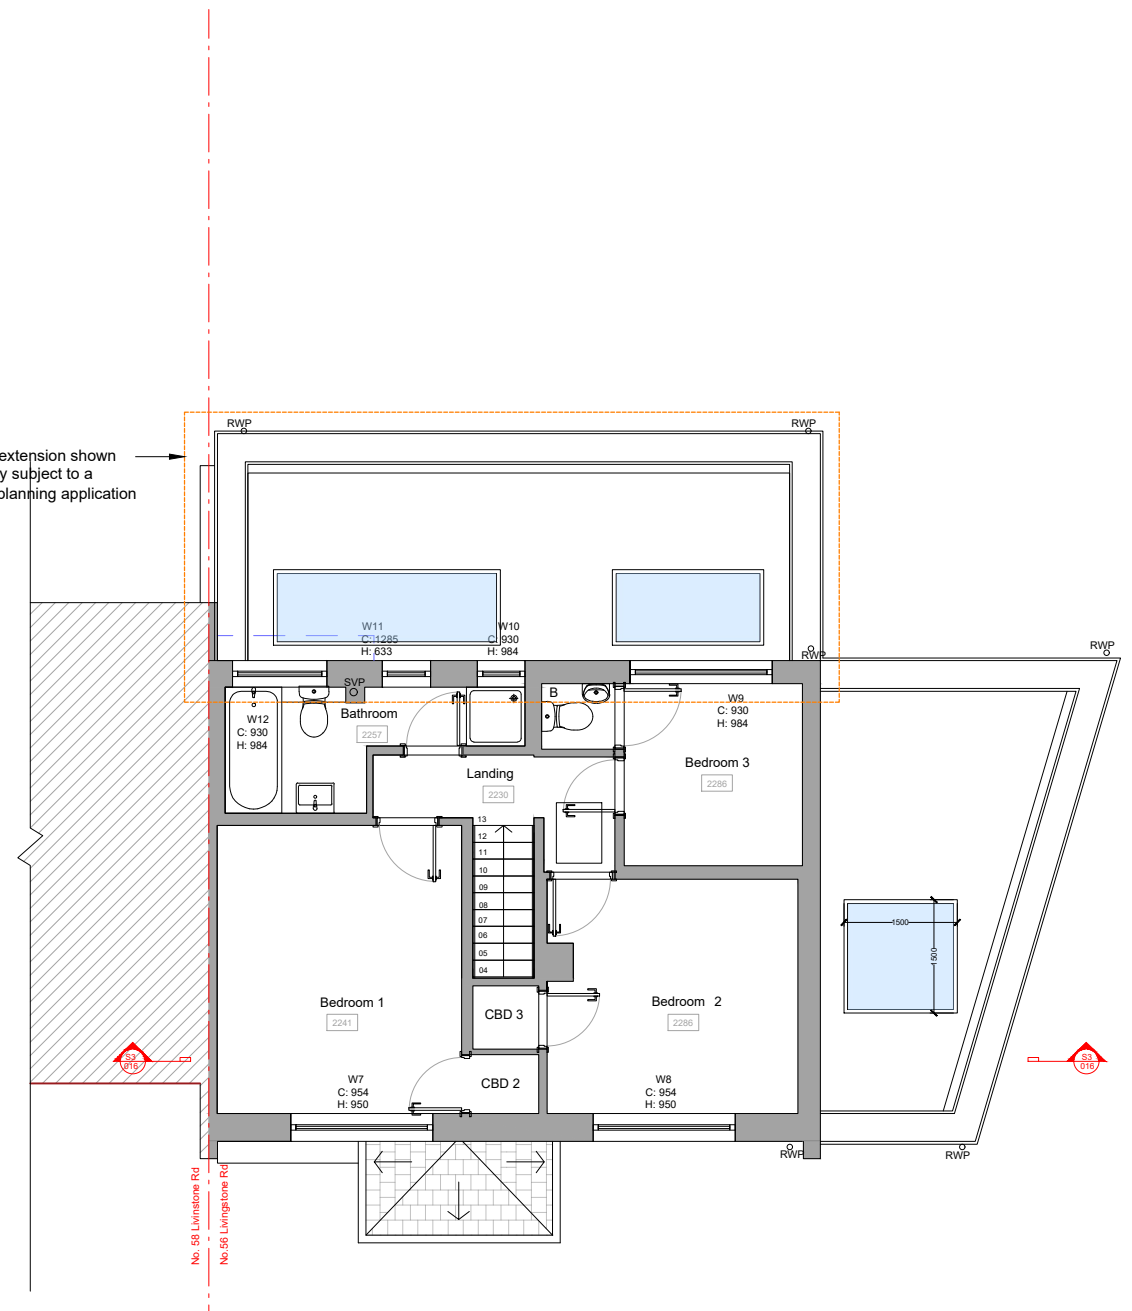

LOCATION 56 Livingstone Rd Gravesend DA12 5DZ	CLIENT Svetoslav Krastev		DRAWING TITLE Proposed Ground and First Floor Plans	DRAWING No 021 @ A3
	SCALE 1:100 @ A3	STATUS Proposed	CHECKED BY YS	
JOB DESCRIPTION Proposed side extension and associated patios				REV