
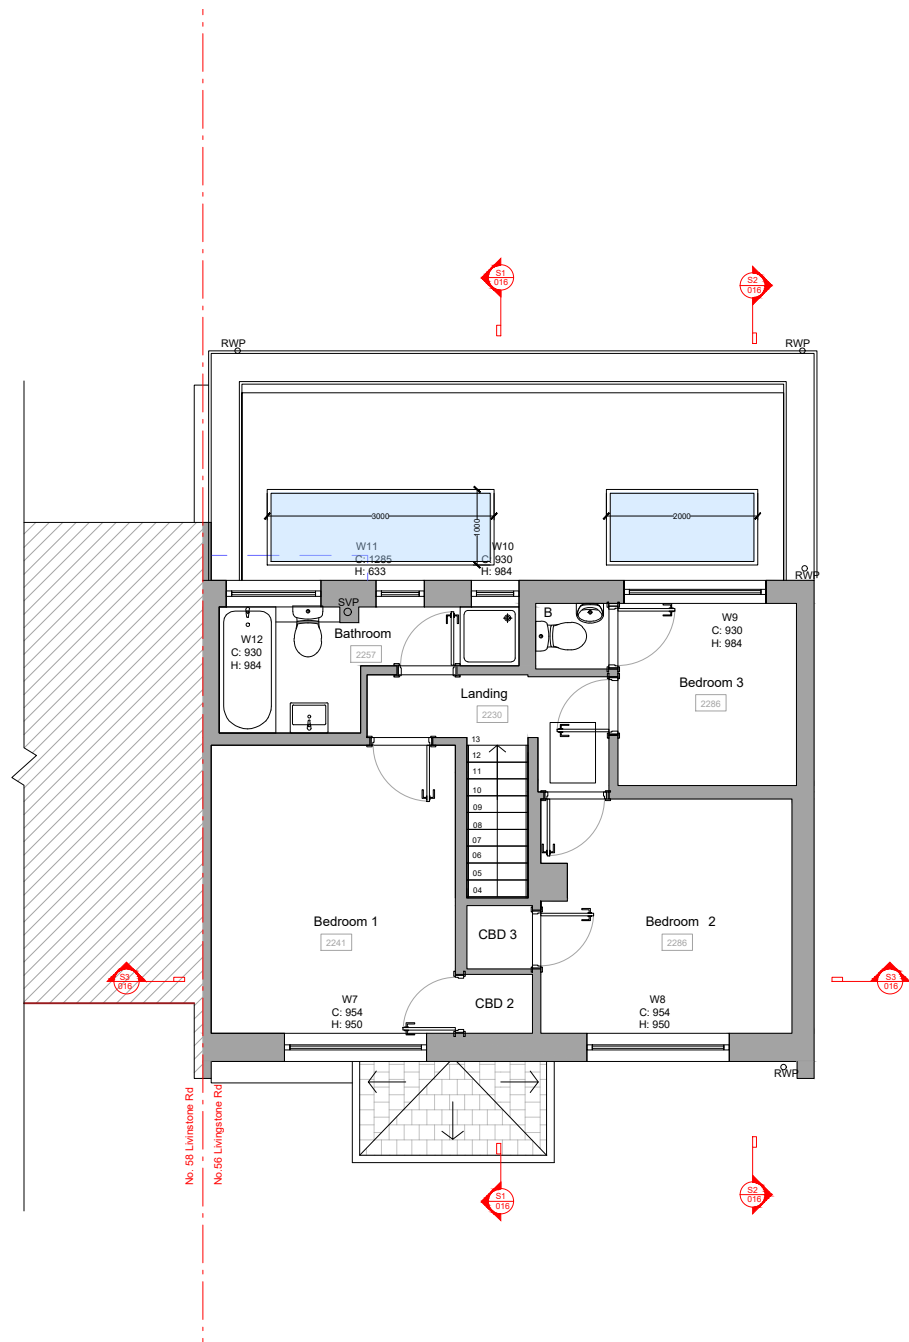


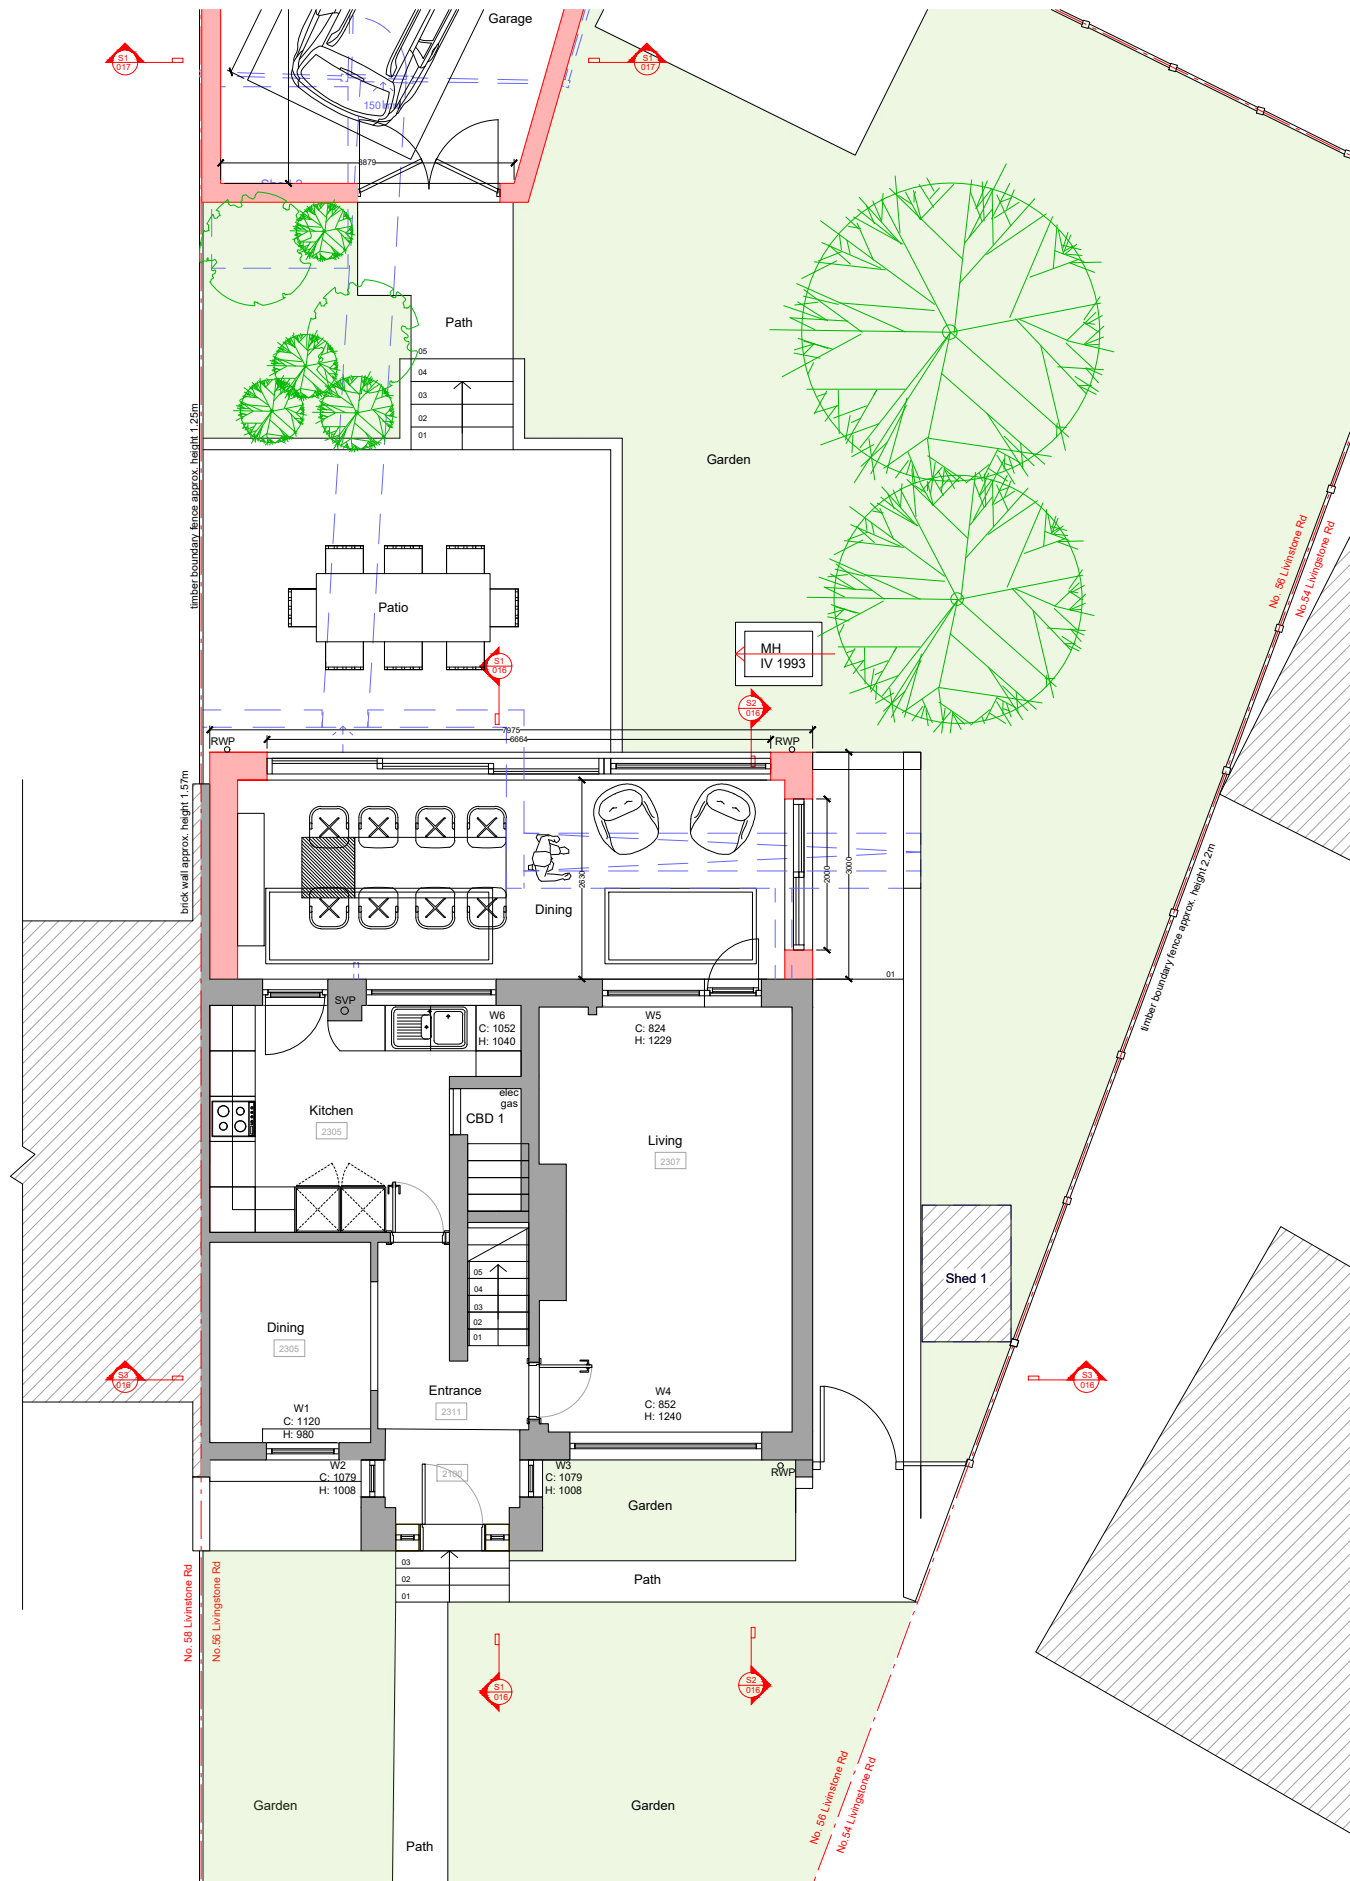

NOTES:

- This drawing is for early stage design and planning applications only, and therefore should NOT be used for construction.

- Existing retained
- Existing to be removed
- Proposed

- Revisions:
- 30.08.23 - First issue
 - 03.11.23 - Rev. A - side extension removed



LOCATION 56 Livingstone Rd Gravesend DA12 5DZ	CLIENT Svetoslav Krastev		DRAWING TITLE Proposed Ground and First Floor Plans	DRAWING No 013 @ A3
	SCALE 1:100 @ A3	STATUS Proposed	CHECKED BY YS	
JOB DESCRIPTION Ground floor rear extension and a new garage				REV A