




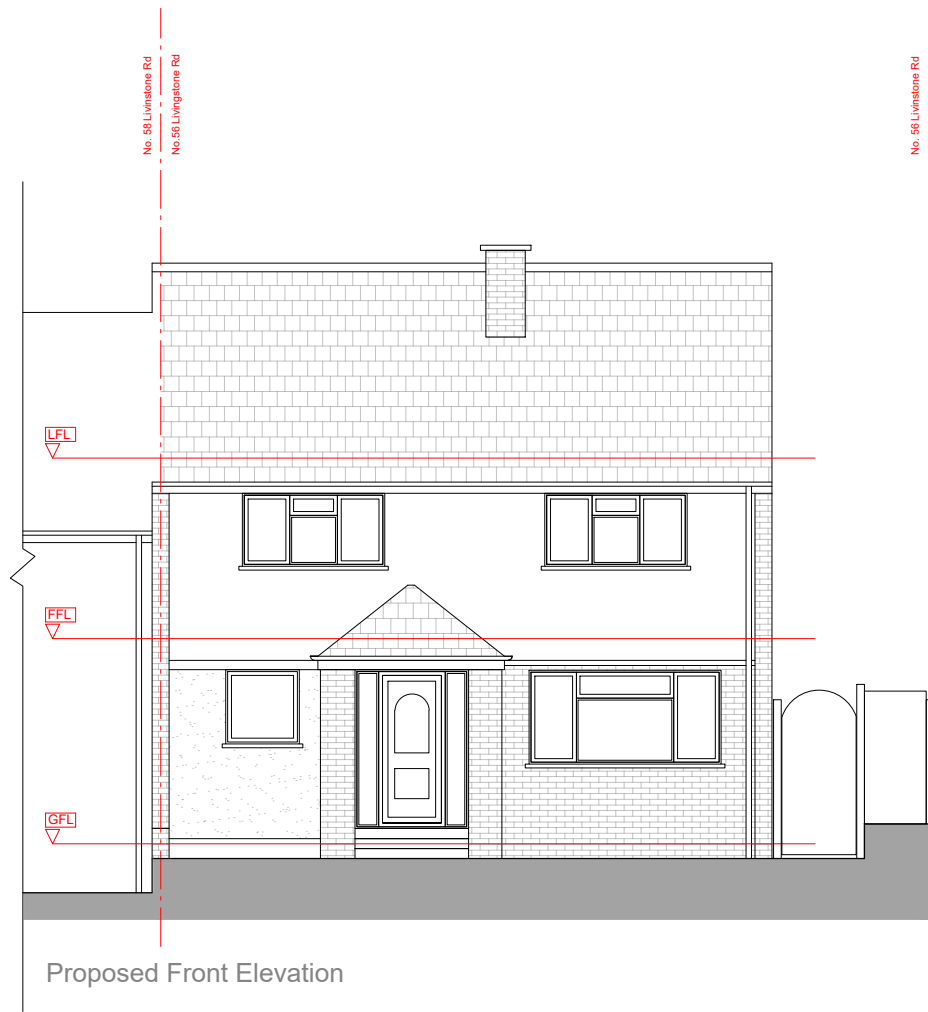


Proposed Front Elevation

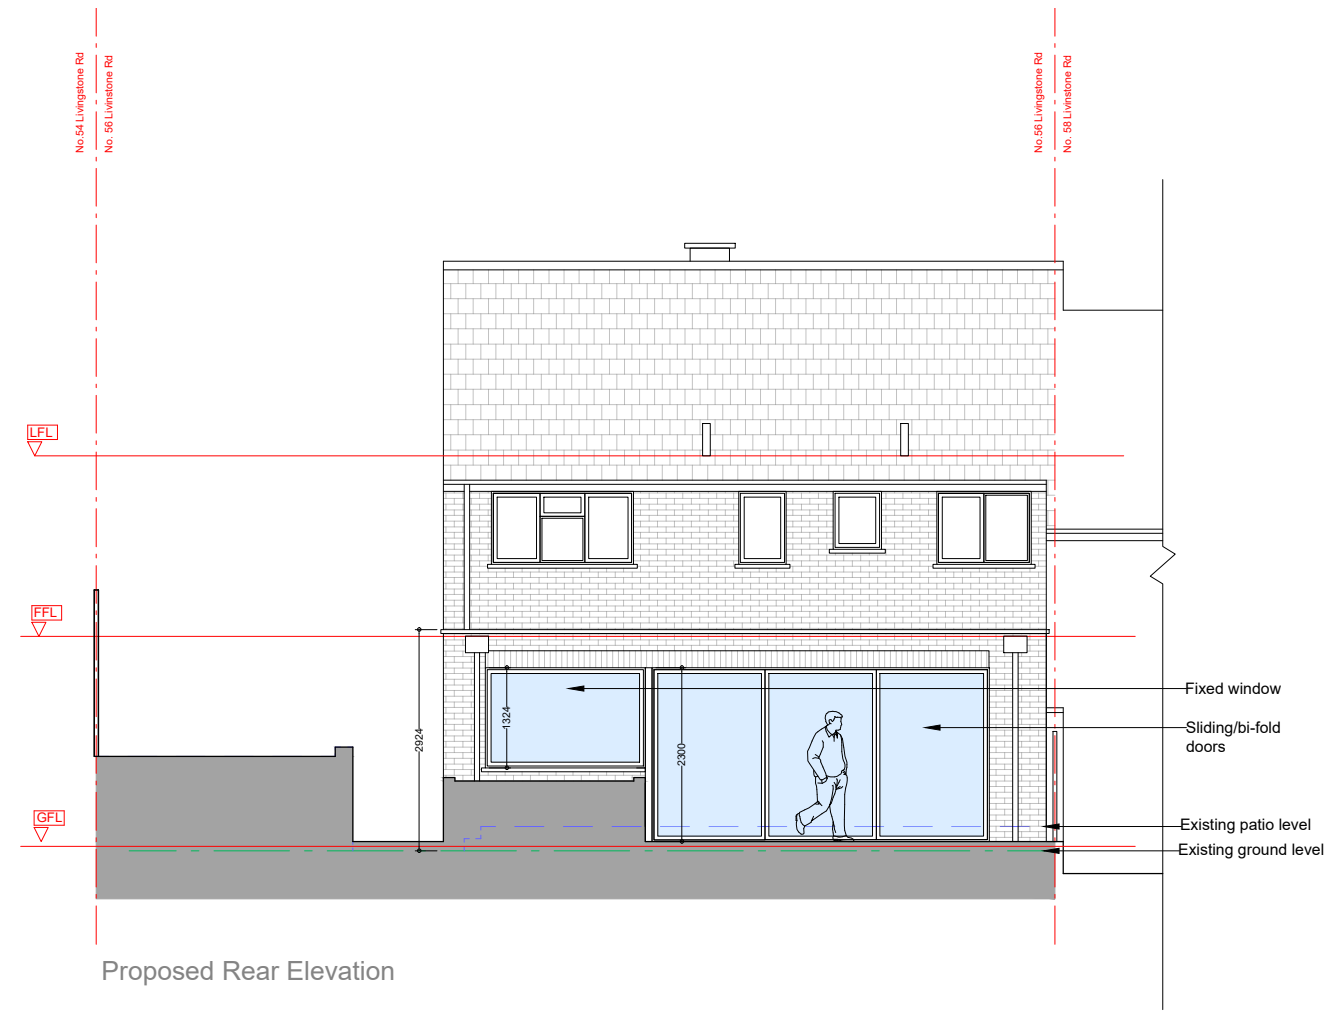

Proposed Rear Elevation

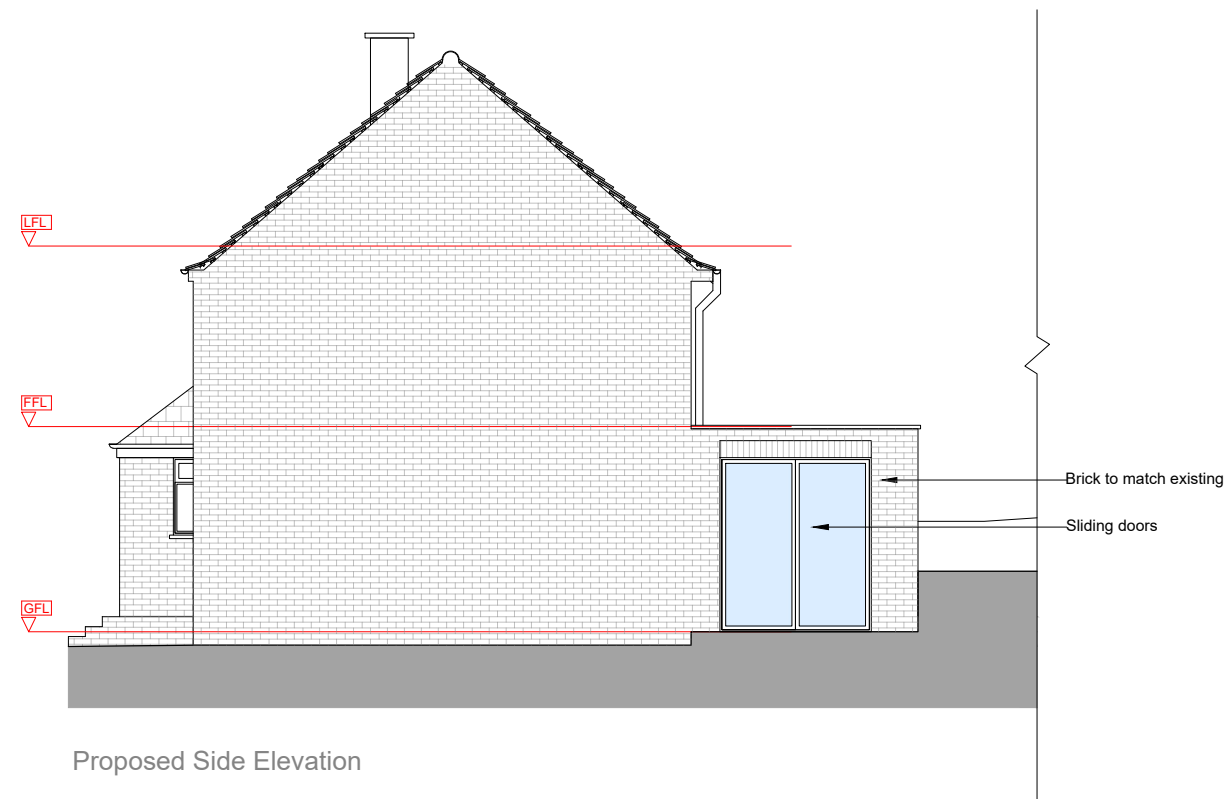

Proposed Side Elevation

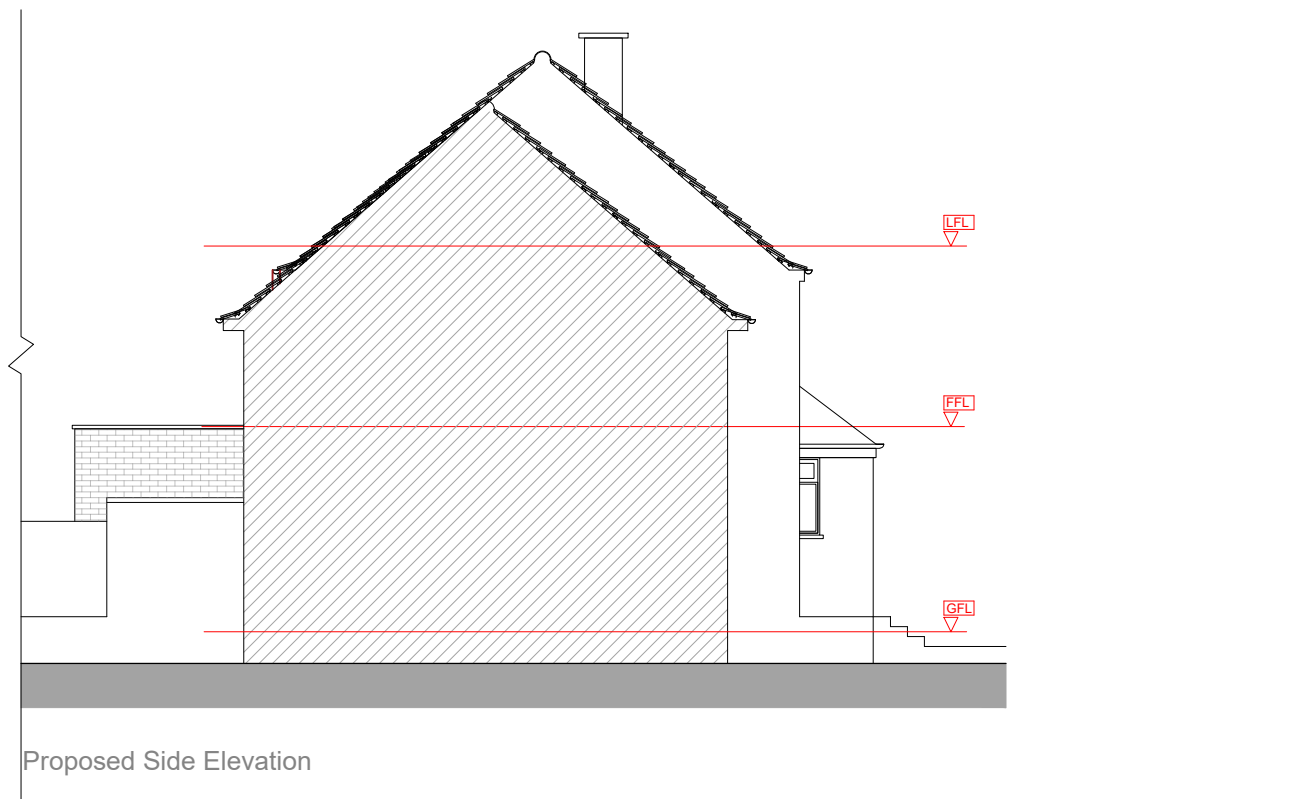

Proposed Side Elevation



NOTES:
- This drawing is for early stage design and planning applications only,
and therefore should NOT be used for construction.

- Revisions:
- 14.08.23 FIRST ISSUE
 - 19.08.23 - Rev. A - Revised drwgs issued to Client
 - 30.08.23 - Rev. B - Revised drwgs issued to Client
 - 03.11.23 - Rev. C - side extension removed
 -

LOCATION 56 Livingstone Rd Gravesend DA12 5DZ	CLIENT Svetoslav Krastev		DRAWING TITLE Proposed Elevations	DRAWING No 015 @ A3
	SCALE 1:100 @ A3	STATUS Proposed	CHECKED BY YS	
JOB DESCRIPTION Ground floor rear extension and a new garage				REV C