




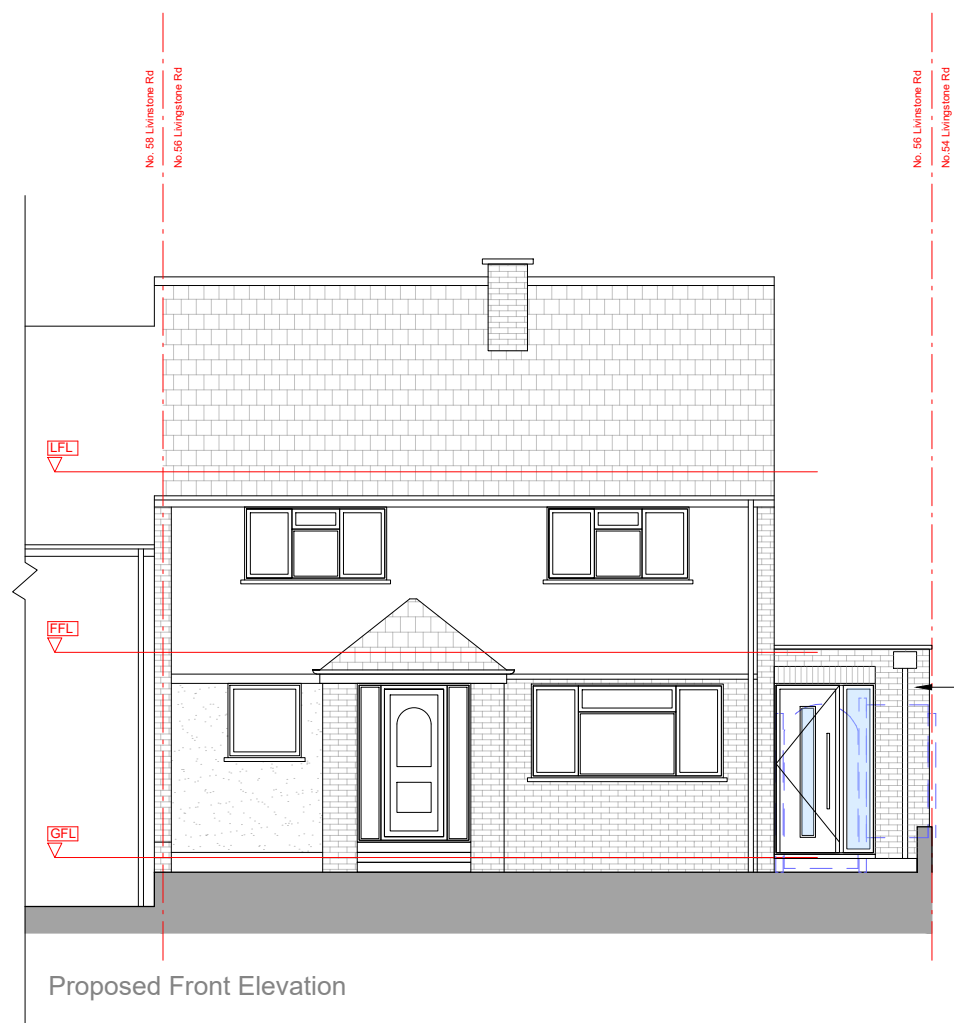


Proposed Front Elevation

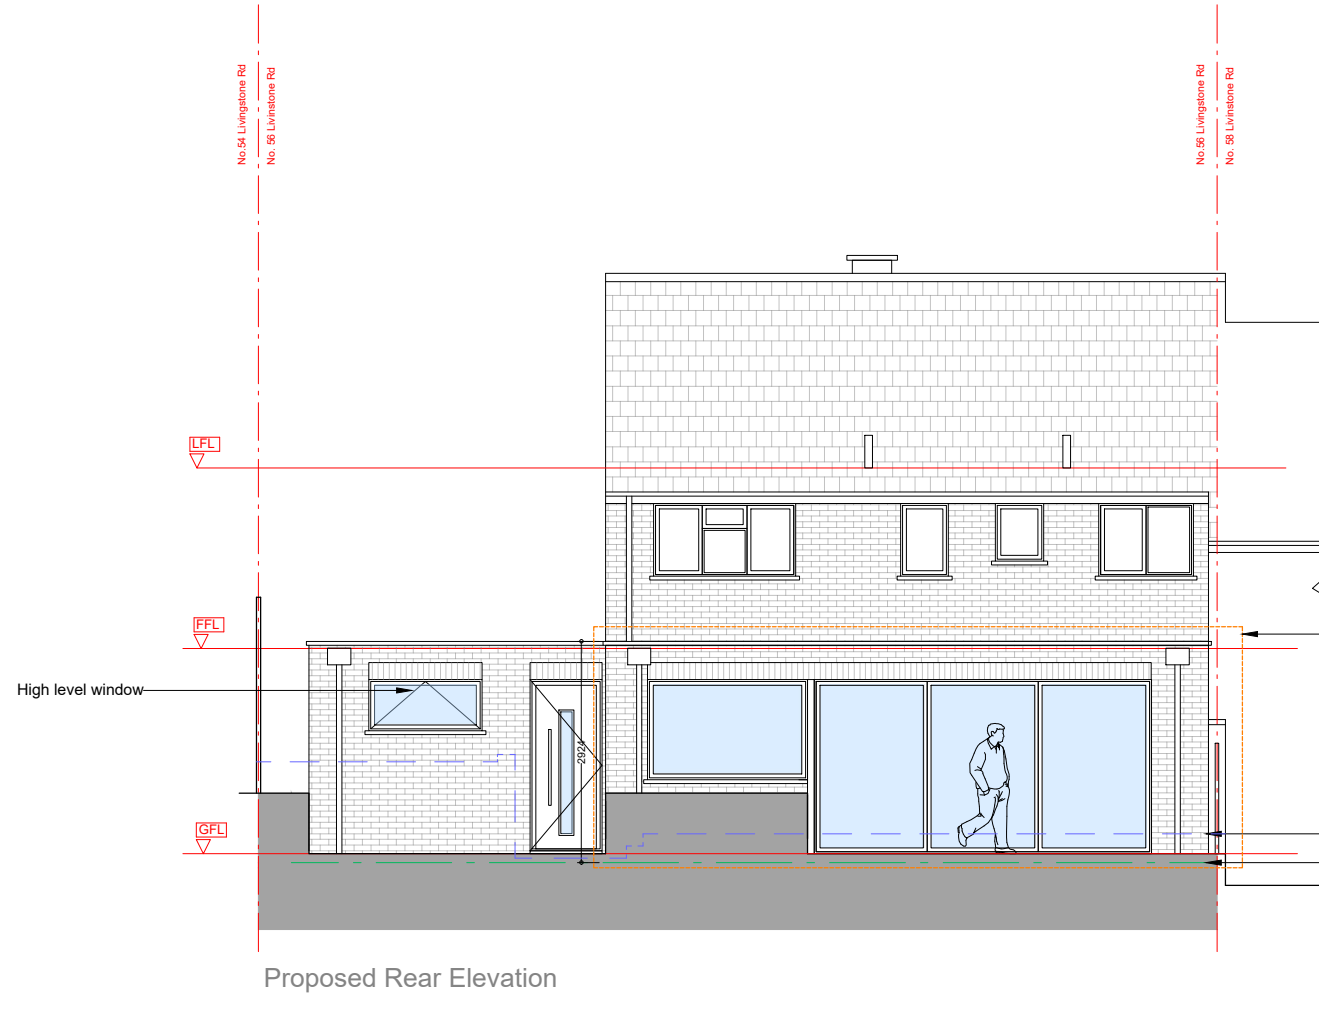


Proposed Rear Elevation

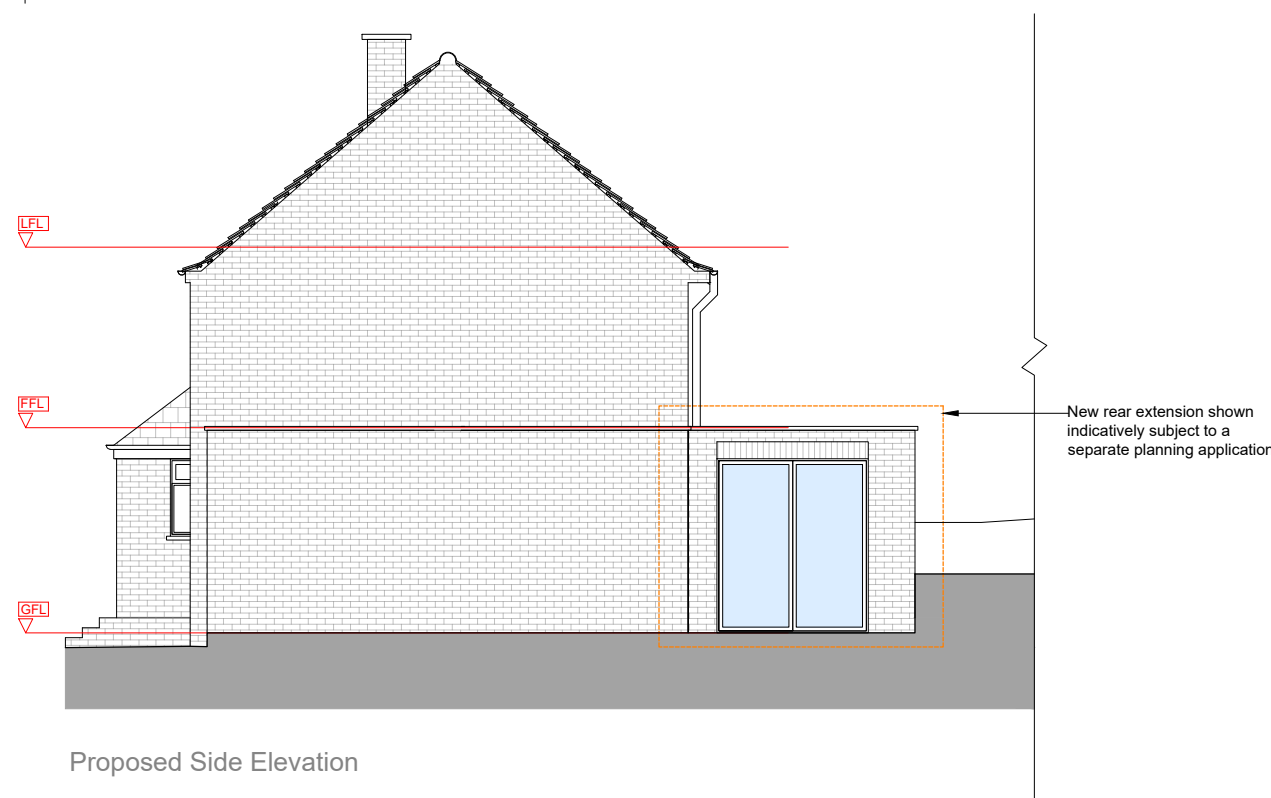

Proposed Side Elevation

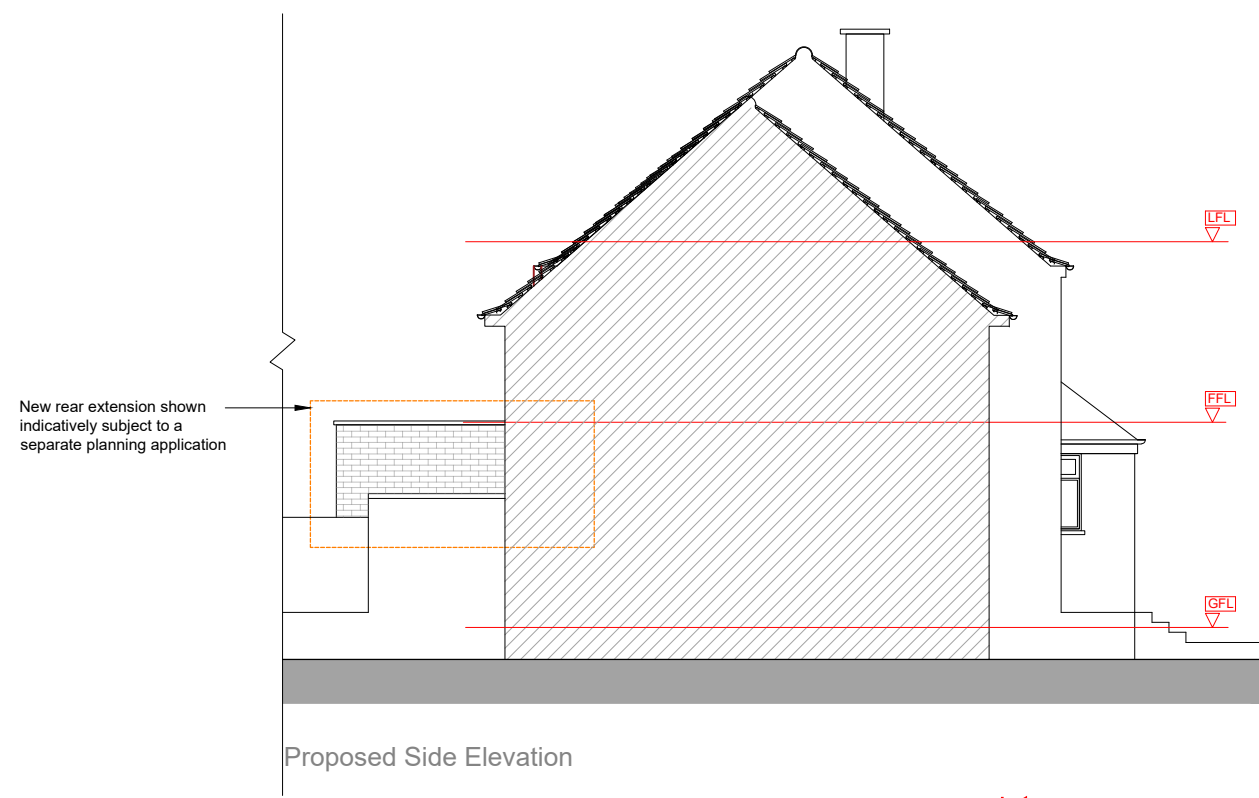

Proposed Side Elevation

 

NOTES:
- This drawing is for early stage design and planning applications only,
and therefore should NOT be used for construction.

Revisions:
- 04.11.23 FIRST ISSUE

LOCATION 56 Livingstone Rd Gravesend DA12 5DZ	CLIENT Svetoslav Krastev		DRAWING TITLE Proposed Elevations	DRAWING No 025 @ A3
	SCALE 1:100 @ A3	STATUS Proposed	CHECKED BY YS	
JOB DESCRIPTION Proposed side extension and associated patios				REV