




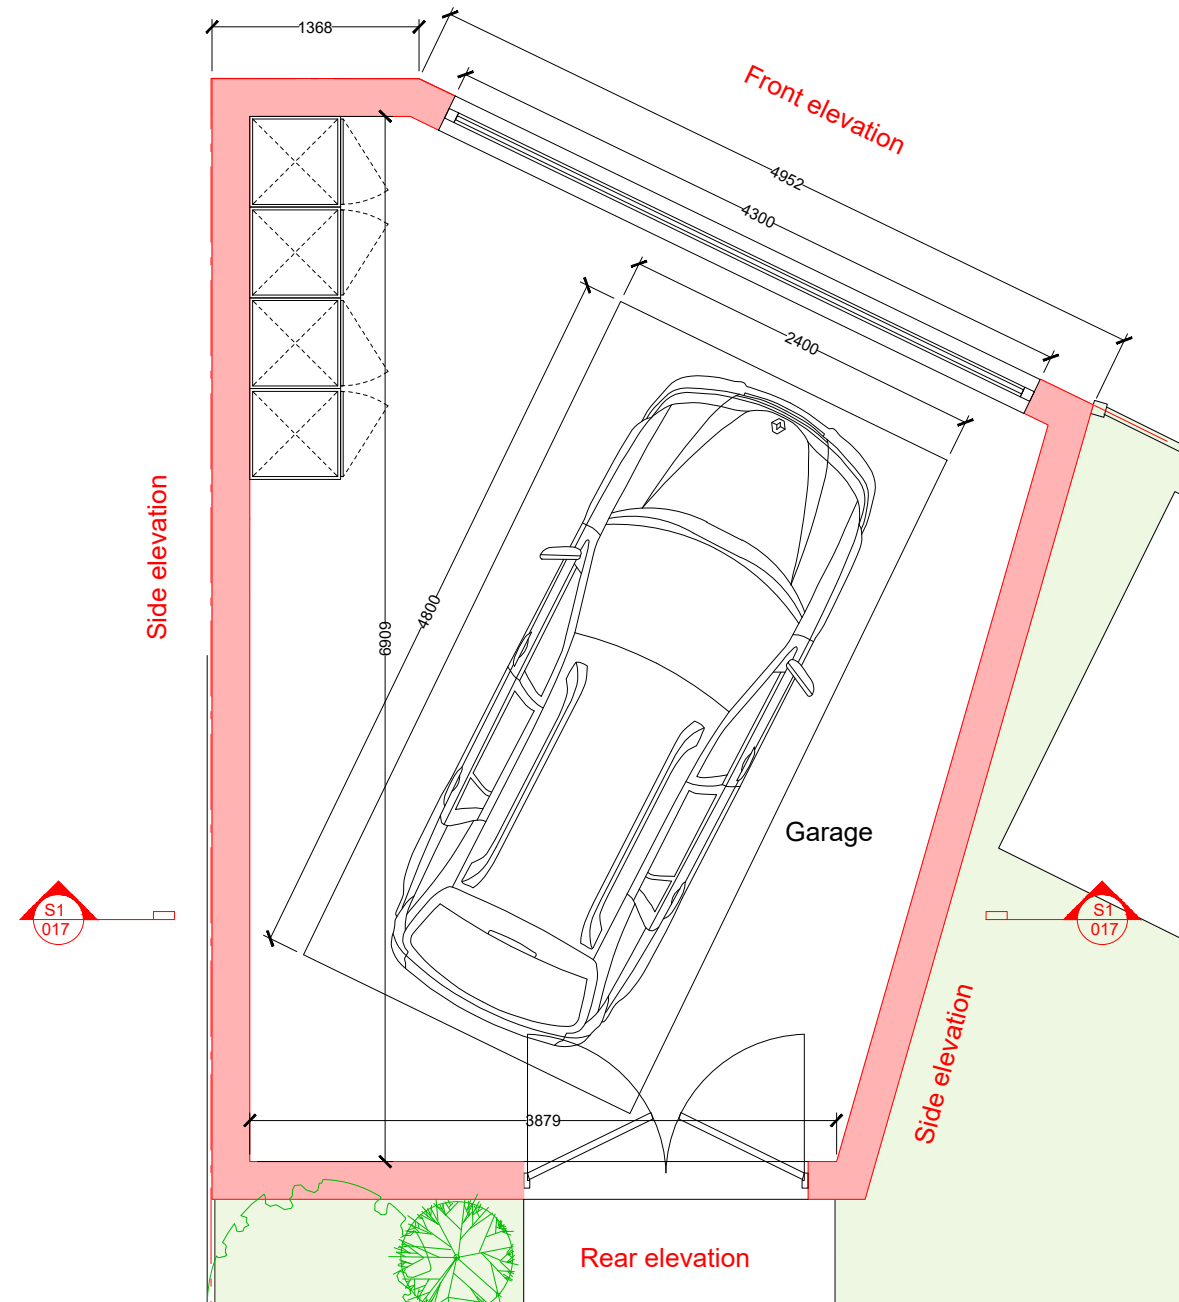


Ground Floor Plan
Scale 1:50

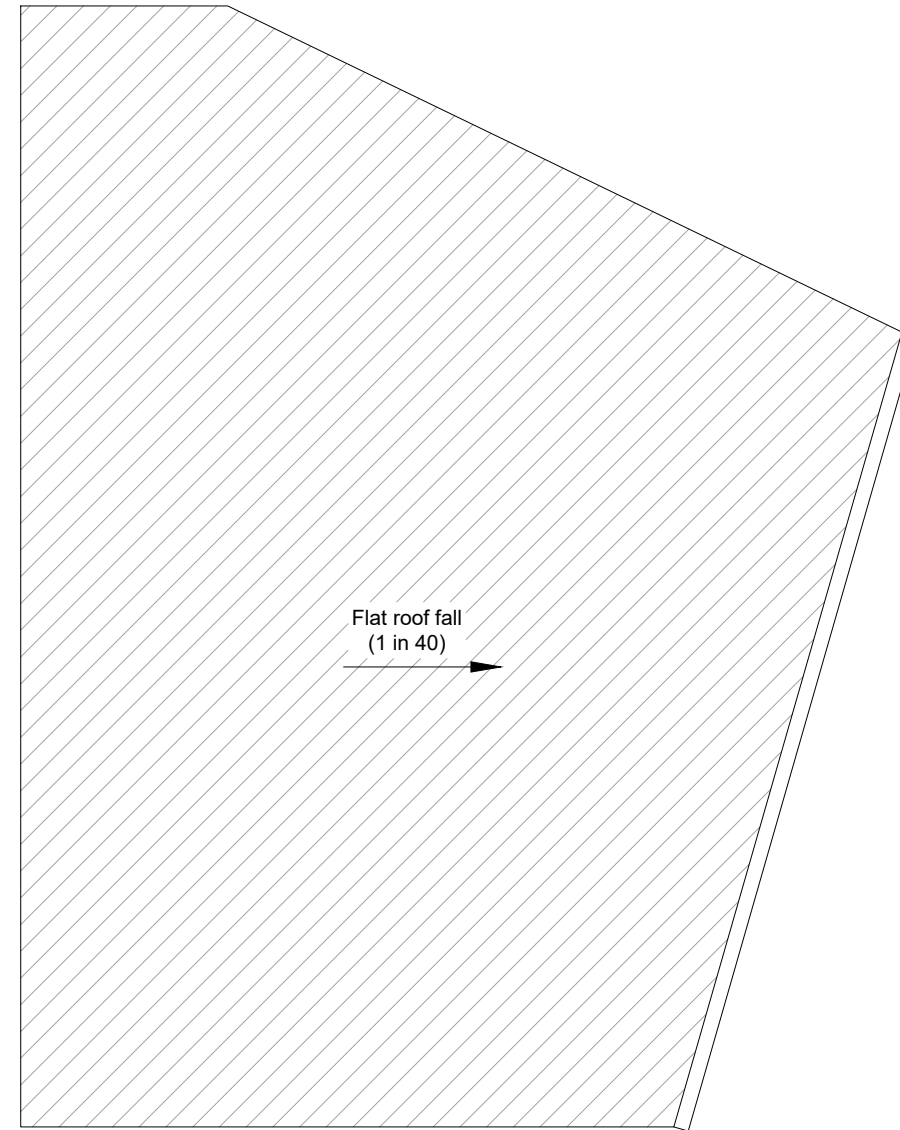


Roof Plan
Scale 1:50

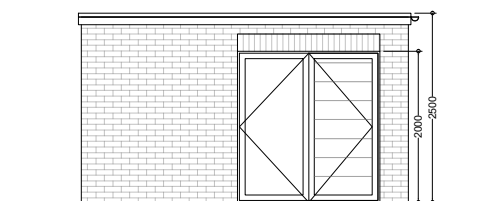


Proposed Rear Elevation
Scale 1:100

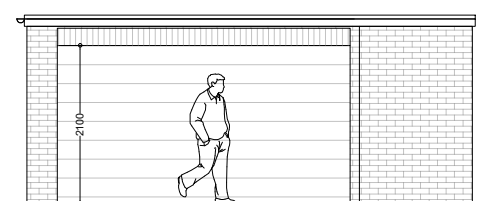


Proposed Front Elevation

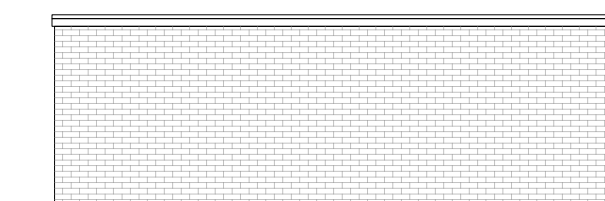

Proposed Side Elevation

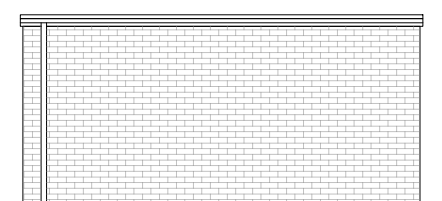

Proposed Side Elevation

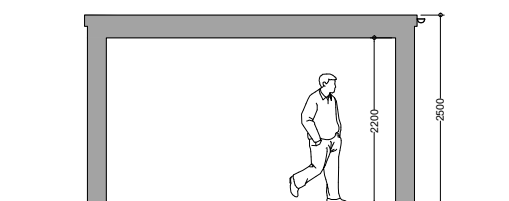

Section
Scale 1:100

NOTES:

- This drawing is for early stage design and planning applications only, and therefore should NOT be used for construction.

- Existing retained
- Existing to be removed
- Proposed

Revisions:

- 19.08.23 FIRST ISSUE
- 30.08.23 - Rev. A - Revised drwgs issued to Client
- 03.11.23 - Rev. B - side extension removed

LOCATION 56 Livingstone Rd Gravesend DA12 5DZ	CLIENT Svetoslav Krastev		DRAWING TITLE Proposed garage plan and elevations	DRAWING No 017 @ A3
	SCALE 1:50/100 @ A3	STATUS Proposed		
JOB DESCRIPTION Ground floor rear extension and a new garage			REV B	

