



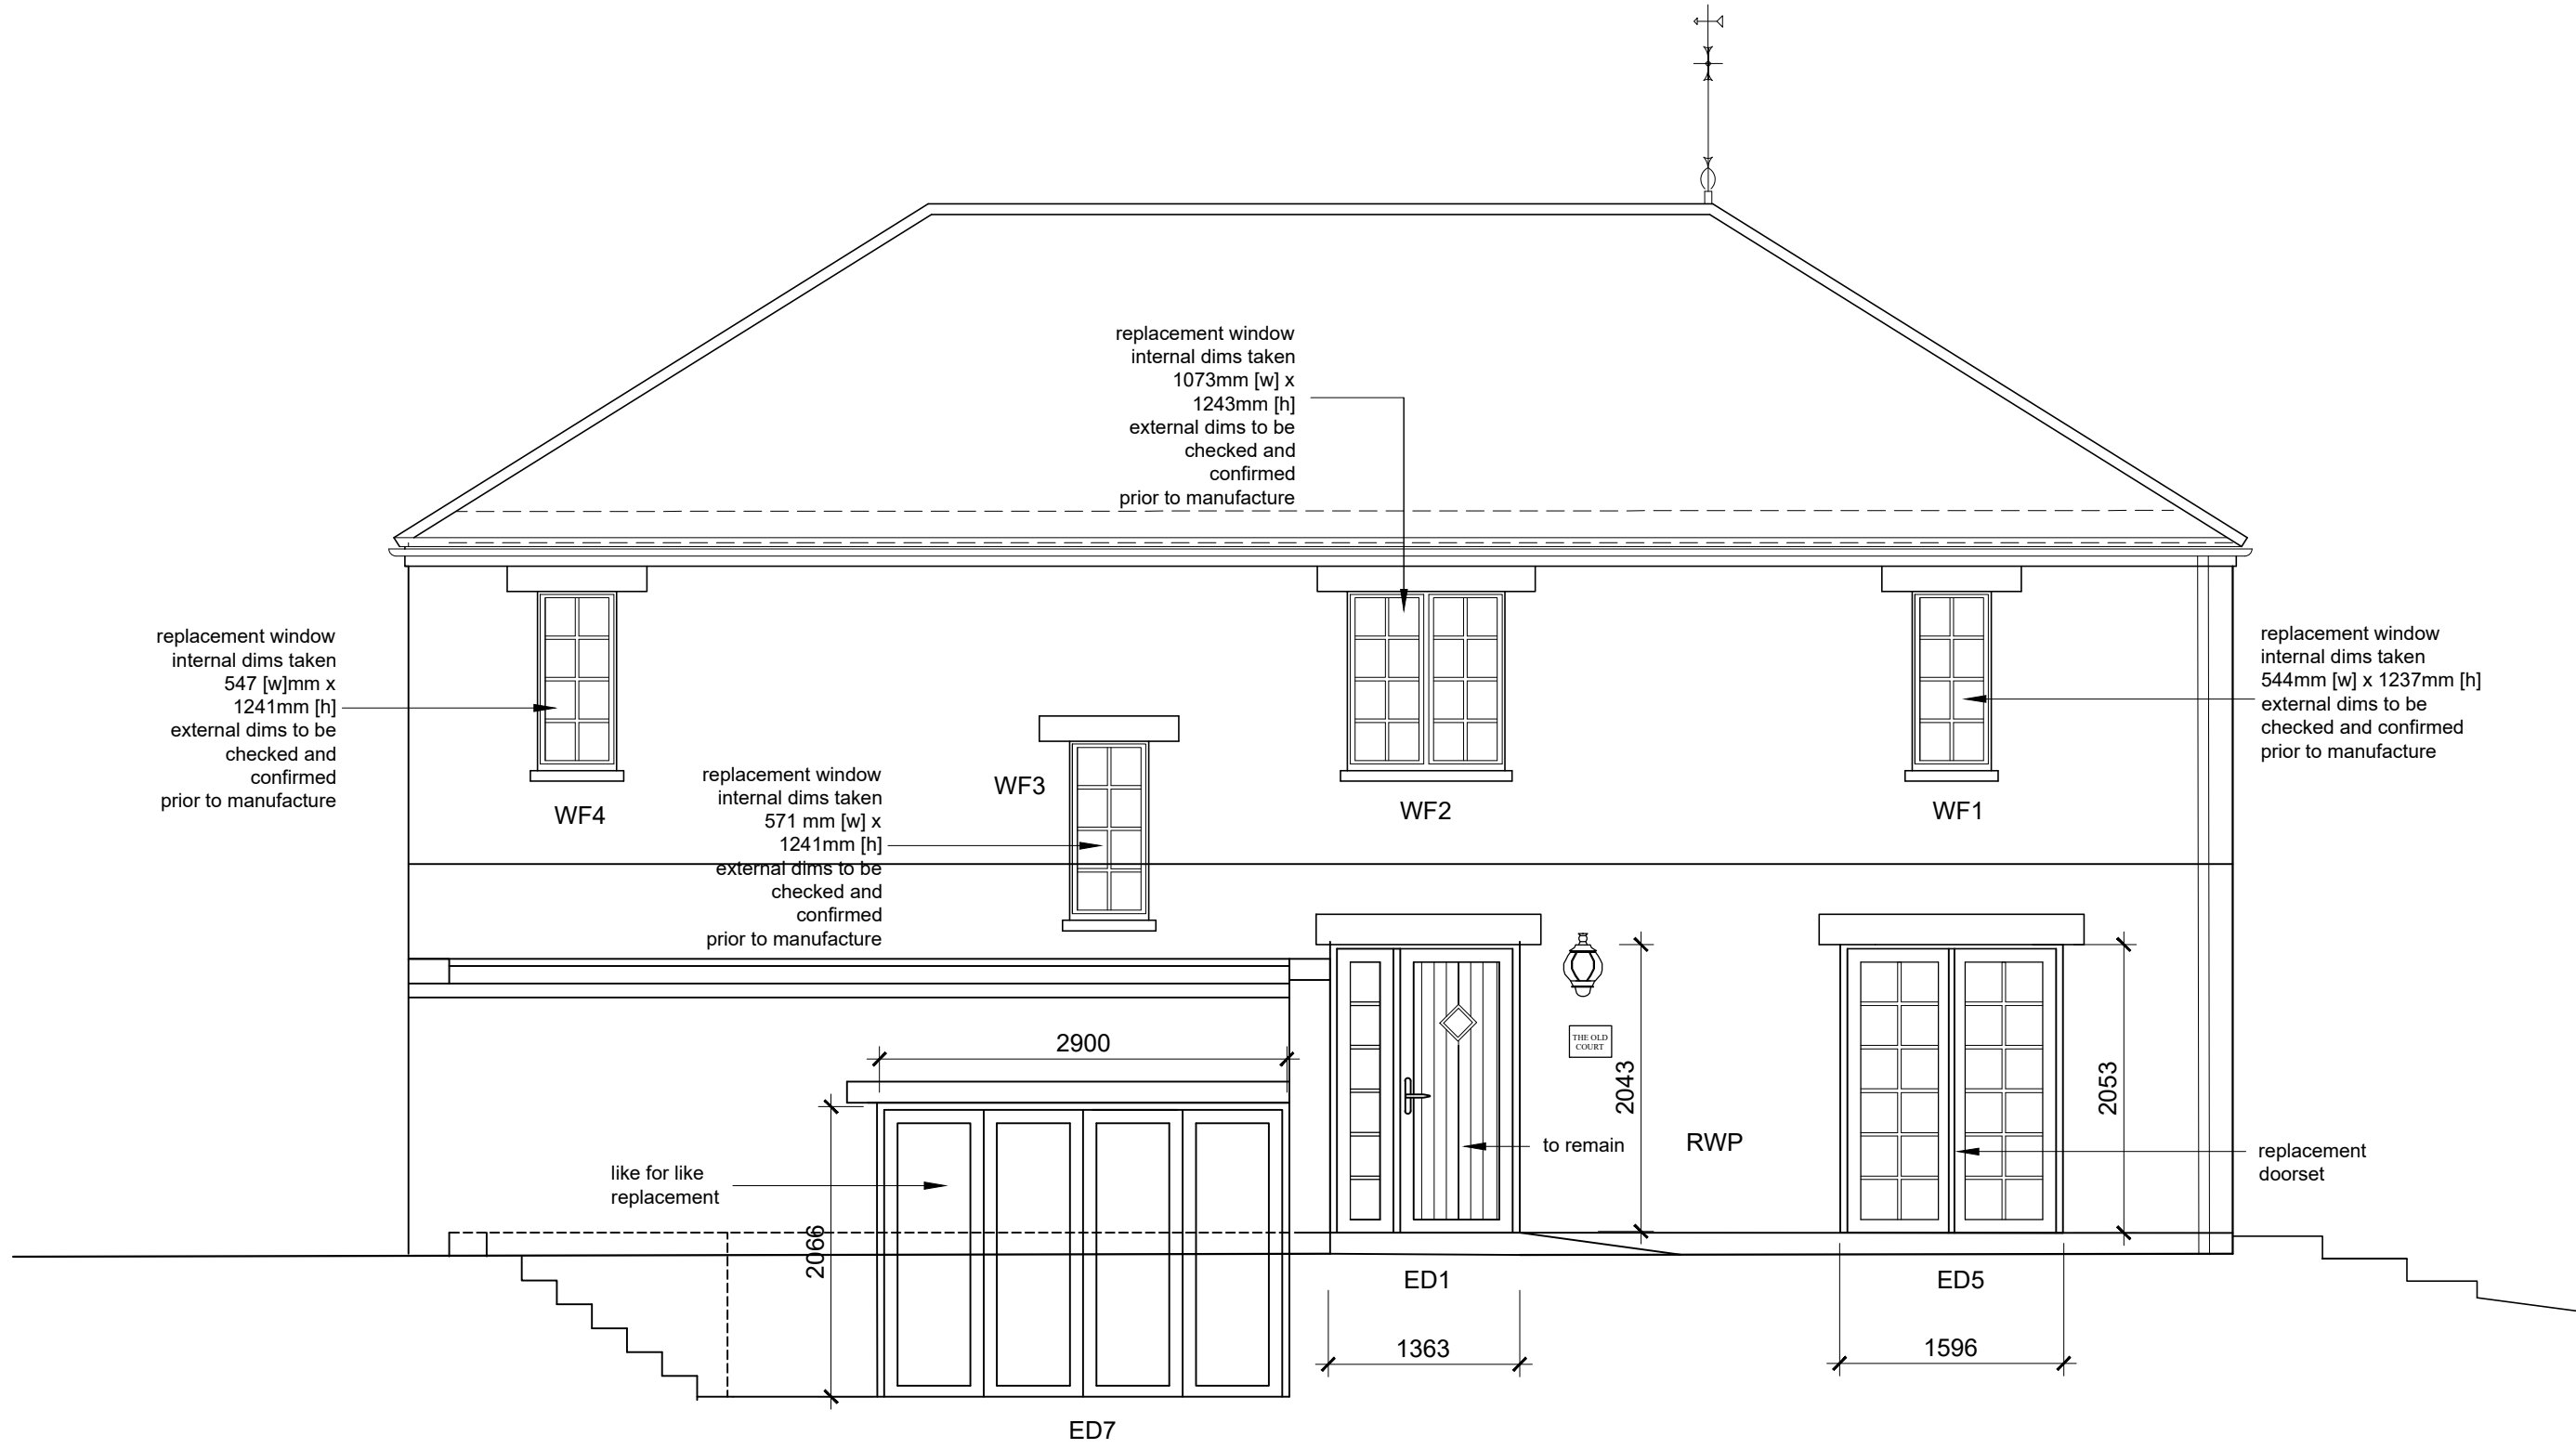


WEST (FRONT) ELEVATION

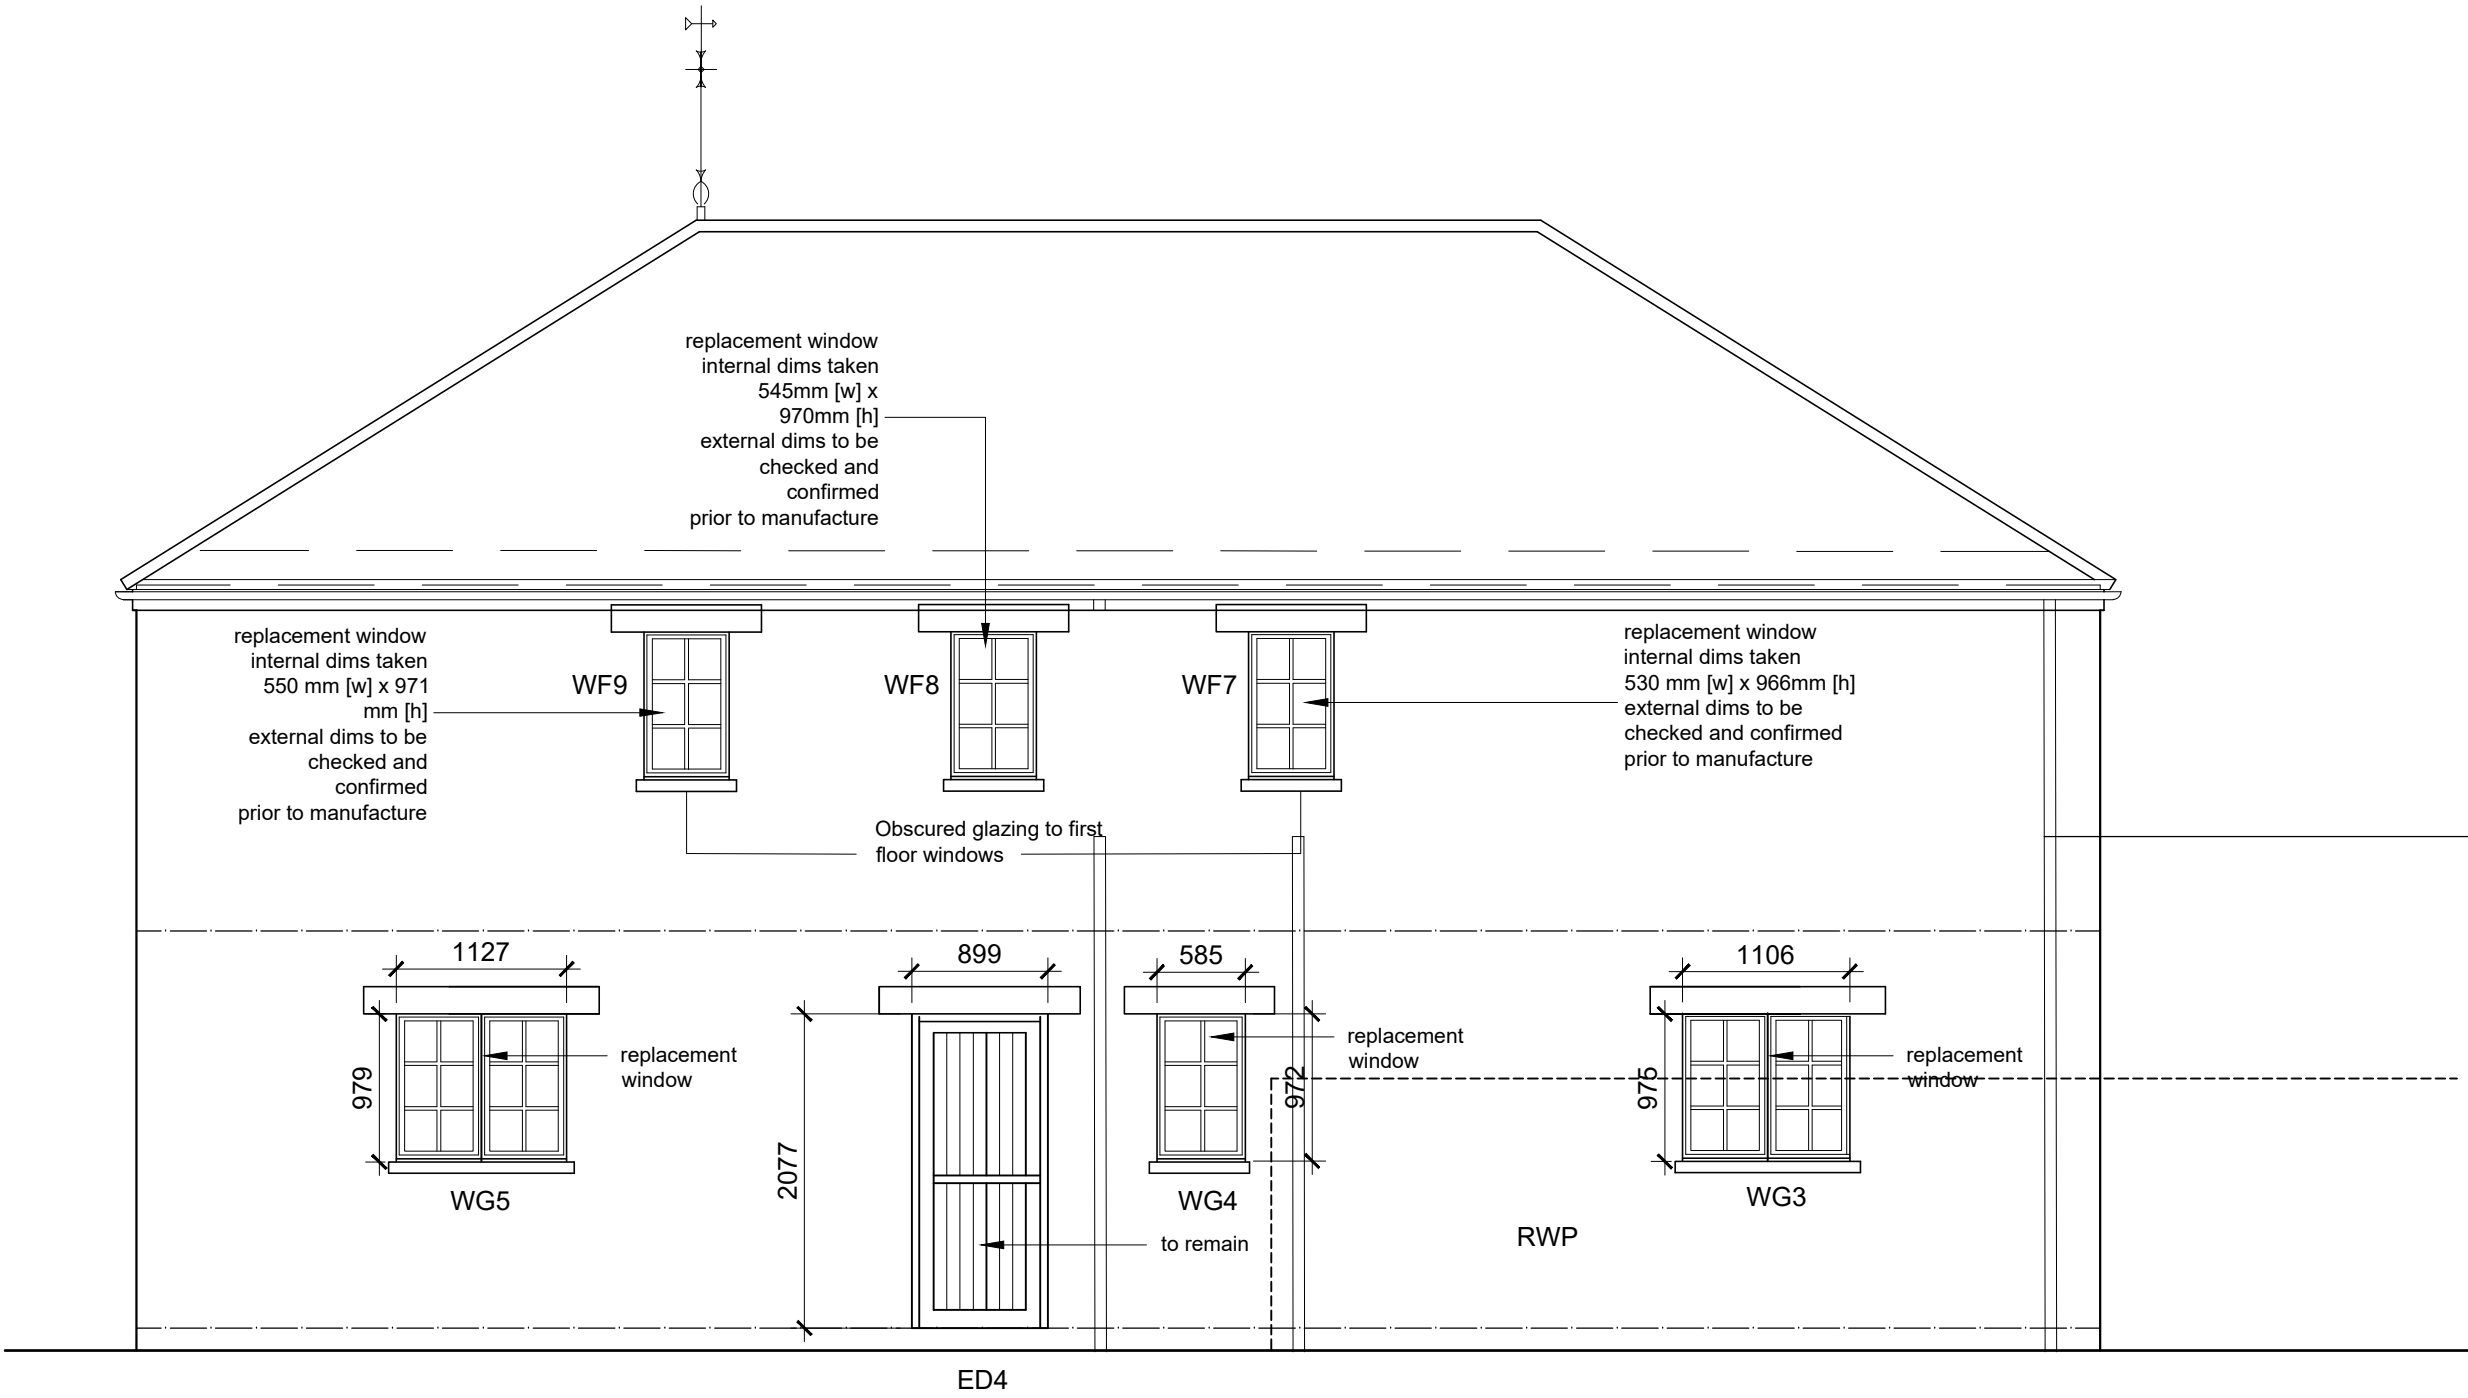

EAST (REAR) ELEVATION

Please note all window apertures to be checked at the contractors pre manufacture installation survey and confirmed prior to manufacture

This drawing remains the Copyright of the architects and may not be reproduced in whole or in part without their written permission

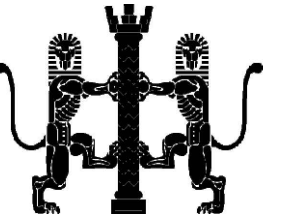

NOTES

Do not scale
Verify all dimensions on site before commencing any work or preparing any shop drawings

All building materials, components and workmanship to comply with the appropriate Public Health Acts, Building Regulations, British & European Standards and Codes of Practice and to the appropriate manufacturers recommendations.

For all specialist work see relevant drawings
All schemes to be set out completely including buildings, roads, drainage and levels prior to the commencement of works

Sites to be checked against Land Registry plans and any necessary Easements to be established

Any discrepancies, errors or omissions to be reported to the architect for further instructions before commencement of works

K		
J		
H		
G		
F		
E		
D		
C		
B 28/09/26	French doorsets	LDM
A		
Date	Revisions	By

D A C
Architects

21 Stone Street, Gravesend, Kent, DA11 0NP
Tel: 01474 566996 Fax: 01474 320374
Design@DACarchitects.co.uk

Project Title
**The Old Court
Two Gates Hill
Rochester
ME3 8EU**

Client
Mr John Blake

Drawing Title
**West and East Elevations
As Proposed**

Scale 1:50	Date 08/09/26	Drawn By LDM
---------------	------------------	-----------------

Project No. 5529	Dwg. No. P-05	Rev. A
----------------------------	-------------------------	------------------

