



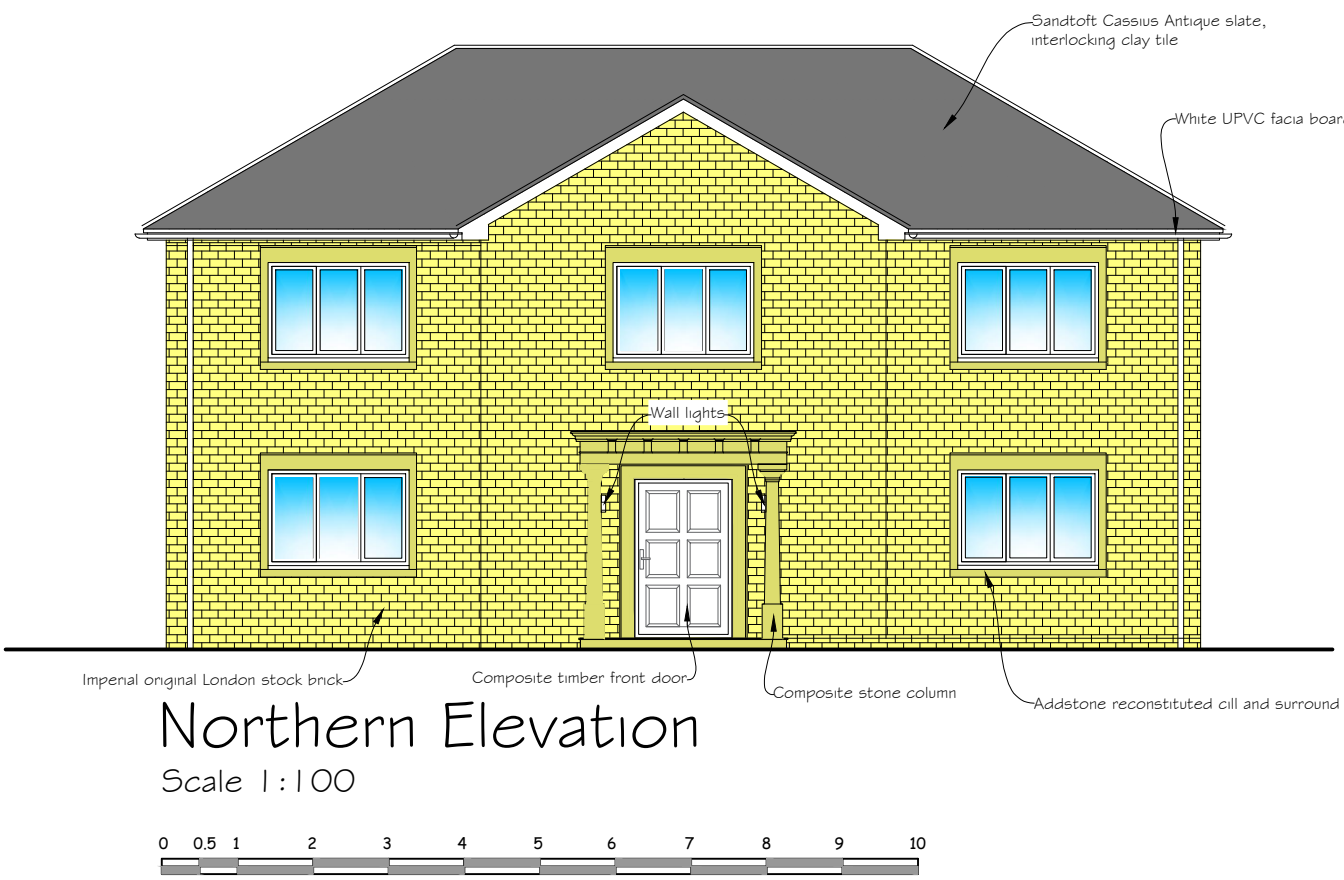


Northern Elevation
Scale 1:100

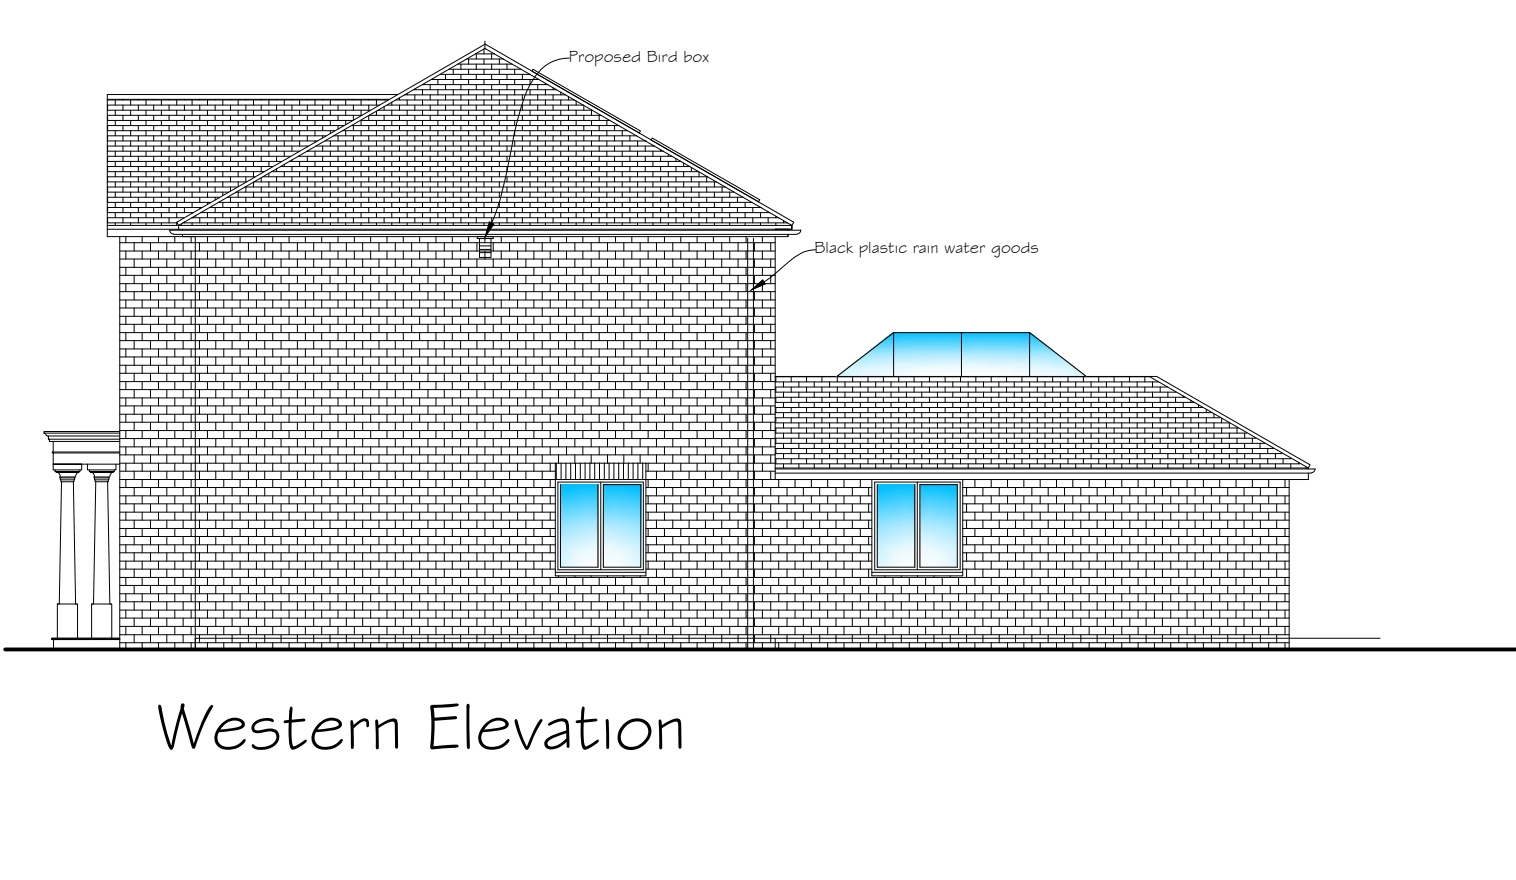


Western Elevation



Front West side boundary fence and wall

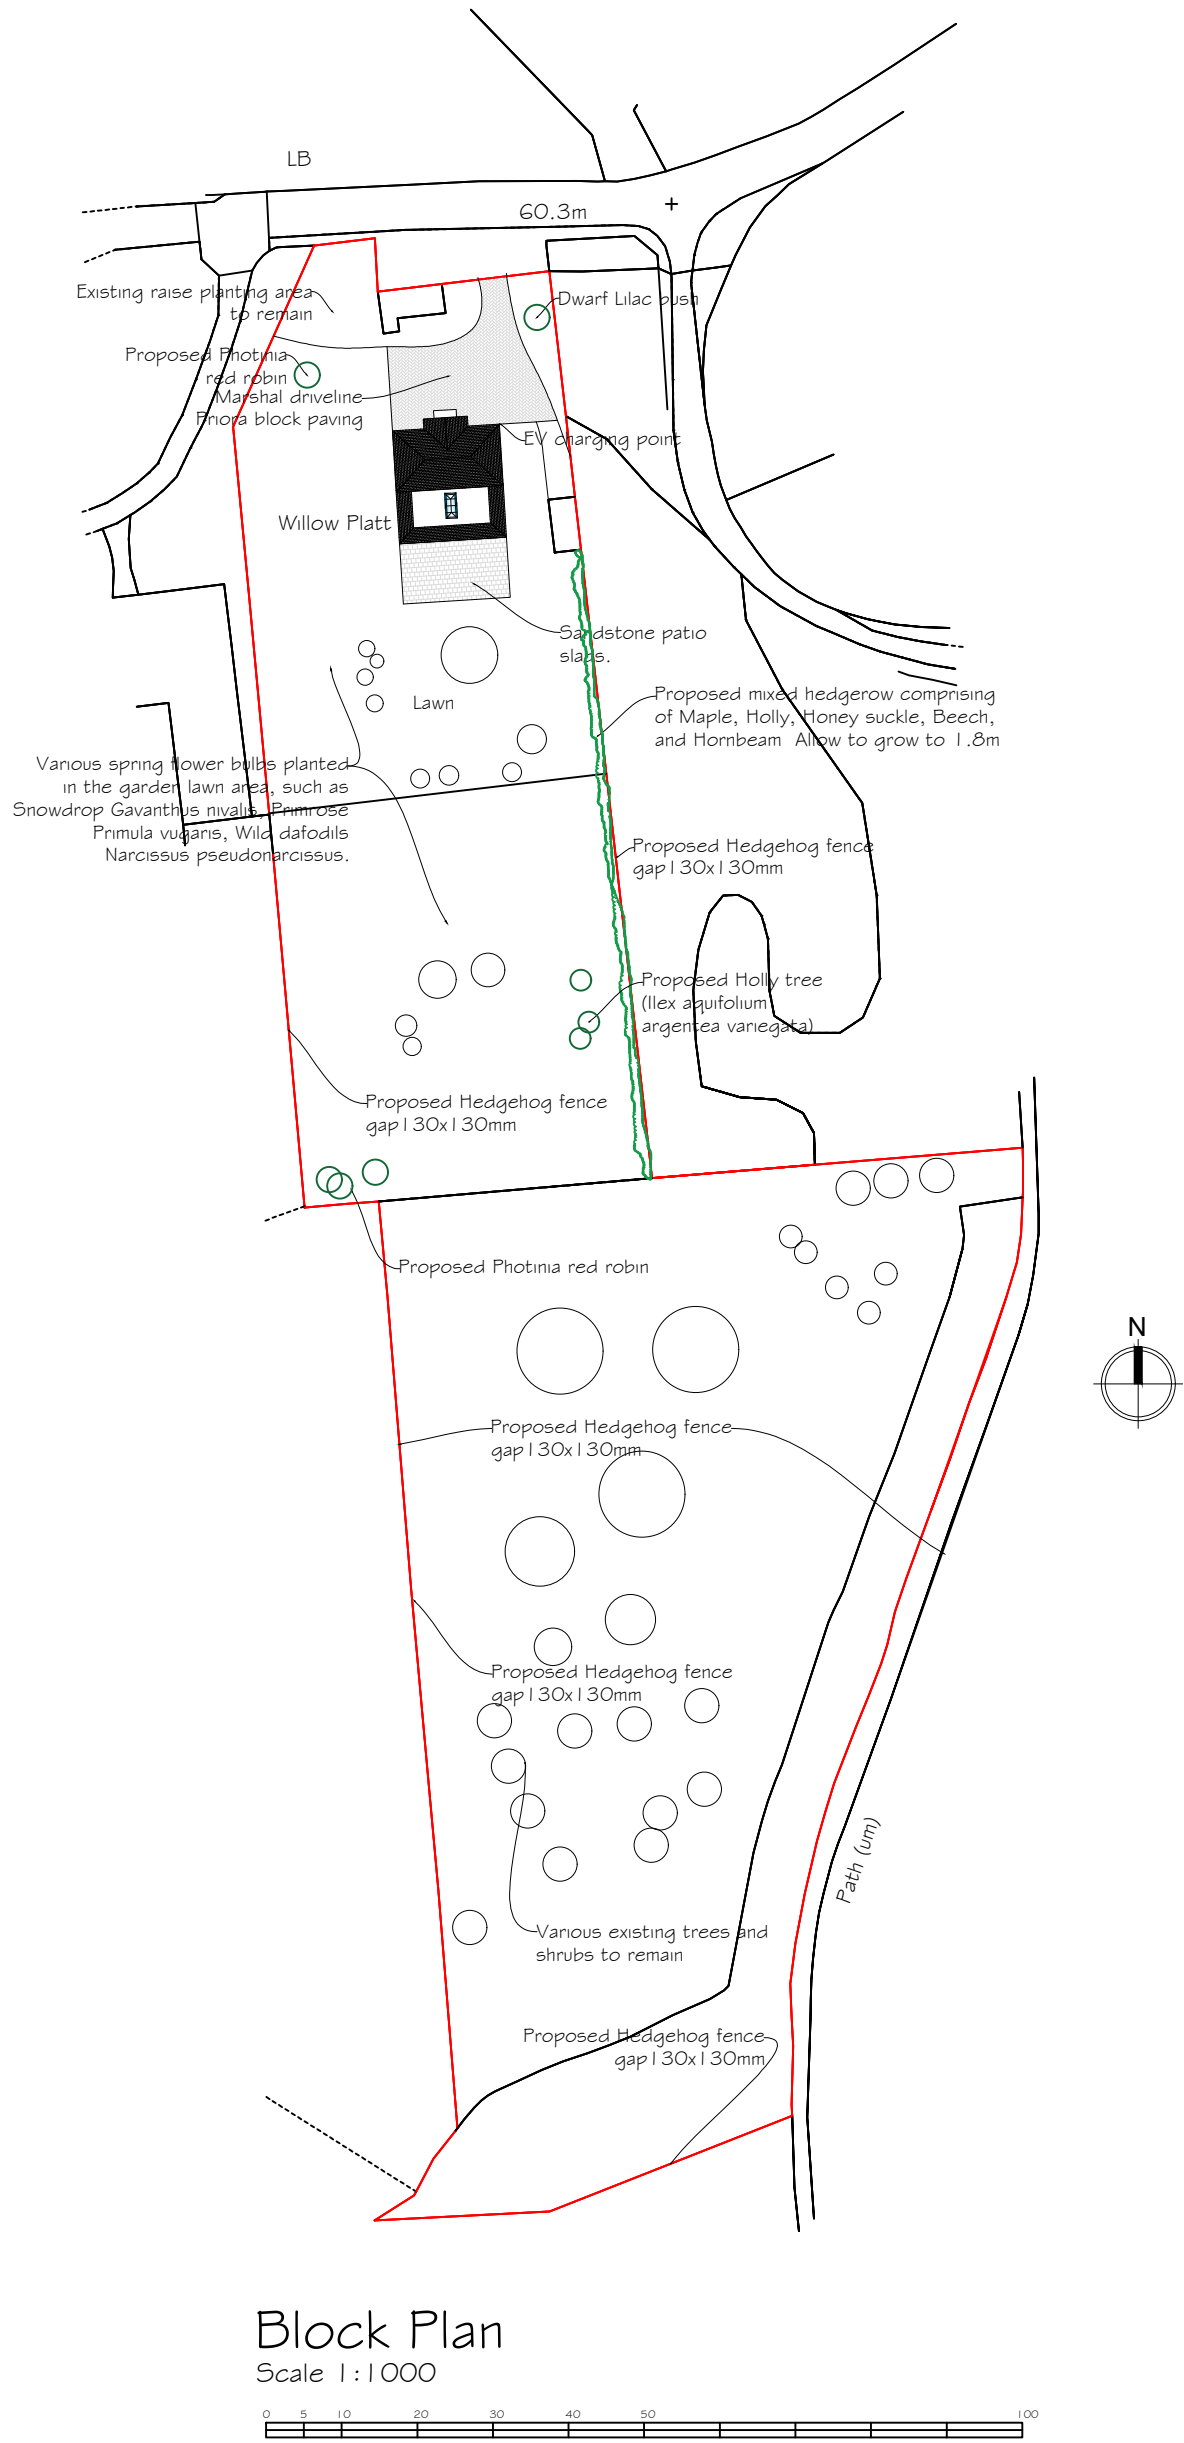

Block Plan
Scale 1:1000

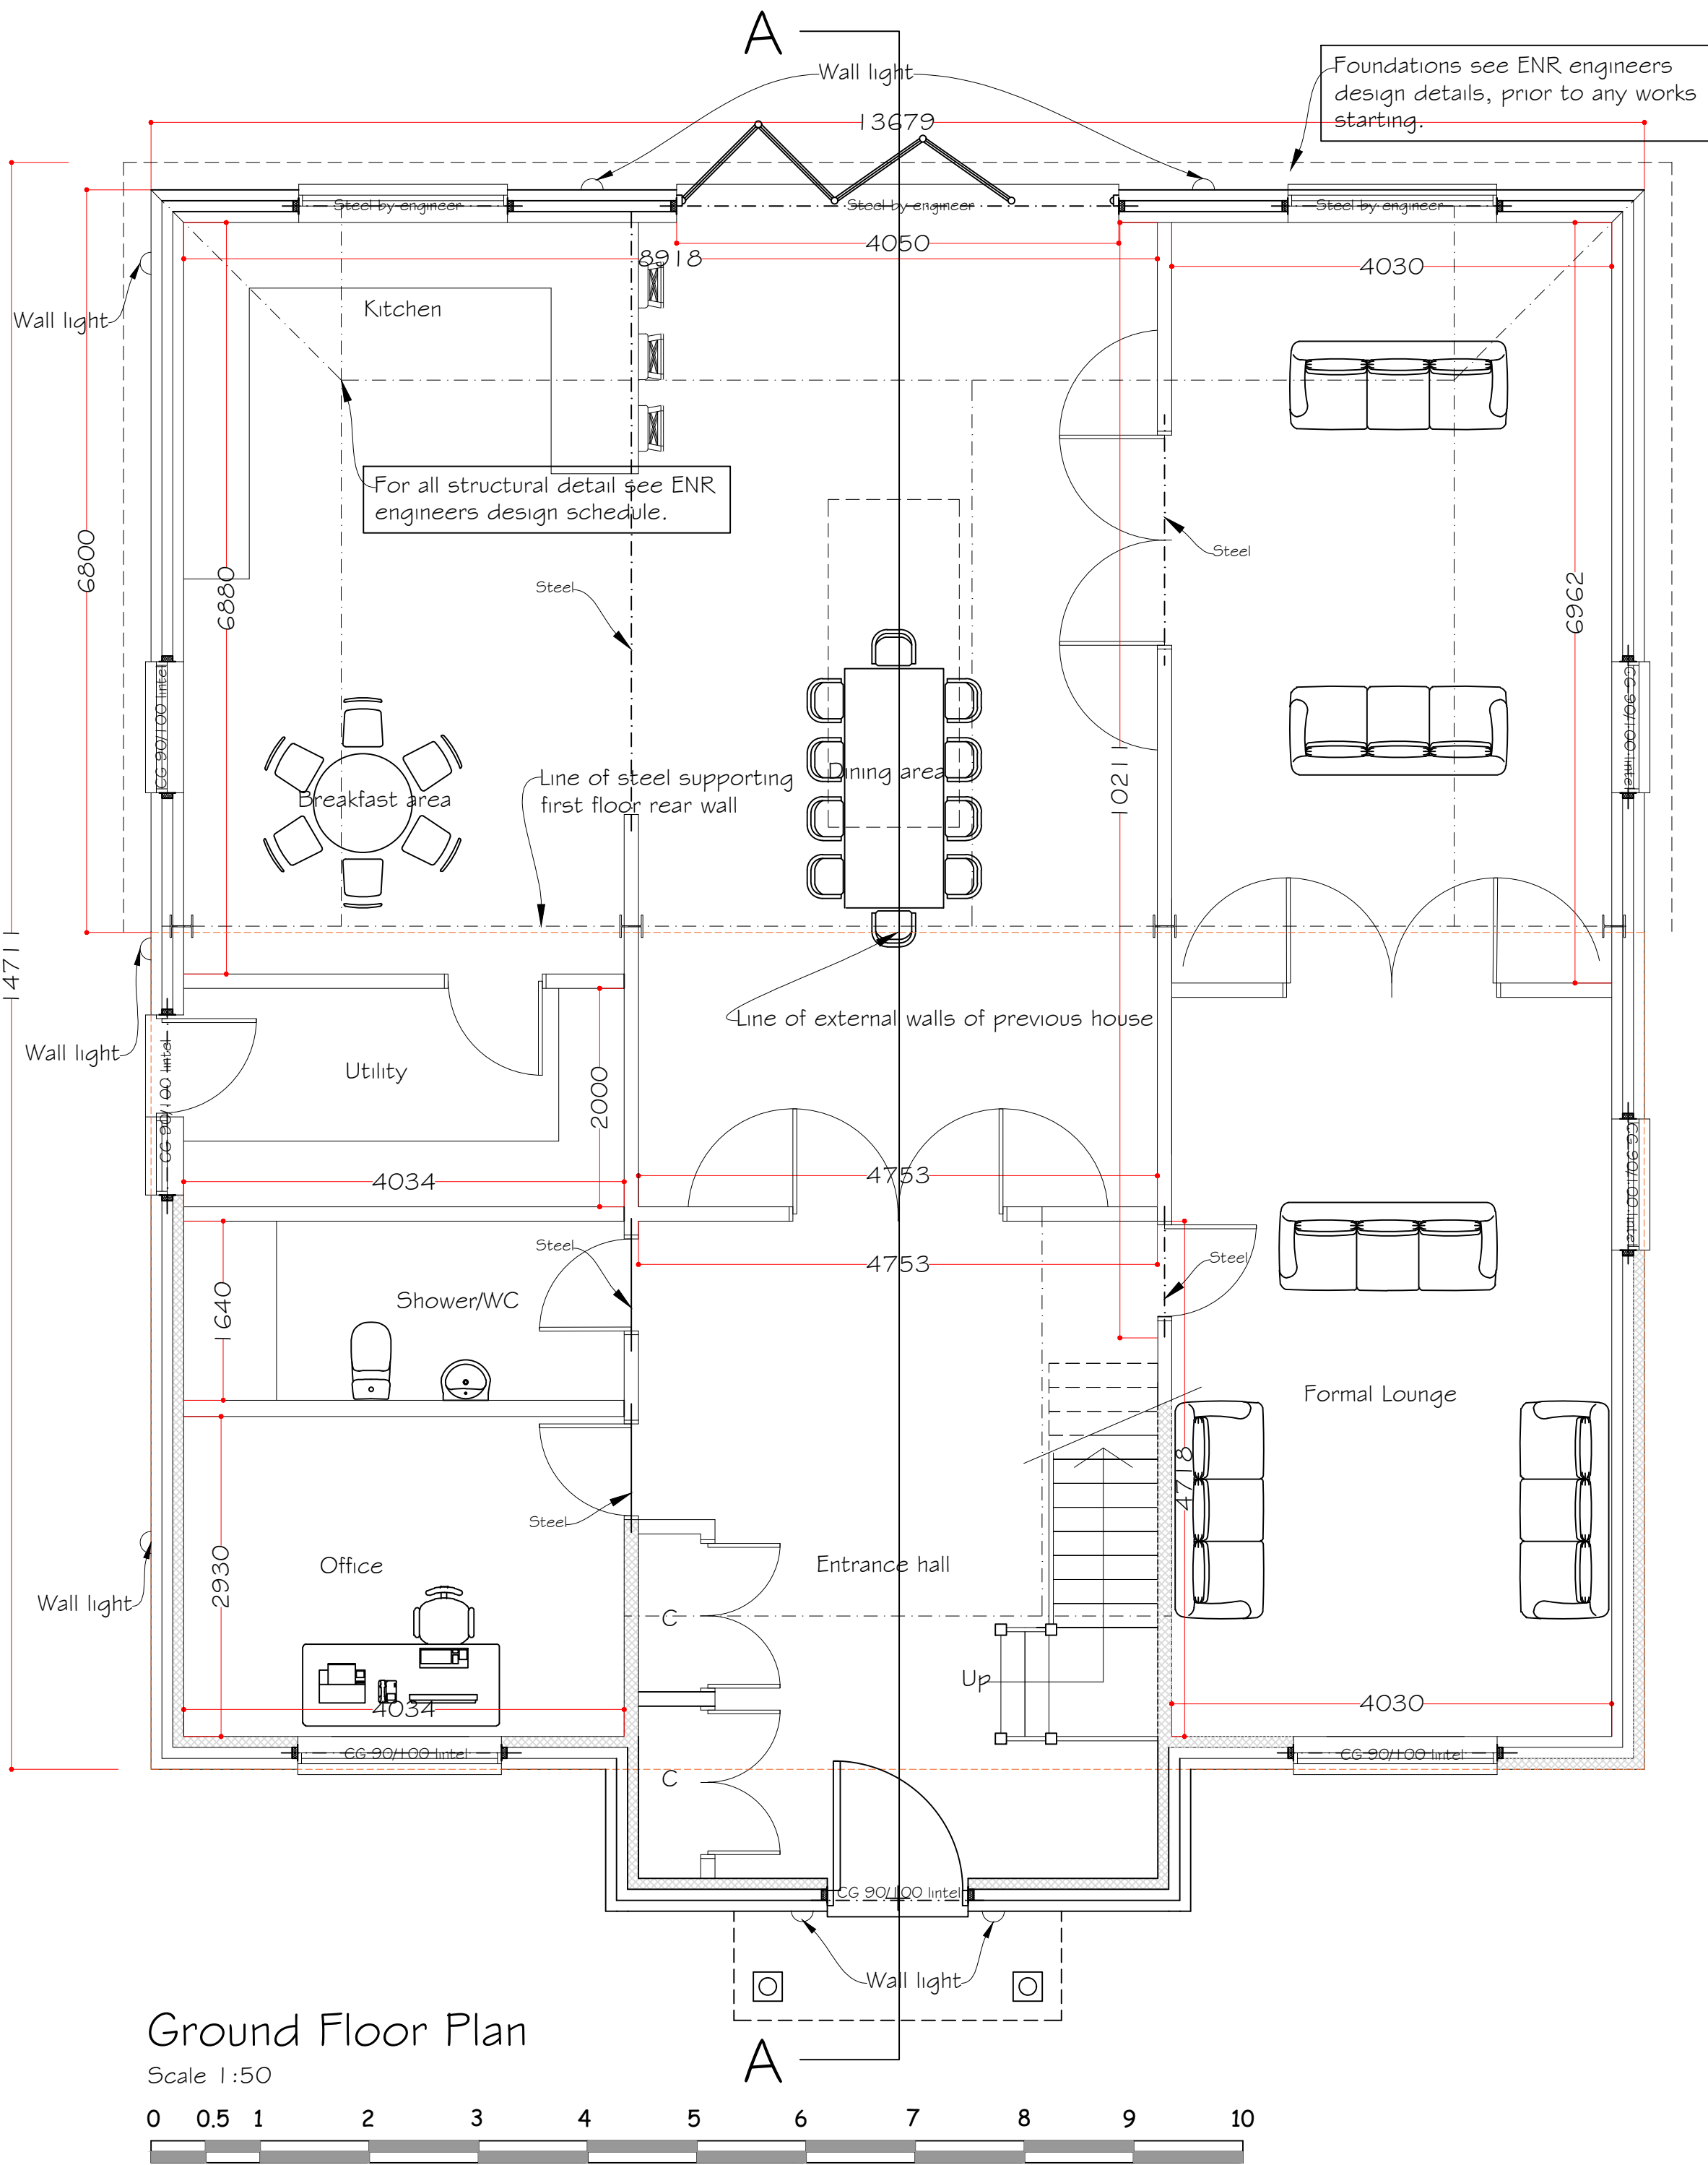

Ground Floor Plan
Scale 1:50

Proposed lighting
LED luminaires, lower intensity, good colour rendition and dimming capability;
A warm white spectrum (<2700Kelvin) to reduce blue light component;
Luminaires should feature peak wavelengths higher than 550nm to avoid the component of light most disturbing to bats;
Upward light ratio of 0% and with good optical control should be used;
Luminaires should always be mounted on the horizontal, i.e., no upward tilt; and
Any external security lighting should be set on motion-sensors and short (1 min) timers.



Front wall and wall to Eastern side of garden



Existing Southern boundary to garden



Existing West side boundary fence

Rev B-General notation.
Rev A-Landscaping information added.

8 October 2025
15 September 2025

Synergy
Planning & Property Consultants Ltd

The Office
The Larches
Rochester
Kent ME3 7NQW

Client
Mr & Mrs Gill

Address
Willow Pitt Hermitage Road

Drawing title
Proposed plans & elevations

Scale
1:50/1:100/1:2500/1:1000

Date
October 2024

Drawn by

Drawing No
24/453/02

B