

GENERAL NOTES

1. Copyright of this drawing, the design and anything constructed from it is vested in the Architects and may not be produced without their written permission.
2. The copyright of this design is site specific and may not be reproduced on any other site without the Architects written permission.
3. Only figured dimensions are to be used for construction purposes. This drawing is to be read in conjunction with all relevant details for the project.
4. All measurements are to be taken on site prior to commencement of construction. Any discrepancy is to be reported to the Architect or Contract Administrator.
5. All dimensions are in millimetres unless stated otherwise. All levels of Ordnance Survey data supplied by Promap with the permission of the controller of the Stationary Office.
6. Crown Copyright MCA No.: 10007142.


CONSTRUCTION NOTES

1. The Contractor is responsible for the correct setting out of the work.
2. All building materials, components, workmanship to comply with the relevant British Standards.
3. All equipment installed in connection with Gas, Electricity and Water Services shall conform to the Supply Authority's By-Laws and Regulations and shall be subject to their Officer's inspection and approval.
4. These drawings are to be read in conjunction with all other Architects, Consultants and Specialist sub-contractor drawings.
5. All structural timber to be pre-treated through graded to BS 5542.
6. All external g/v to be pre-treated with preservative.
7. All dimensions and levels to be checked on site prior to construction and the manufacture of steelwork and architectural details.
8. All materials, products etc. to be installed, applied etc. in accordance with the manufacturer's written instructions.
9. All specialist details are Design team only & subject to specialist design & detailing. See meaning of Design team is as follows:
  - 9.1. - design team
  - 9.2. - design team
  - 9.3. - design team
  - 9.4. - design team
  - 9.5. - design team
  - 9.6. - design team

1 North Elevation



1 West Elevation

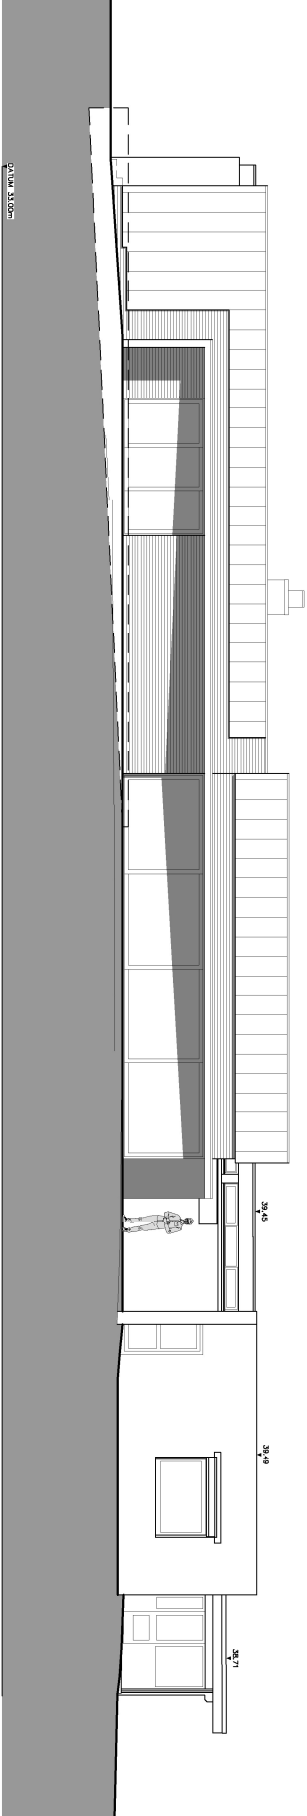

CLIENT

Mid Kent Golf Club

PROJECT

Singlewell Road  
Gravesend  
Kent  
DA11 7RB

SHEET

Proposed North &  
West Elevations

Revised House, High Street  
Gravesend, Kent DA11 1DE  
T: 01732 850995  
E: info@mkarchitects.co.uk  
V: www.mkarchitects.co.uk



SCALE AT A1

1:100 Feb 22

DRAWING STATUS

PRELIMINARY

JOB NUMBER DRAWING NUMBER REVISION

2353 / 15 / A

scale in metres

