


10m 5m 0m 5m 10m

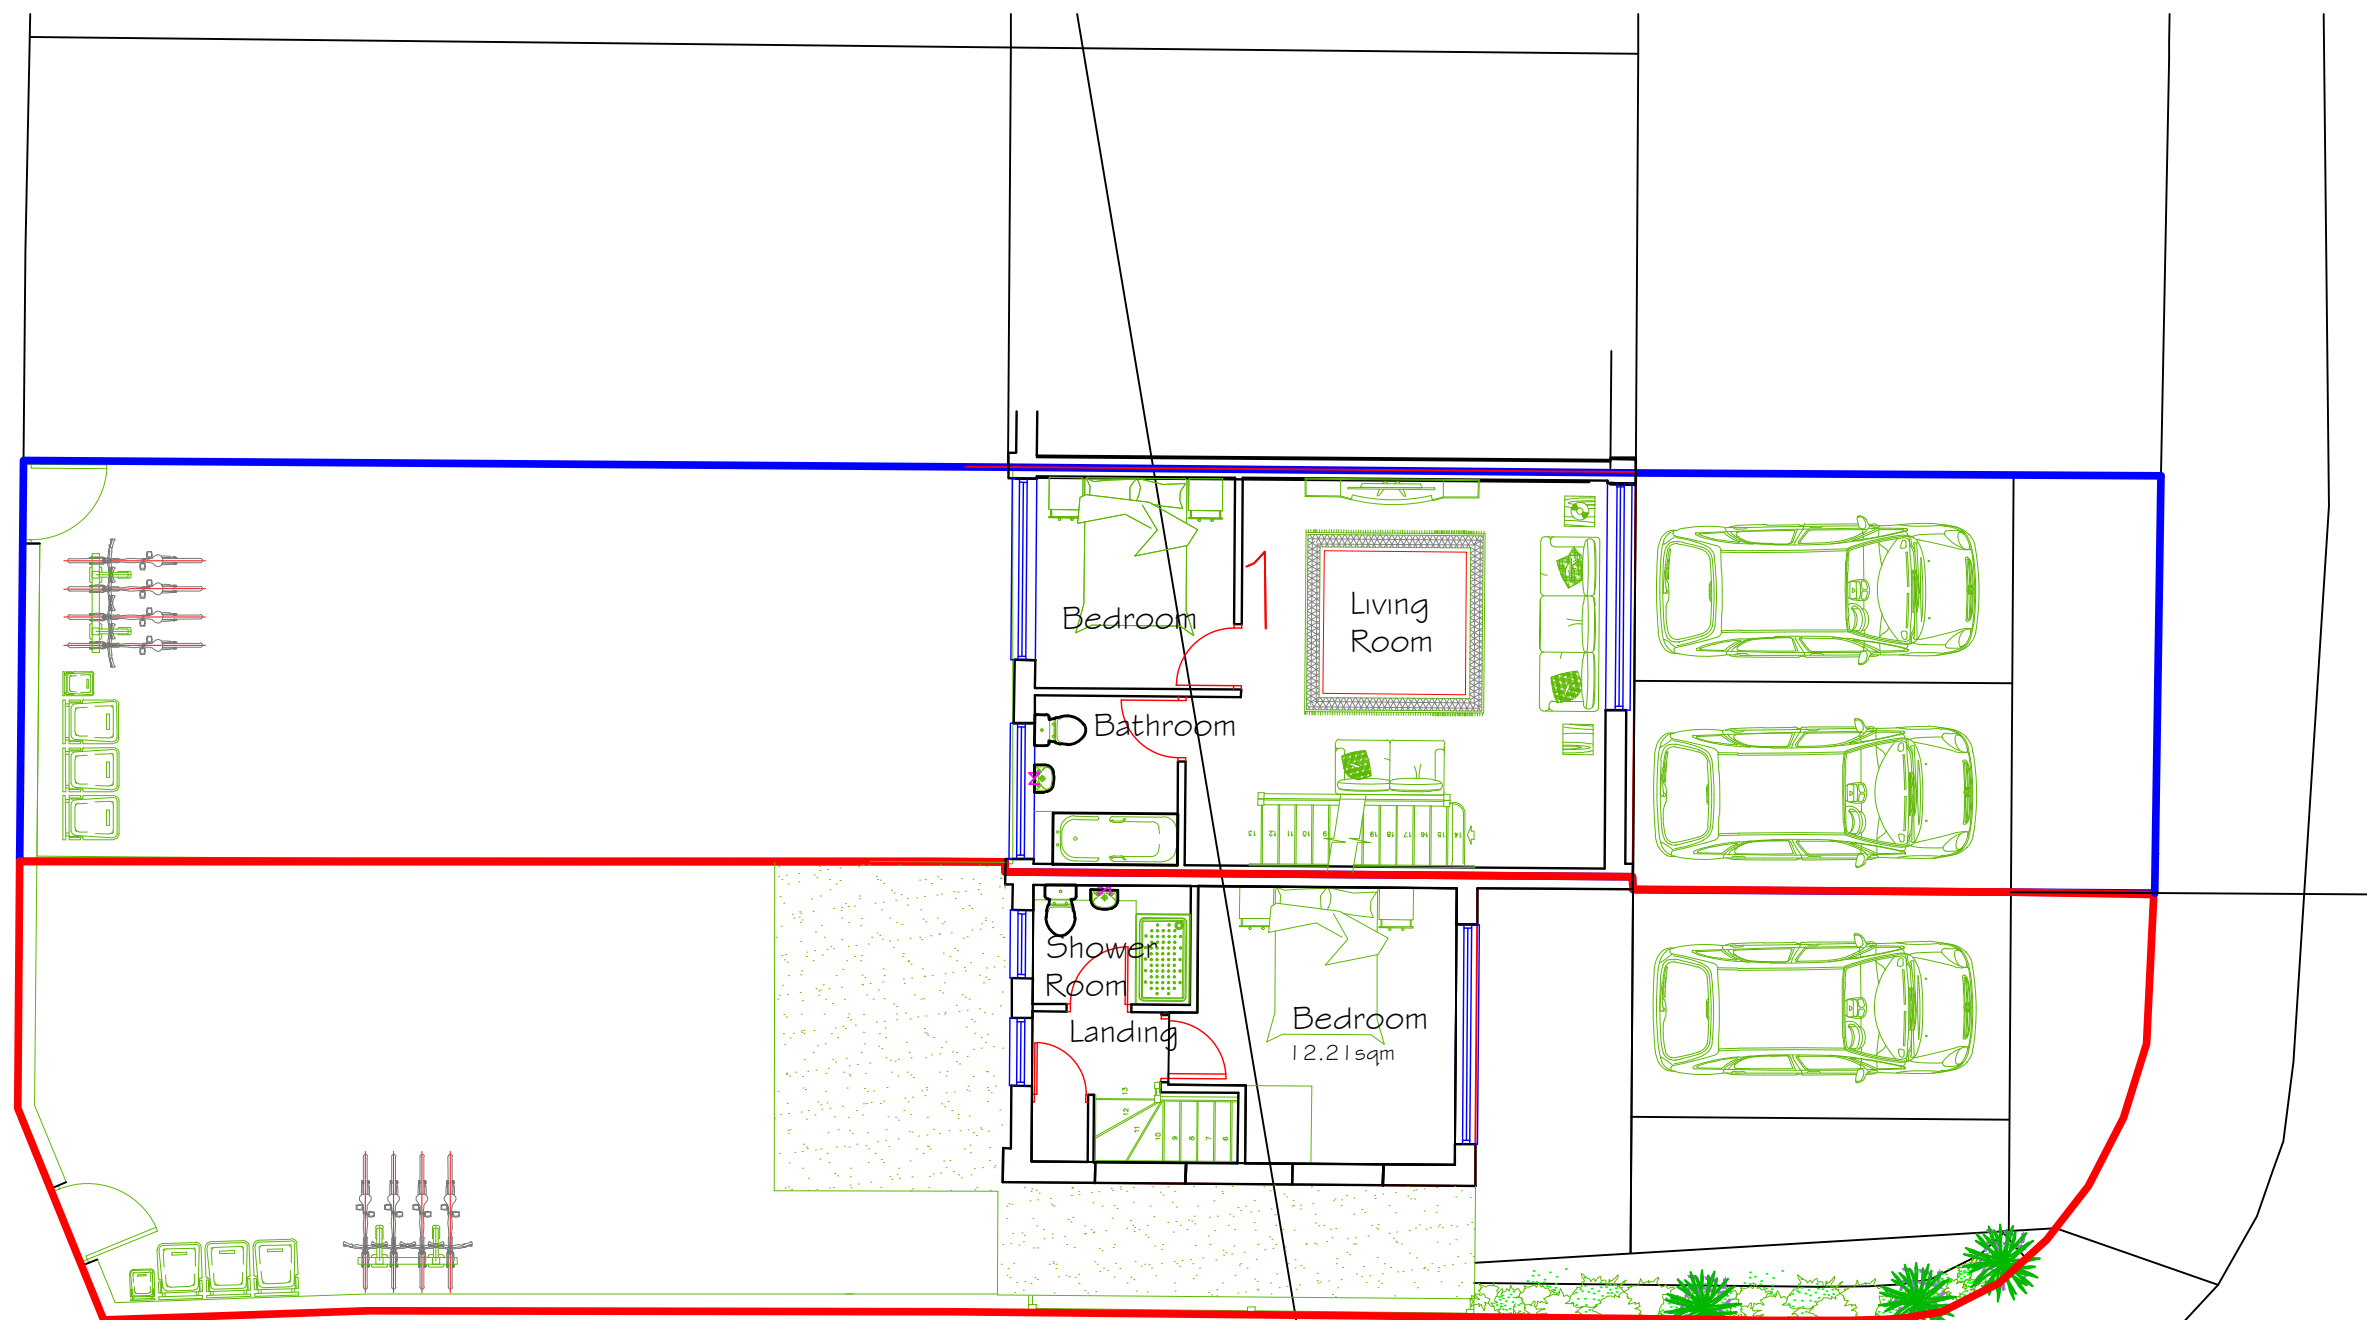

LEGEND
First Floor Plan - 20.5sqm
First Floor Bedroom - 12.21sqm

ELMFIELD CLOSE

Proposed First Floor Plan - Scale 1:100

Rev B - 18/12/23 - Floor Area added
following telecon with planner
Rev A - 14/12/23 - Amended to
Pre-App following telecon with planner

Date July 2023
Drawing No. 2023/28/08B

CORPORATE ARCHITECTURE
& DESIGN GROUP



SEVENCROFT LTD.
277 Canterbury Road, Kennington
Ashford, Kent TN24 9QW
Tel: 01233 625553
e-mail : sevincroft@hotmail.co.uk

Proposed Single storey extensions to Existing Annexe to form new One Bedroom
Dwelling at Land adjacent to 1 Elmfield Close, Gravesend, Kent DA11 0LP