



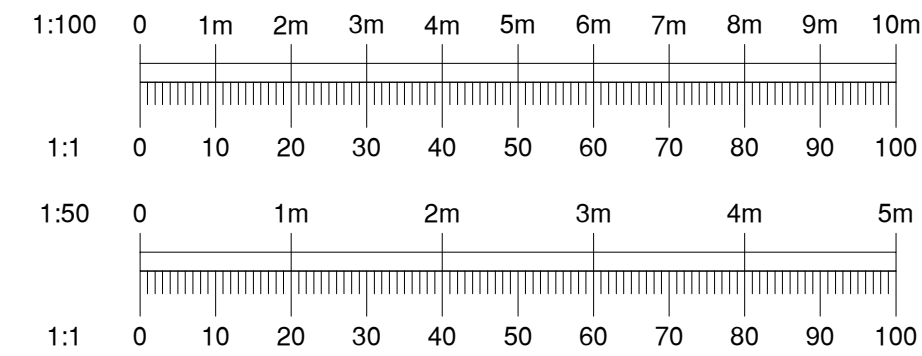



Photo of existing Georgian wire glazing panels to canopy prior to removal.

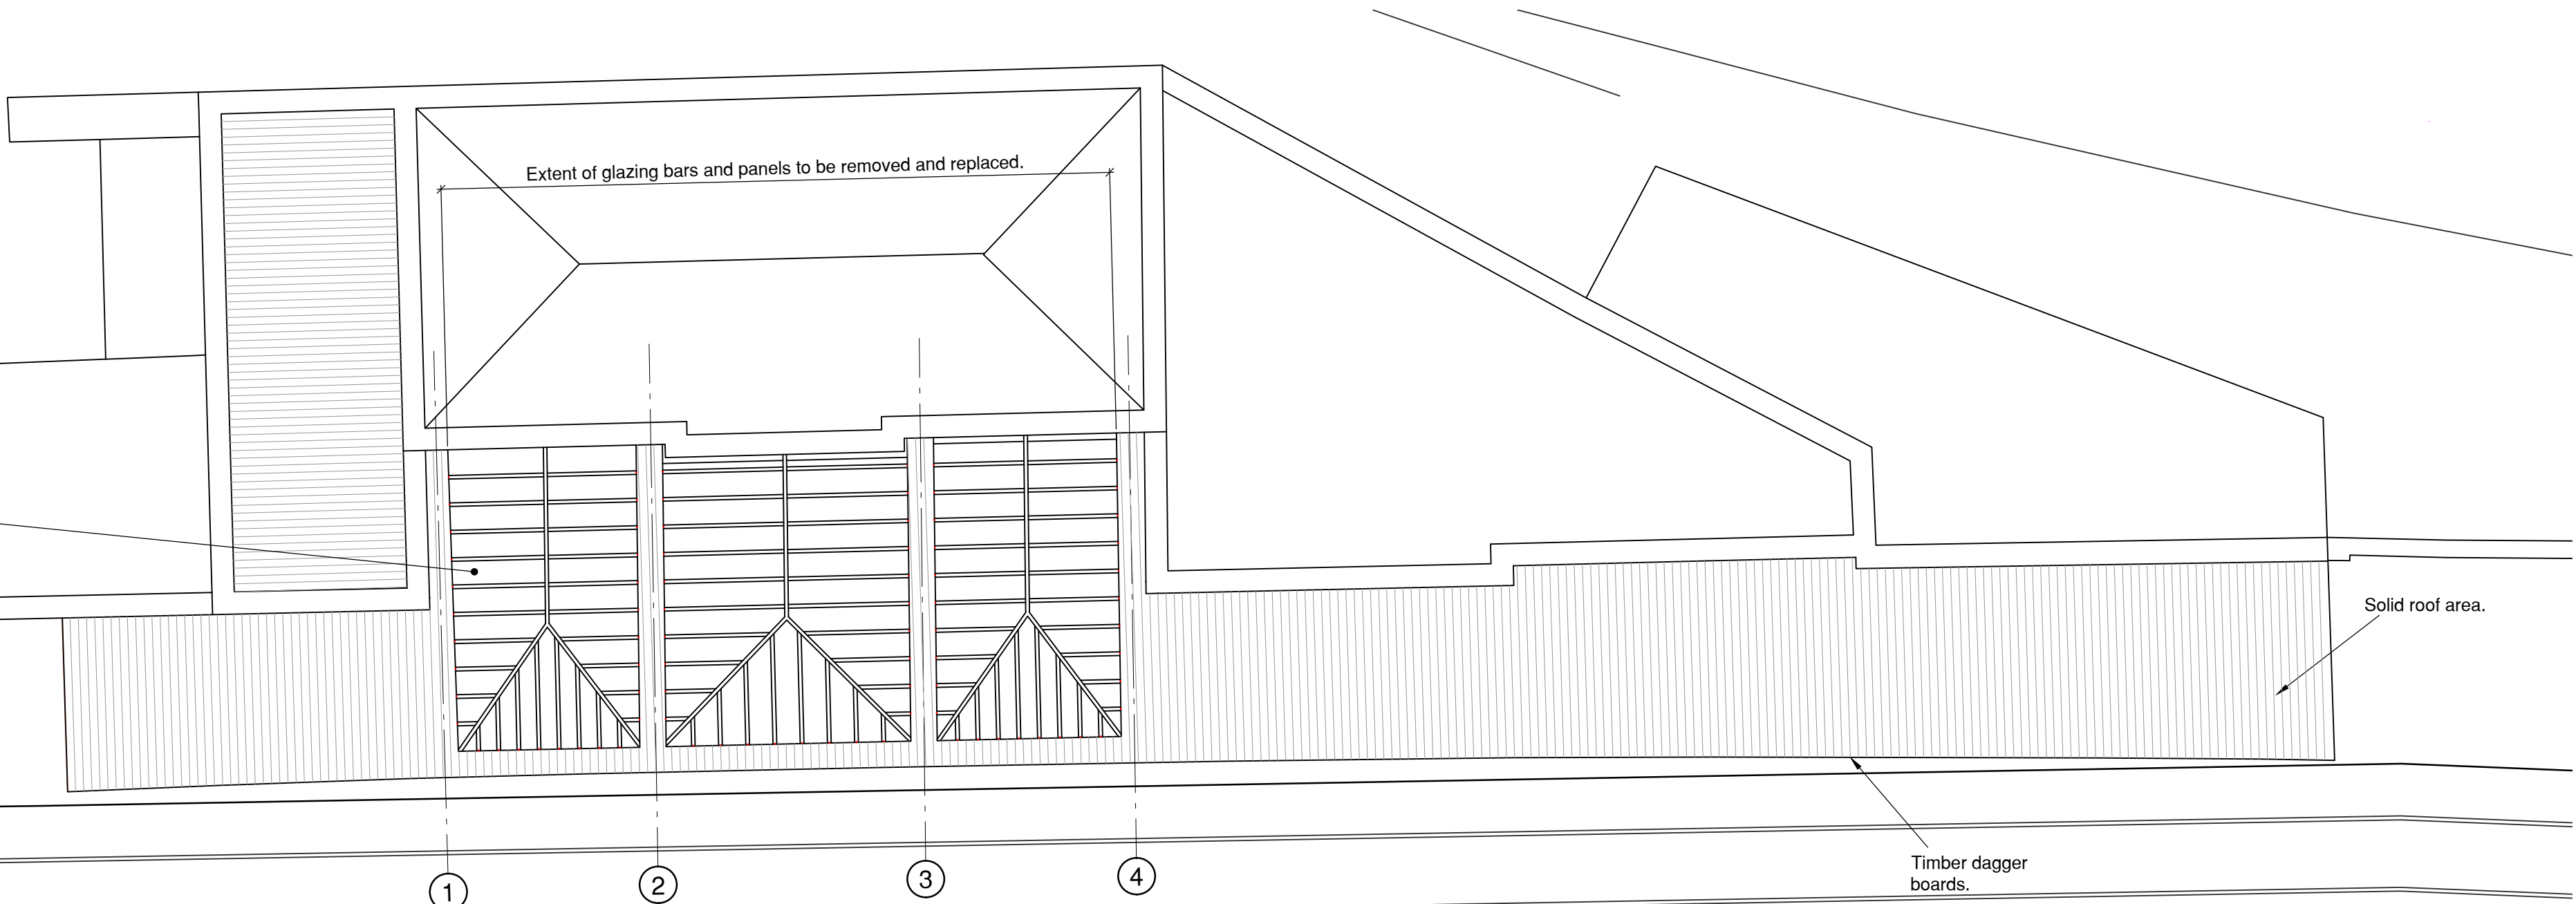


Platform 2 Canopy Level Plan
Scale 1:100

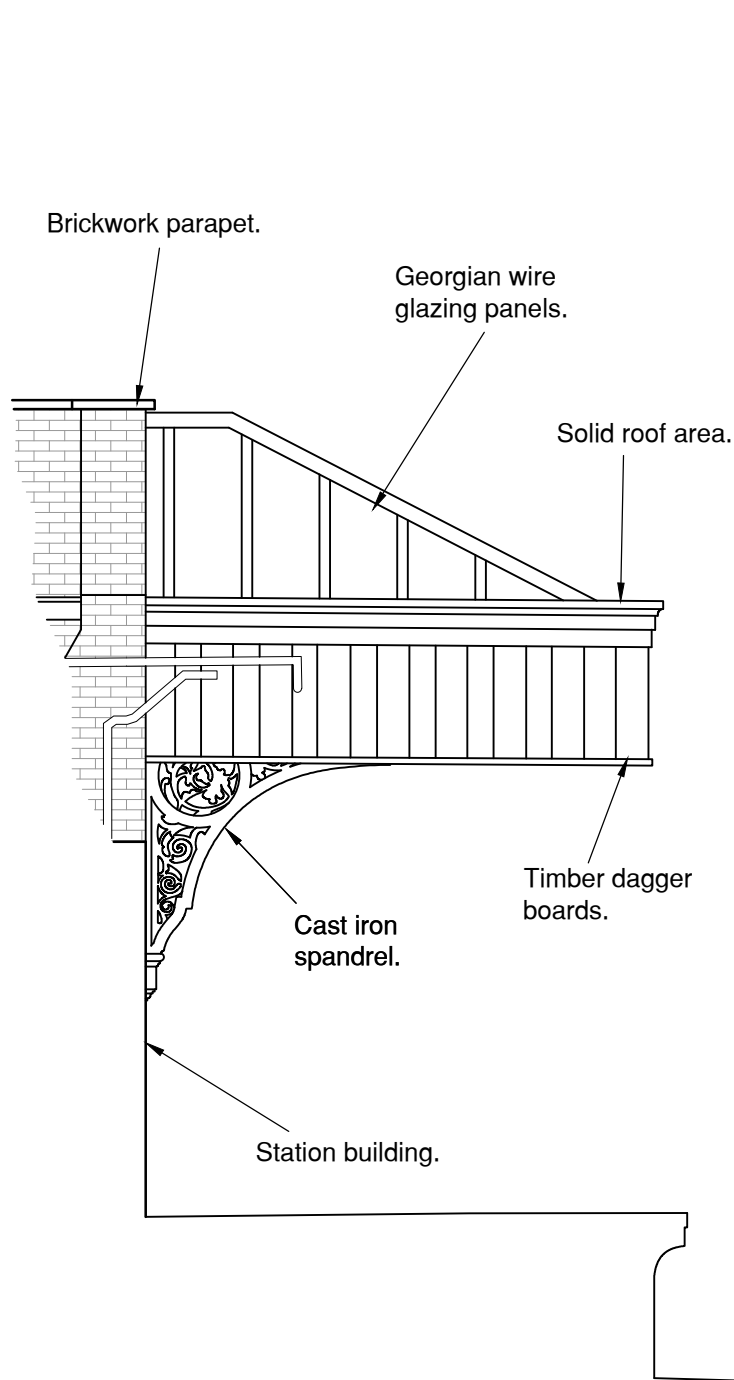

West Elevation
Scale 1:50

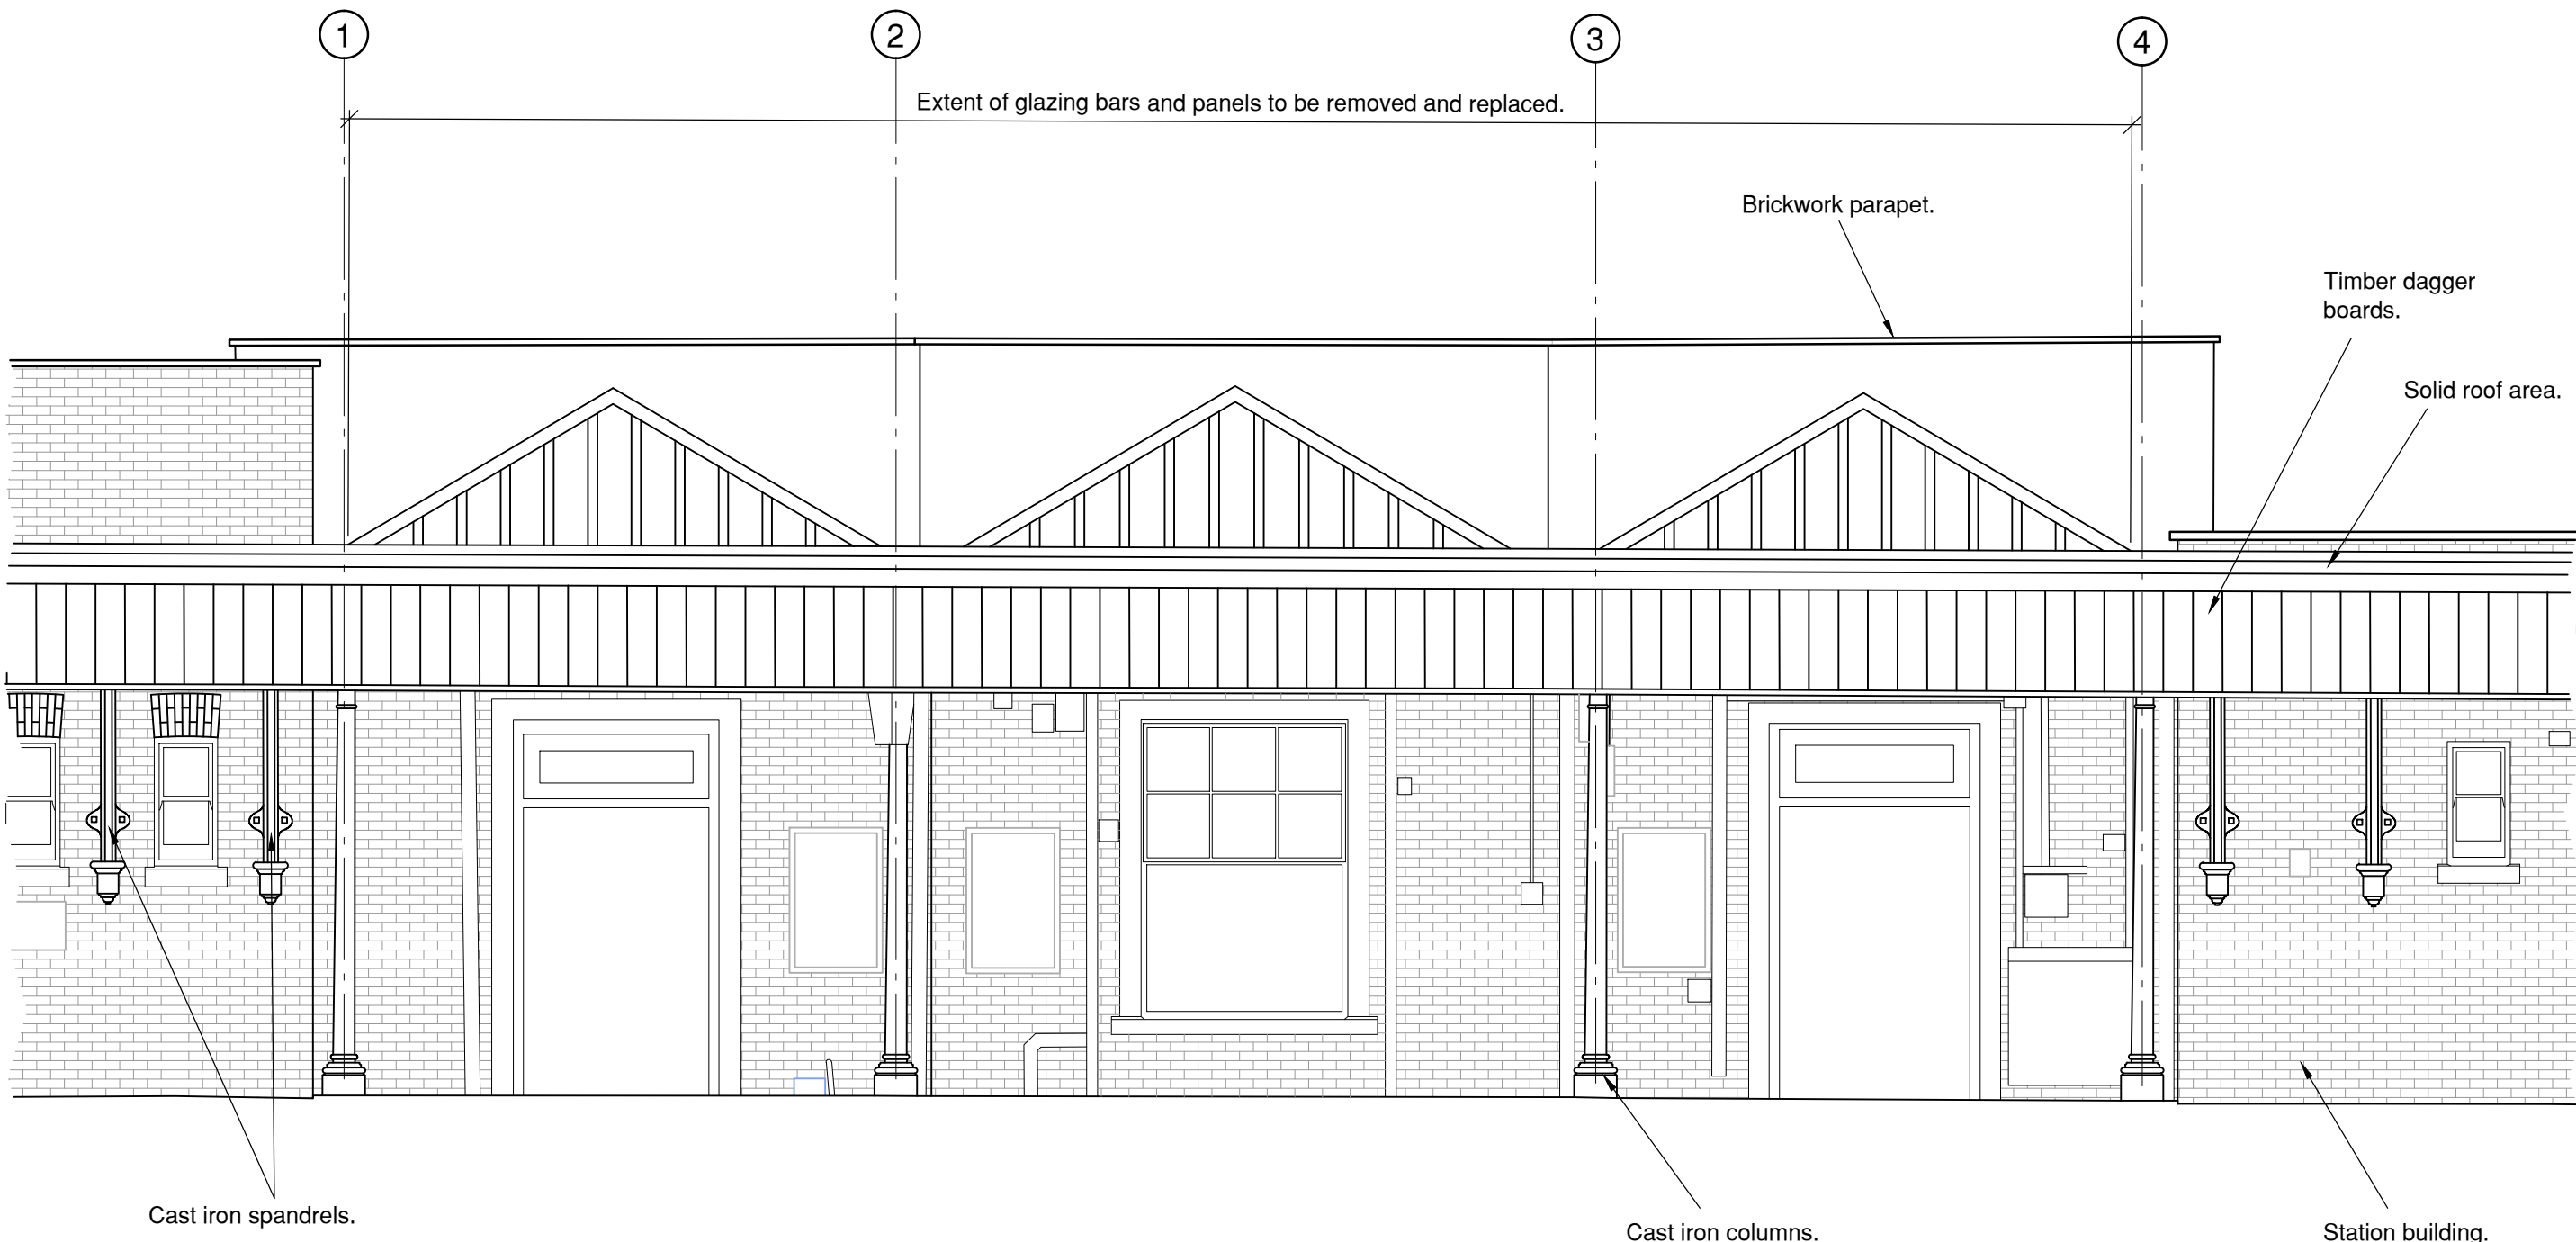

South Elevation
Scale 1:50

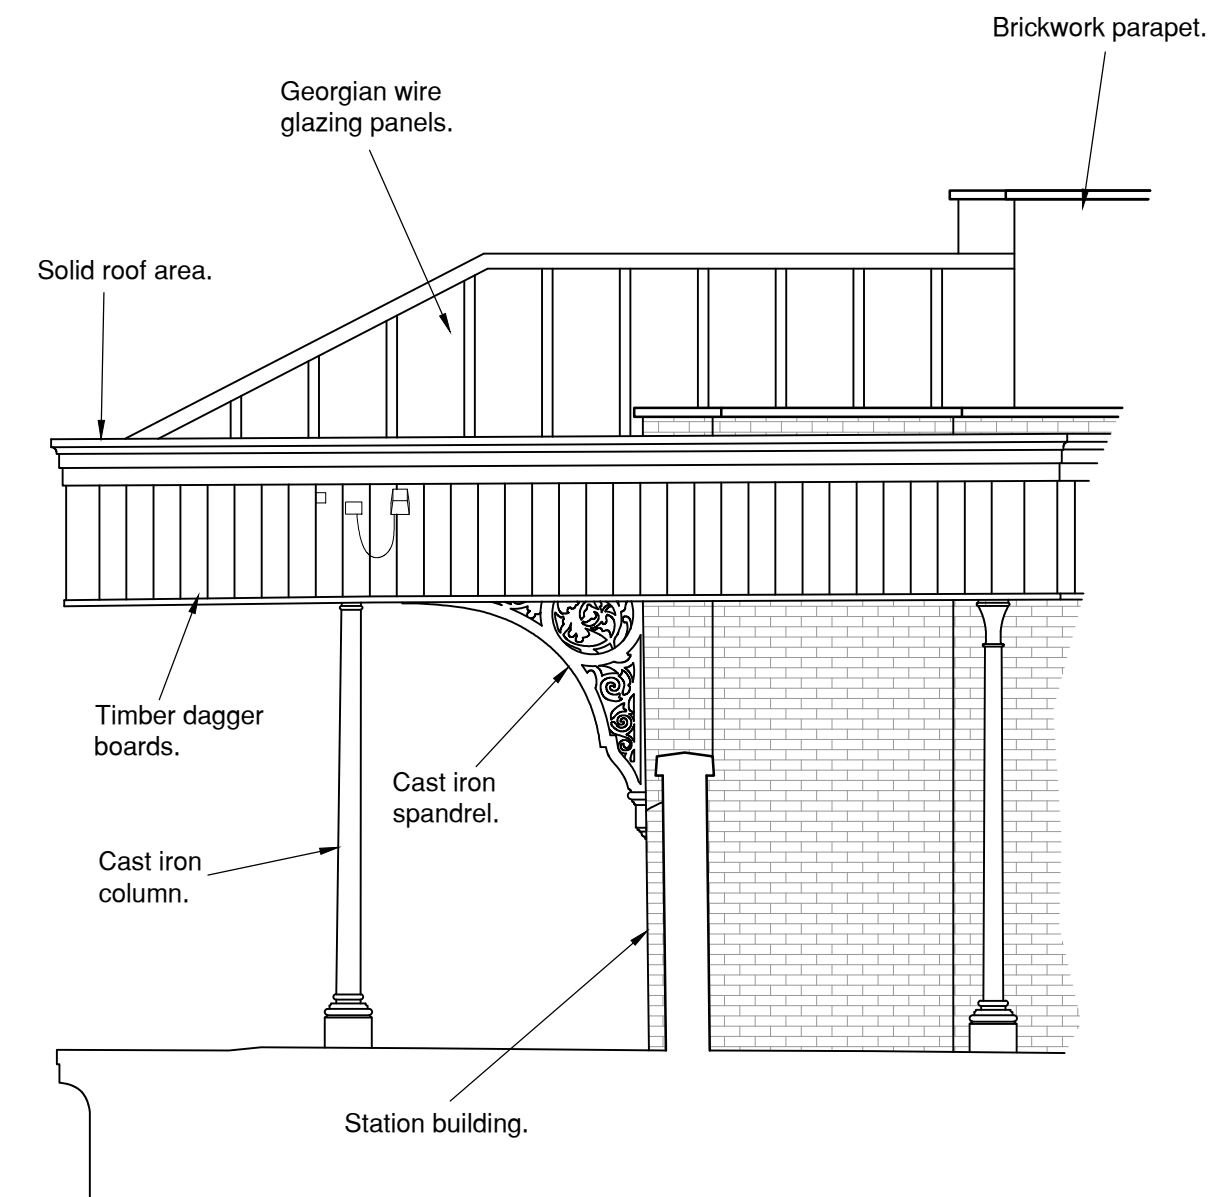

East Elevation
Scale 1:50

Notes

- This drawing is to be read in conjunction with the following:
 - Drawing nos. 521-041-D001 to D005.
 - All specifications, architectural, civil, structural, mechanical and electrical drawings.
- This drawing has been produced following a topographic survey carried out by Sumo Services Ltd. on 02 January 2024.
- This drawing contains OS data © Crown copyright (2023) OS 100066841.
- Glazing and glazing bars had been removed at the time of survey being undertaken therefore these are shown indicatively only.

P02	02.04.24	Scale bars added.	SE	RAM	RAM
P01	26.02.24	Initial issue.	DD	RAM	RAM
Rev'n	Date	Description	Drawn	Chk'd	App'd

Status

For Planning



**HAYDN
EVANS**

Second Floor, Hyde Park House,
Crown Street, Ipswich, IP1 3LG

01473 236550
www.haydnevans.co.uk
mail@haydnevans.co.uk

Client



Project

Gravesend Station
Platform 2 Canopy Restoration

Drawing title

Existing Canopy Level Plan and Elevations

Drawn	DD	Checked	RAM	Approved	RAM	Date	02/24	ELR	HDR	Mileage	23m 1650yds
Scale at A1 As Shown	Drawing no. 521-041-D002									Revision P02	