



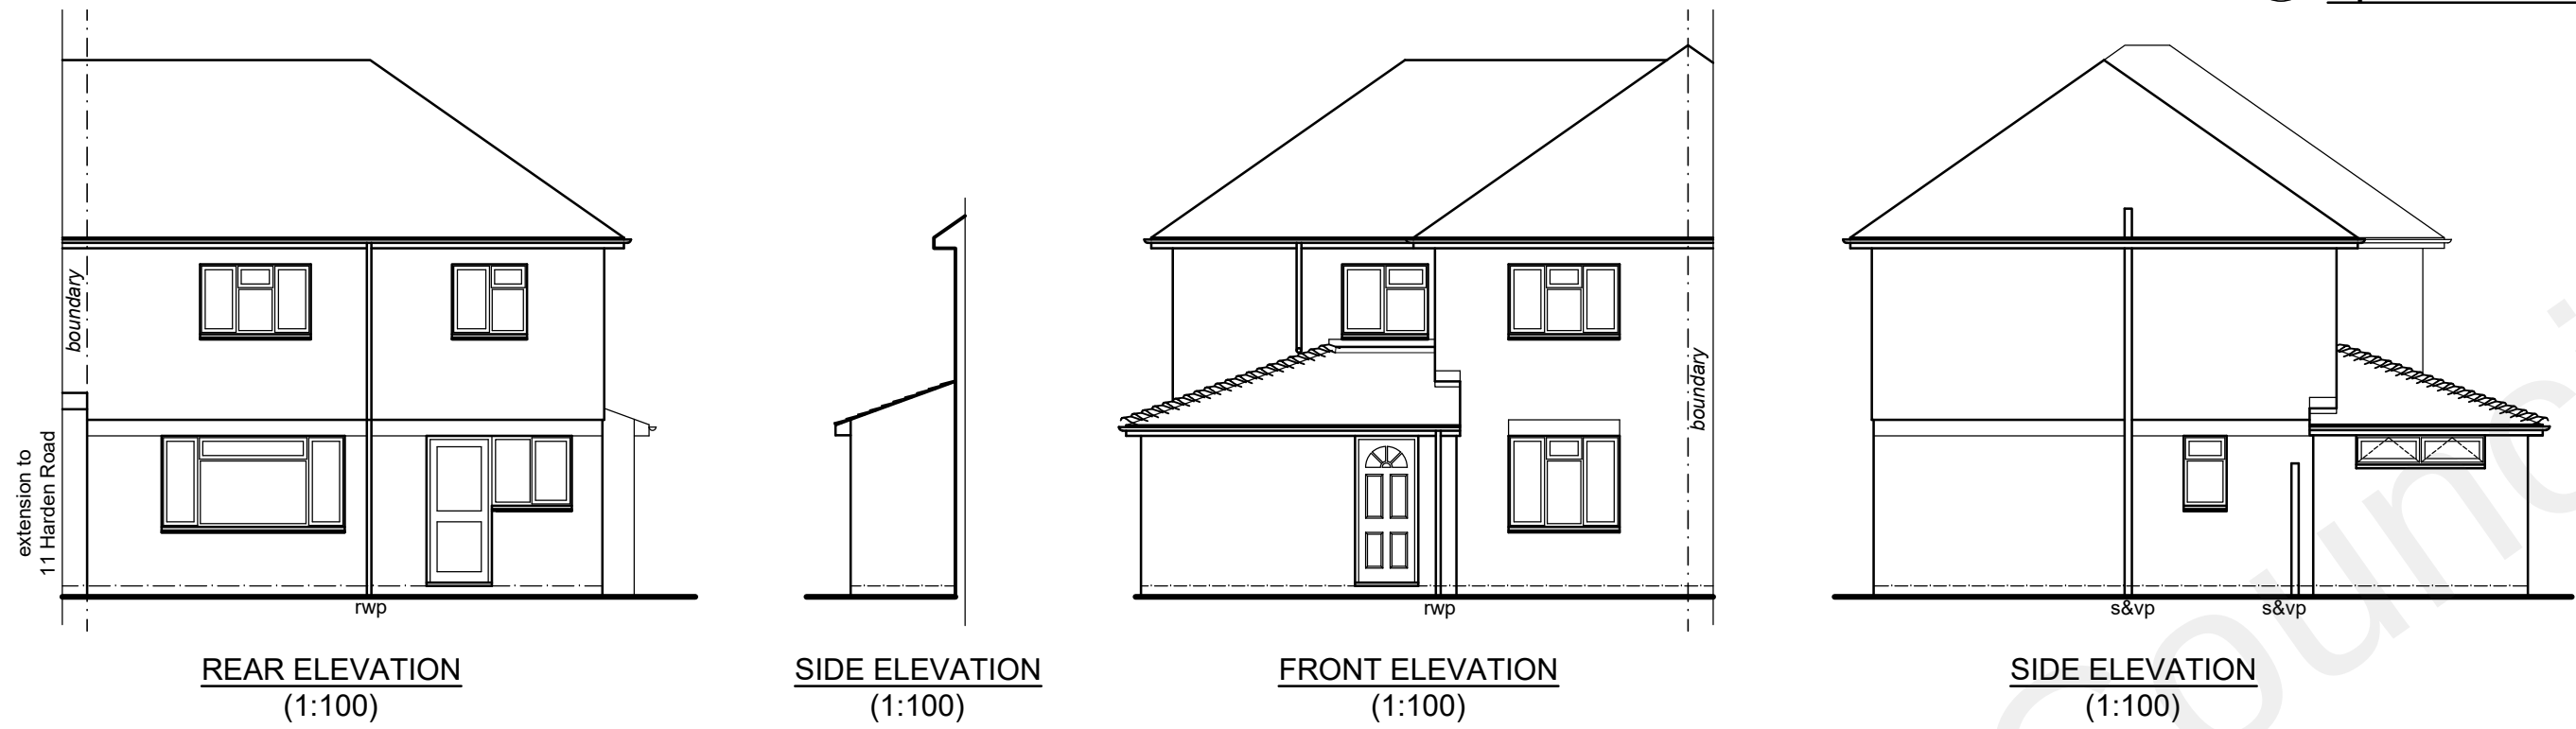


existing shed to
7 Harden Road


existing shed to
9 Harden Road

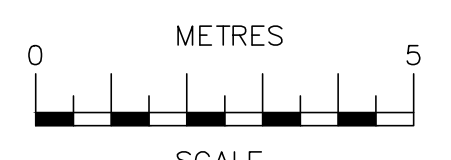

SCALE BAR @ 1:100

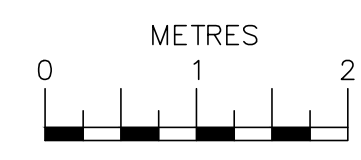

SCALE BAR @ 1:50

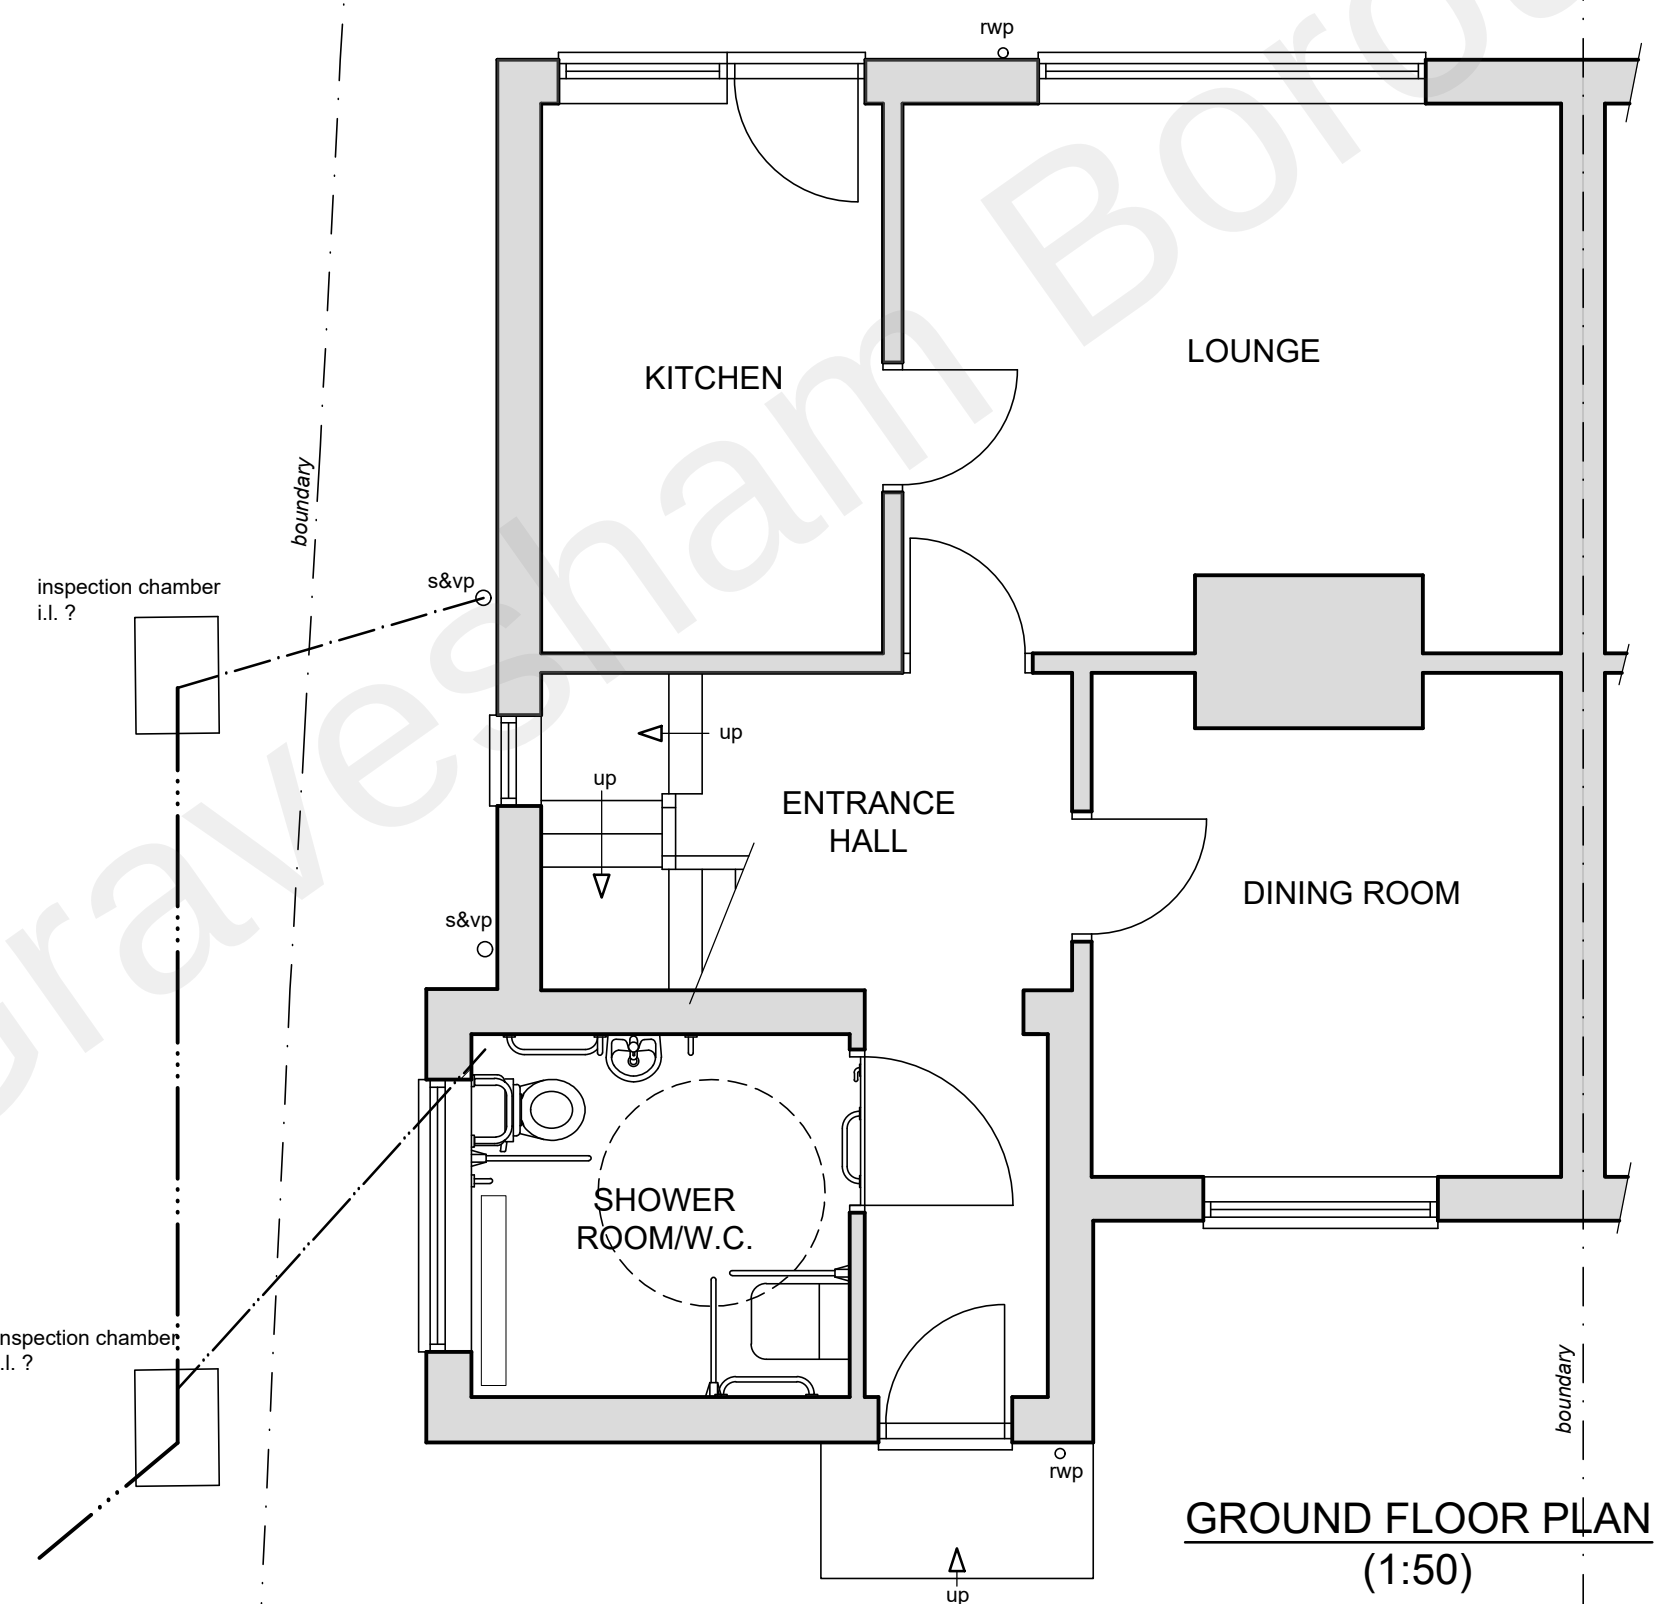

GROUND FLOOR PLAN
(1:50)

Date	No	Revision
Penfold Project Services		
Epmarket, Wrotham Road, Meopham, Kent, DA13 0JH		
Telephone: 01474 816690		
e-mail: apenfold448@btinternet.com		
Job Title:	9 HARDEN ROAD NORTHFLEET KENT DA11 7HE	
Dwg Title:	PLANS & ELEVATIONS AS EXISTING	
Scale:	1:50 & 1:100 @ A2	
Dwg No.:	101	
Date:	January 2023	