


As Existing




Elevation

 


Section



As Proposed

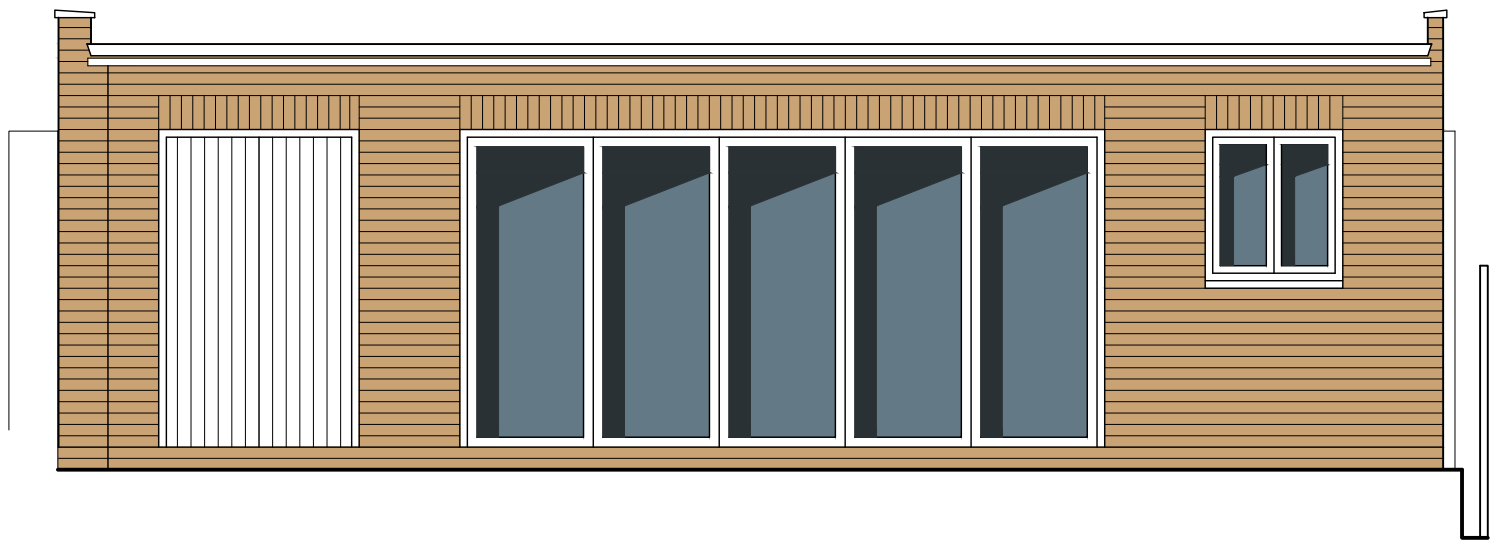


Elevation

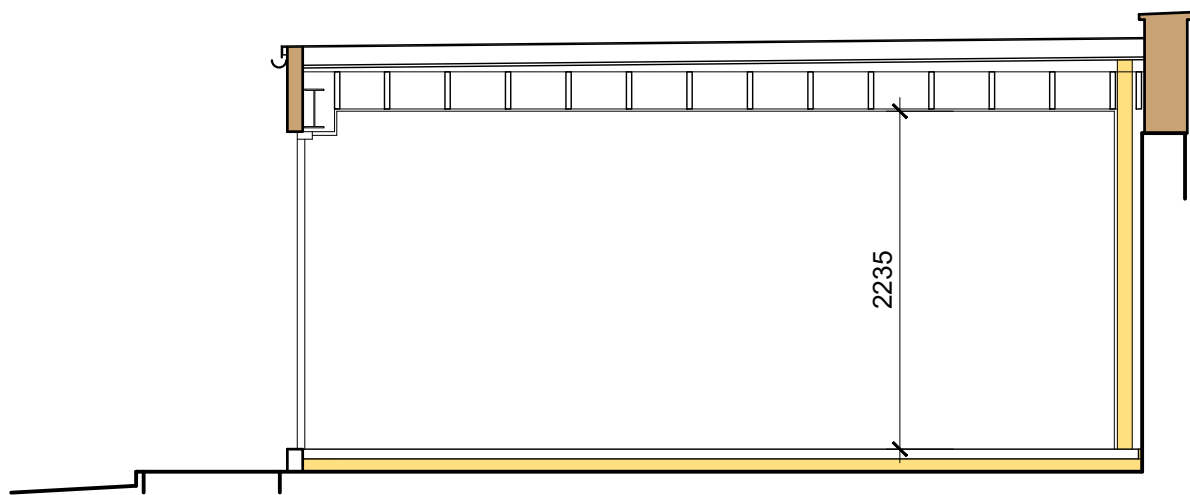

Section

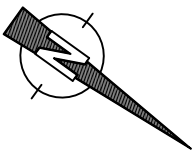 

Roof Plan

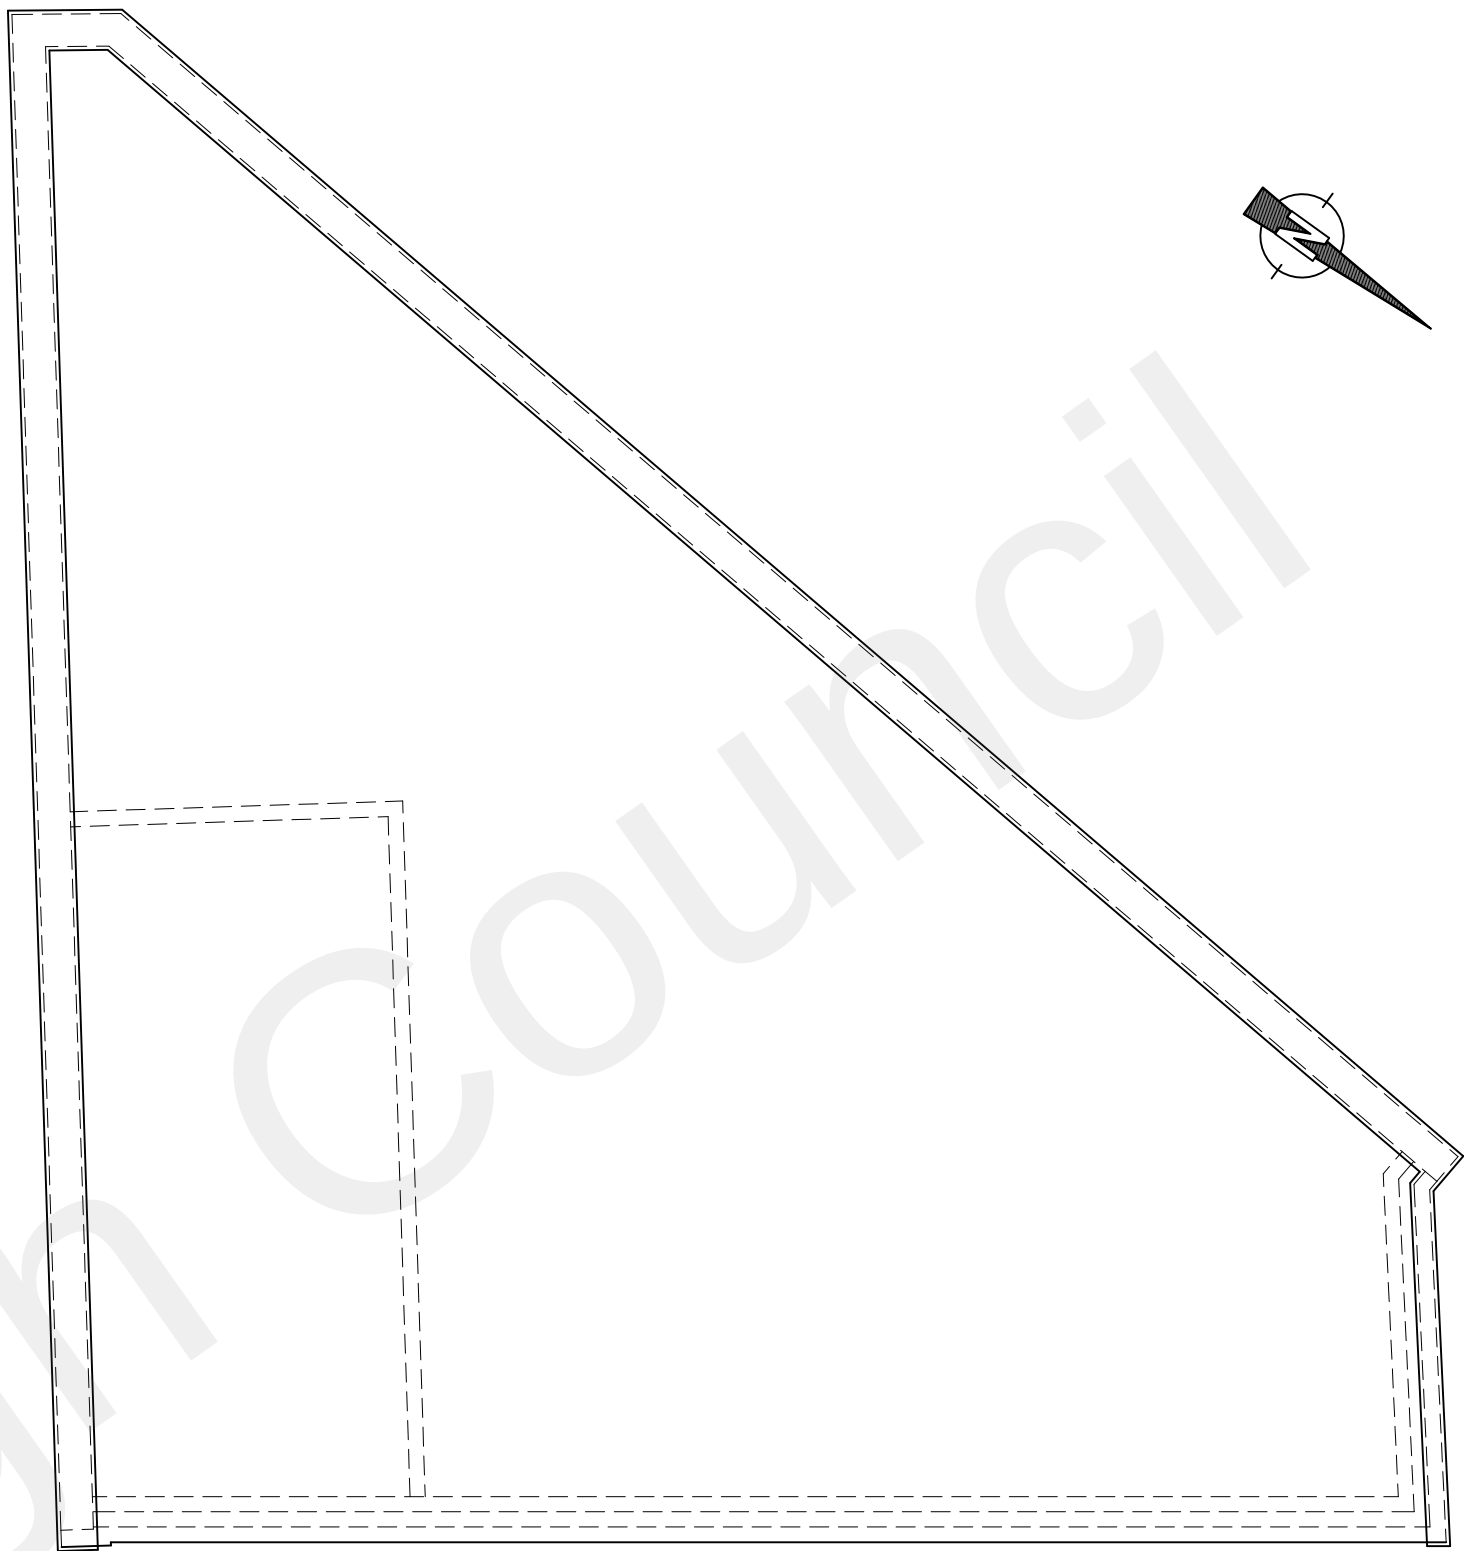


Existing garden room to Bridgewater

Shed

Patio

Floor Plan

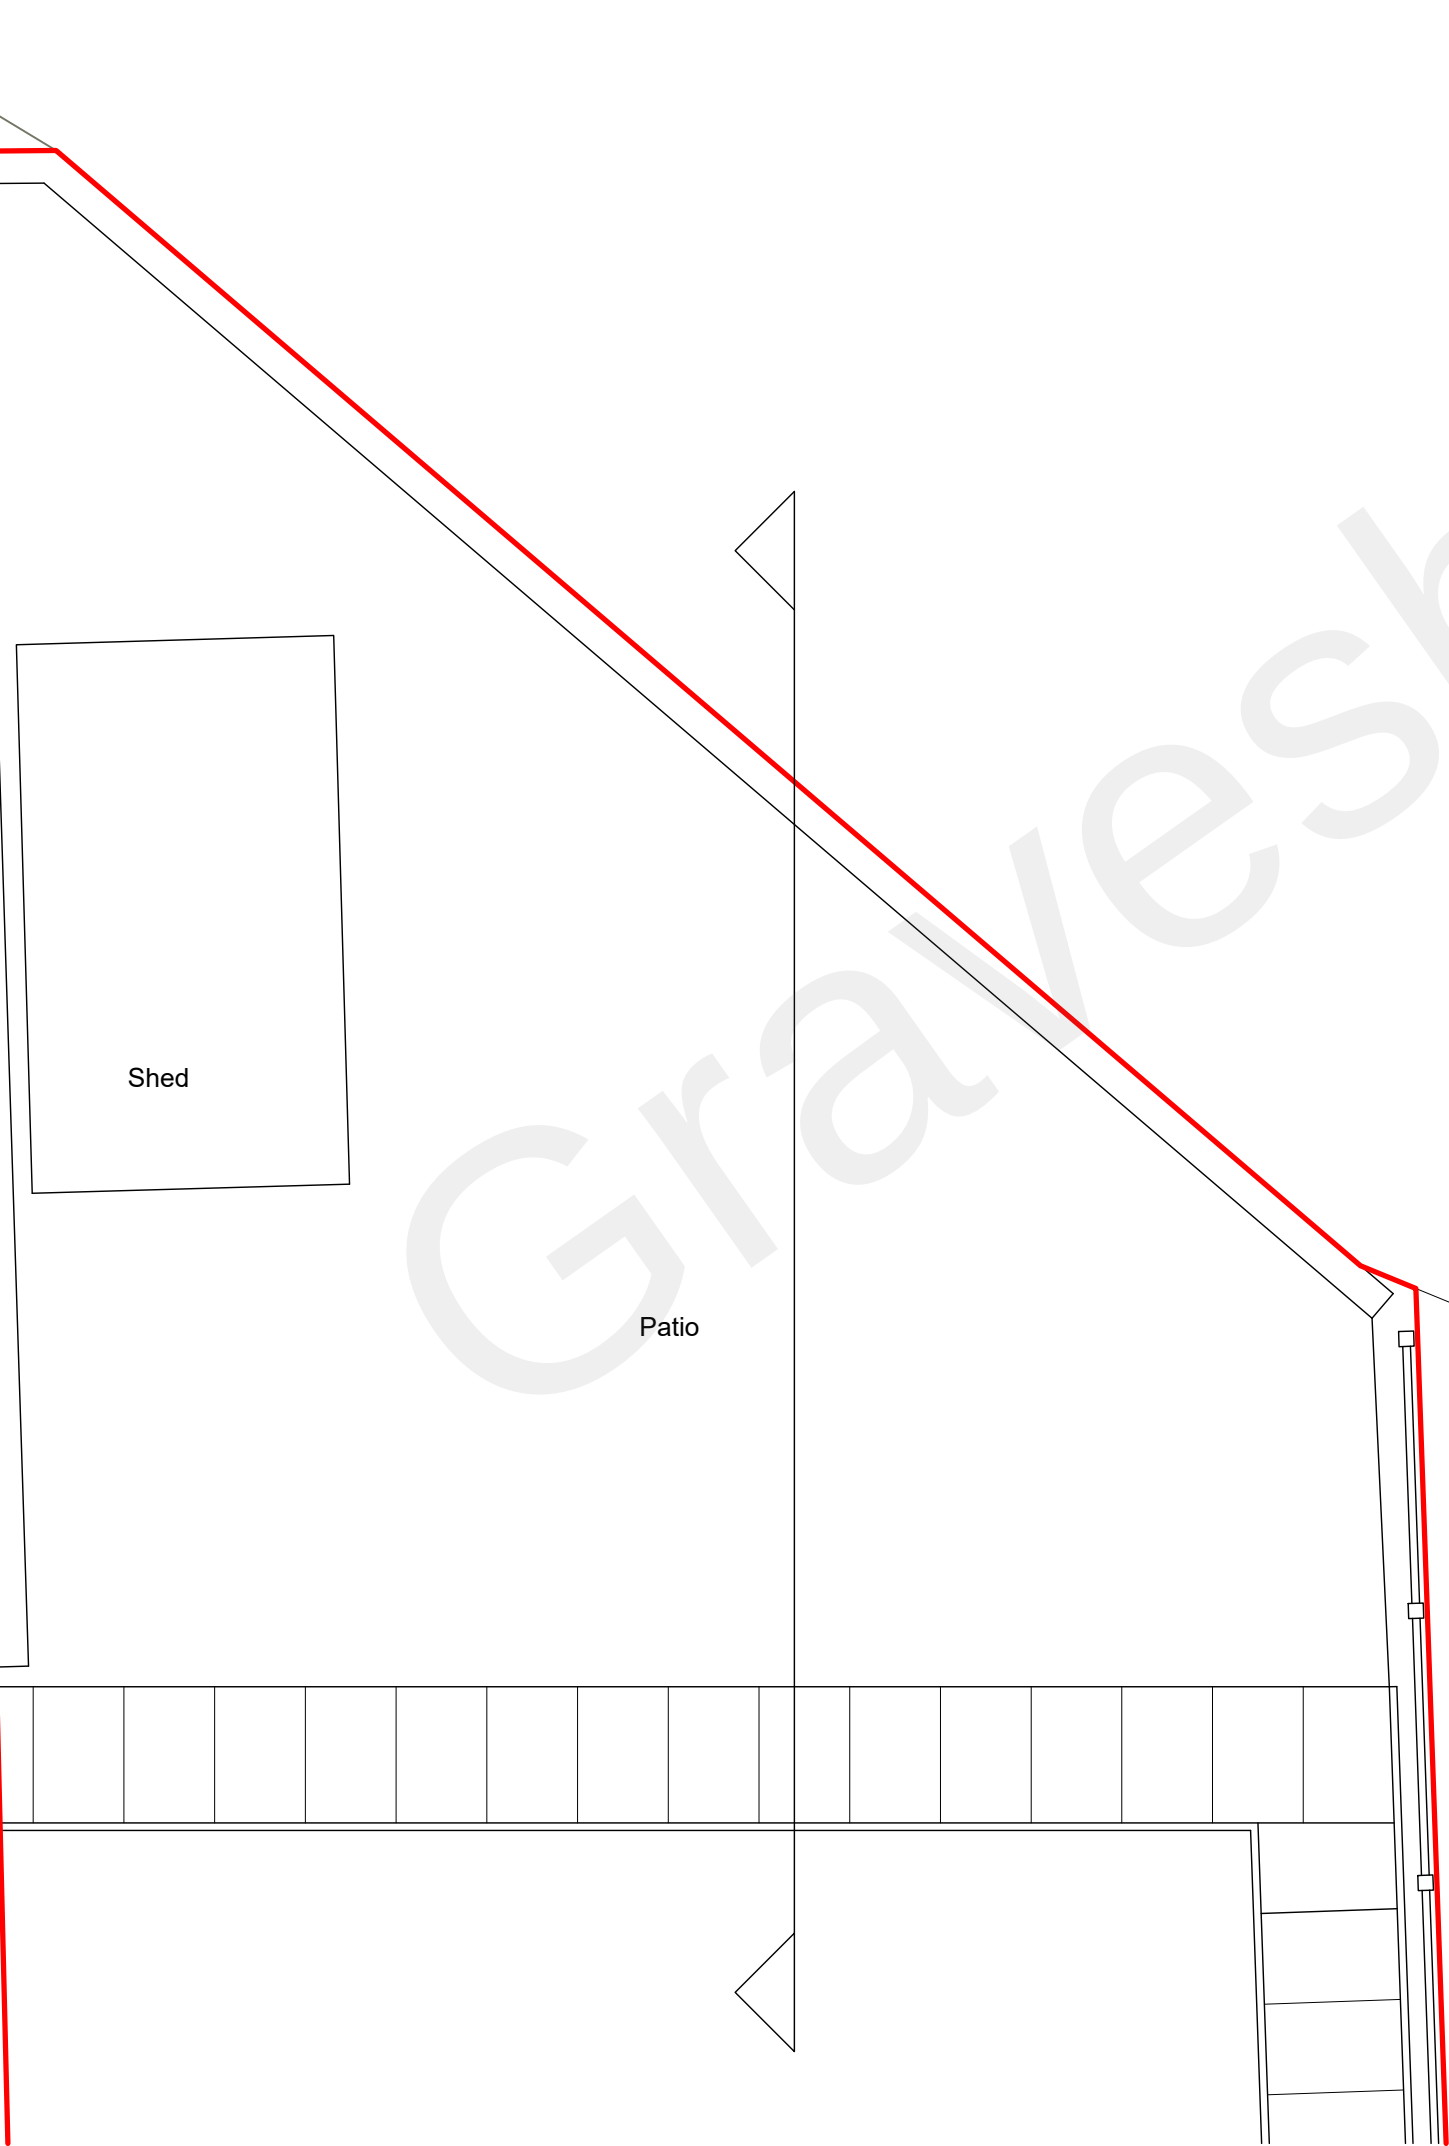

Existing garden room to Bridgewater

Existing wall retained

Store

2100

4500

Home Office

Teamaking

sh.


2226

1615


wc

Existing paving retained

Floor Plan

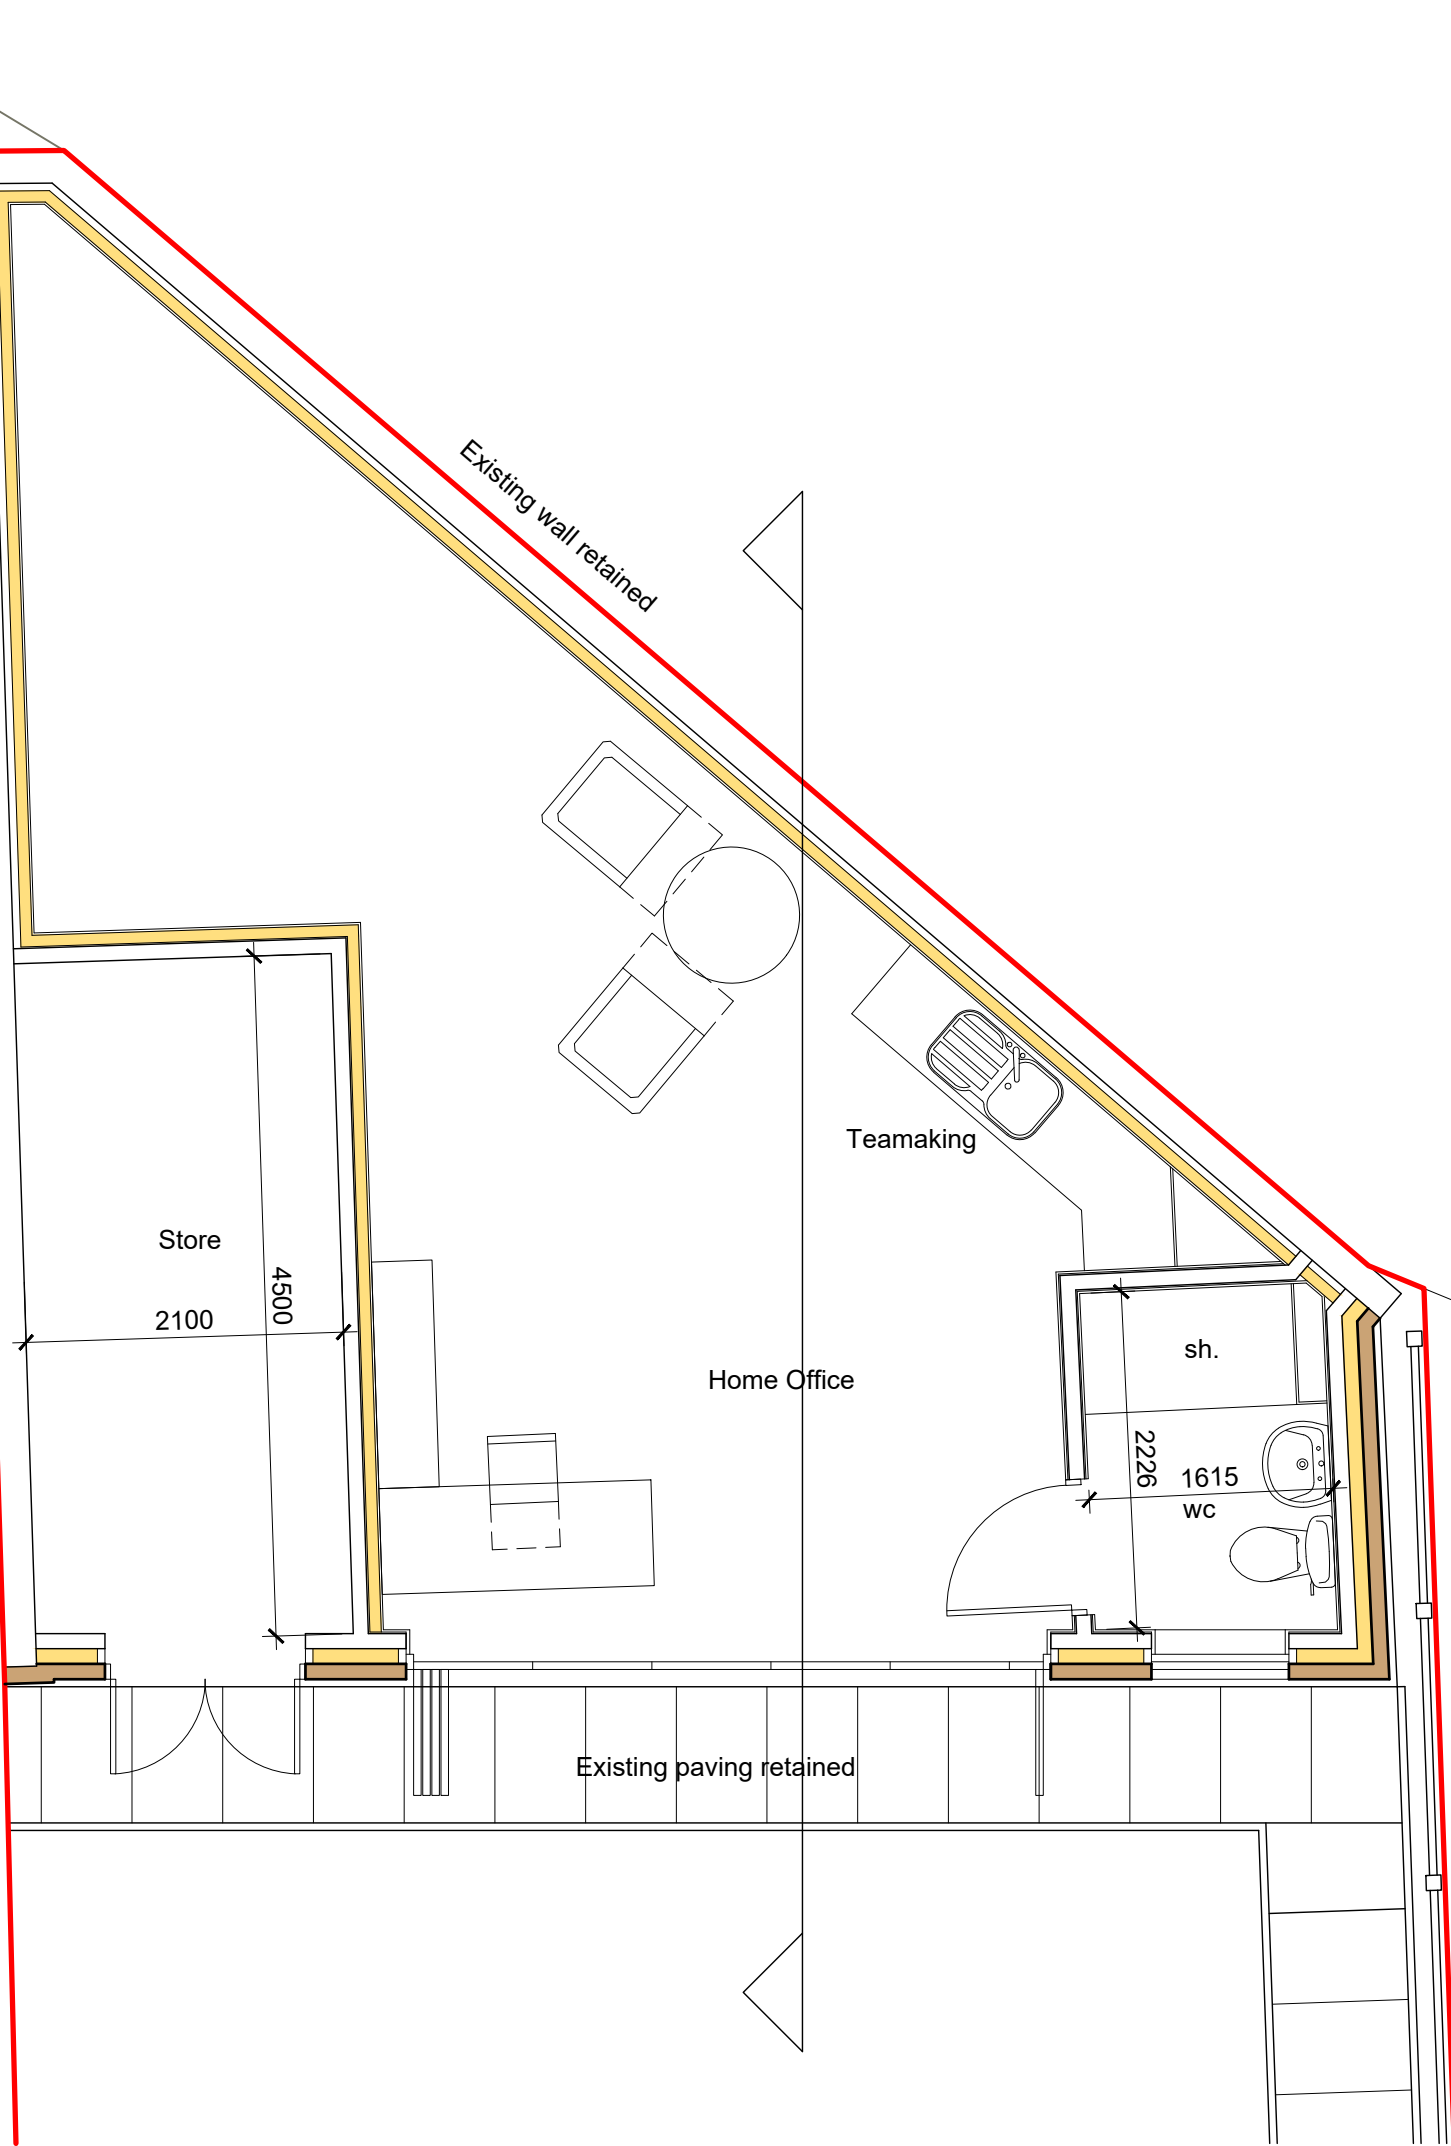

This drawing remains the Copyright of the architects and may not be reproduced in whole or in part without their written permission

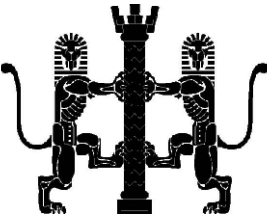

NOTES

Do not scale

Verify all dimensions on site before commencing any work or preparing any shop drawings

All building materials, components and workmanship to comply with the appropriate Public Health Acts, Building Regulations, British & European Standards and Codes of Practice and to the appropriate manufacturers recommendations.

For all specialist work see relevant drawings

All schemes to be set out completely including buildings, roads, drainage and levels prior to the commencement of works

Sites to be checked against Land Registry plans and any necessary Easements to be established

Any discrepancies, errors or omissions to be reported to the architect for further instructions before commencement of works

K		
J		
H		
G		
F		
E		
D		
C		
10.05.22	wc/Shower revised	JR
B		
06.05.22	Shower shown	JR
A		
04.05.22	Size of store reduced	JR
Date	Revisions	By

DAC
Architects

21 Stone Street, Gravesend, Kent, DA11 0NP
Tel: 01474 566996 Fax: 01474 320374
Design@DACarchitects.co.uk

Project Title

GARDEN ROOM
SUNNYDALE
CHALK ROAD
HIGHAM ME3 7LA

Client

MR & MRS M SANDHER

Drawing Title

PLANS ELEVATIONS &
SECTIONS

Scale

1:50

Date

26.10.21

Drawn By

JR

Project No.

5343

Dwg. No.

D-01

Rev.

C