






EXISTING GROUND FLOOR
LAYOUT

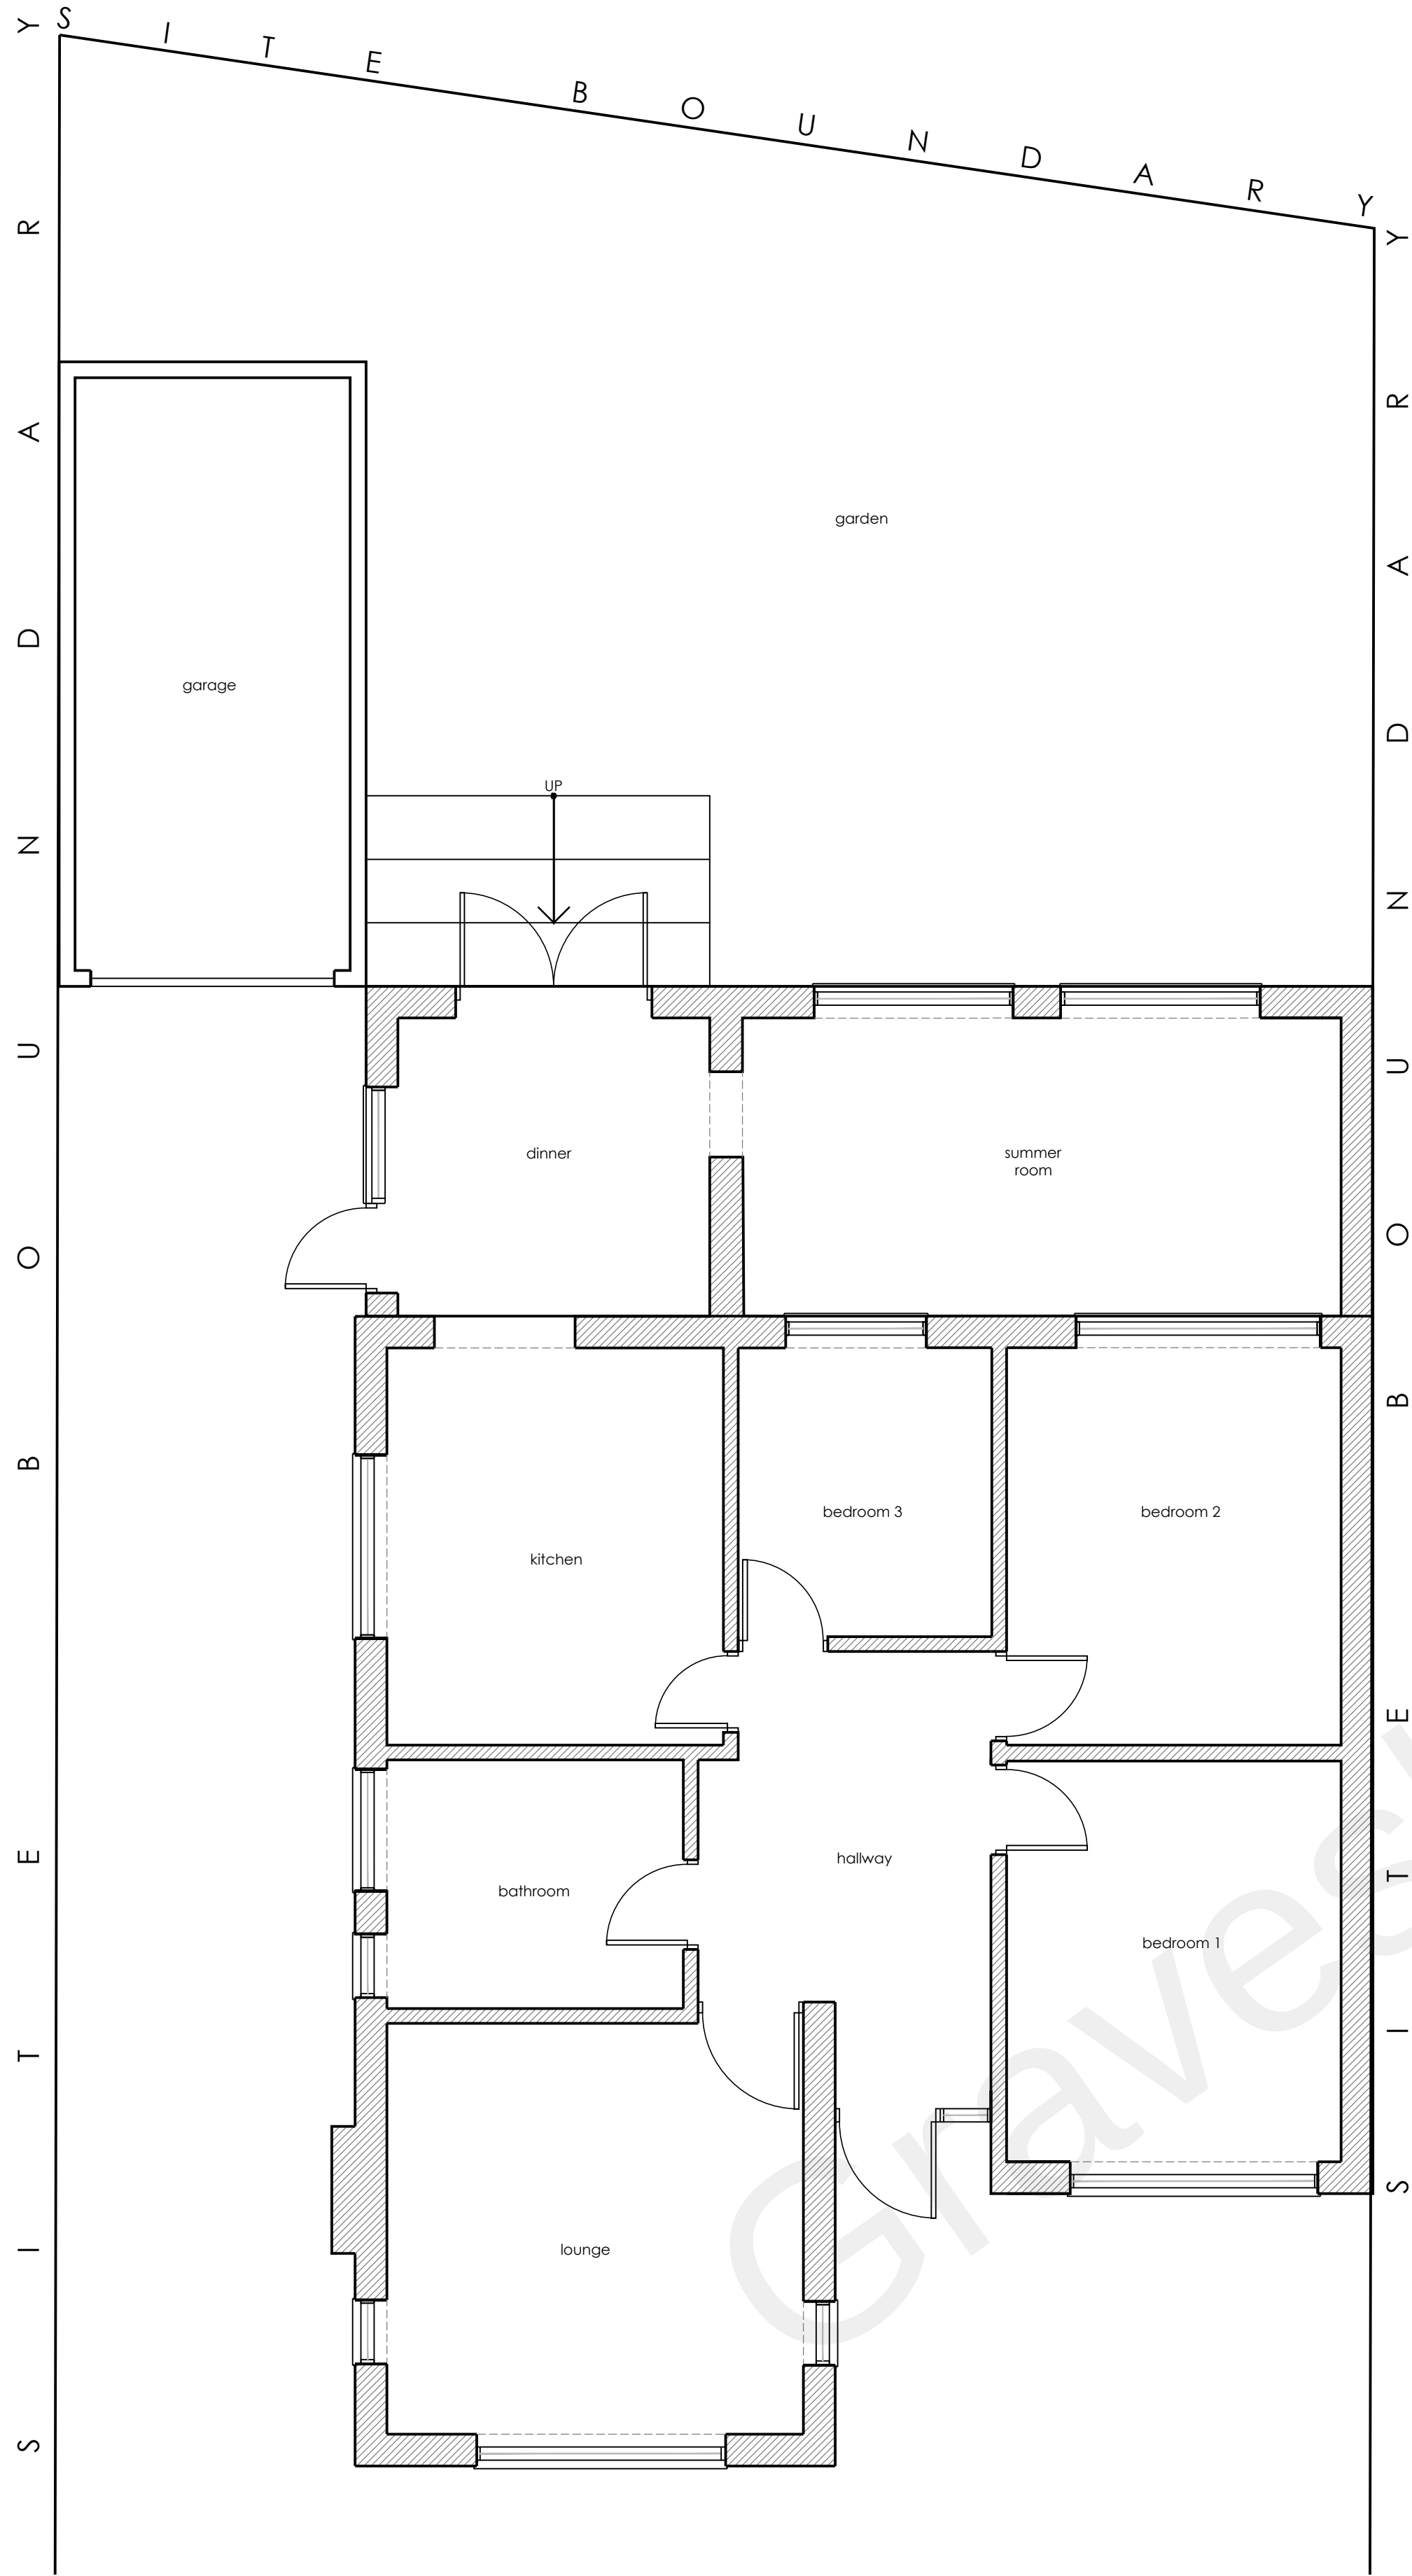

EXISTING SITE BLOCK PLAN
@1:200 SCALE

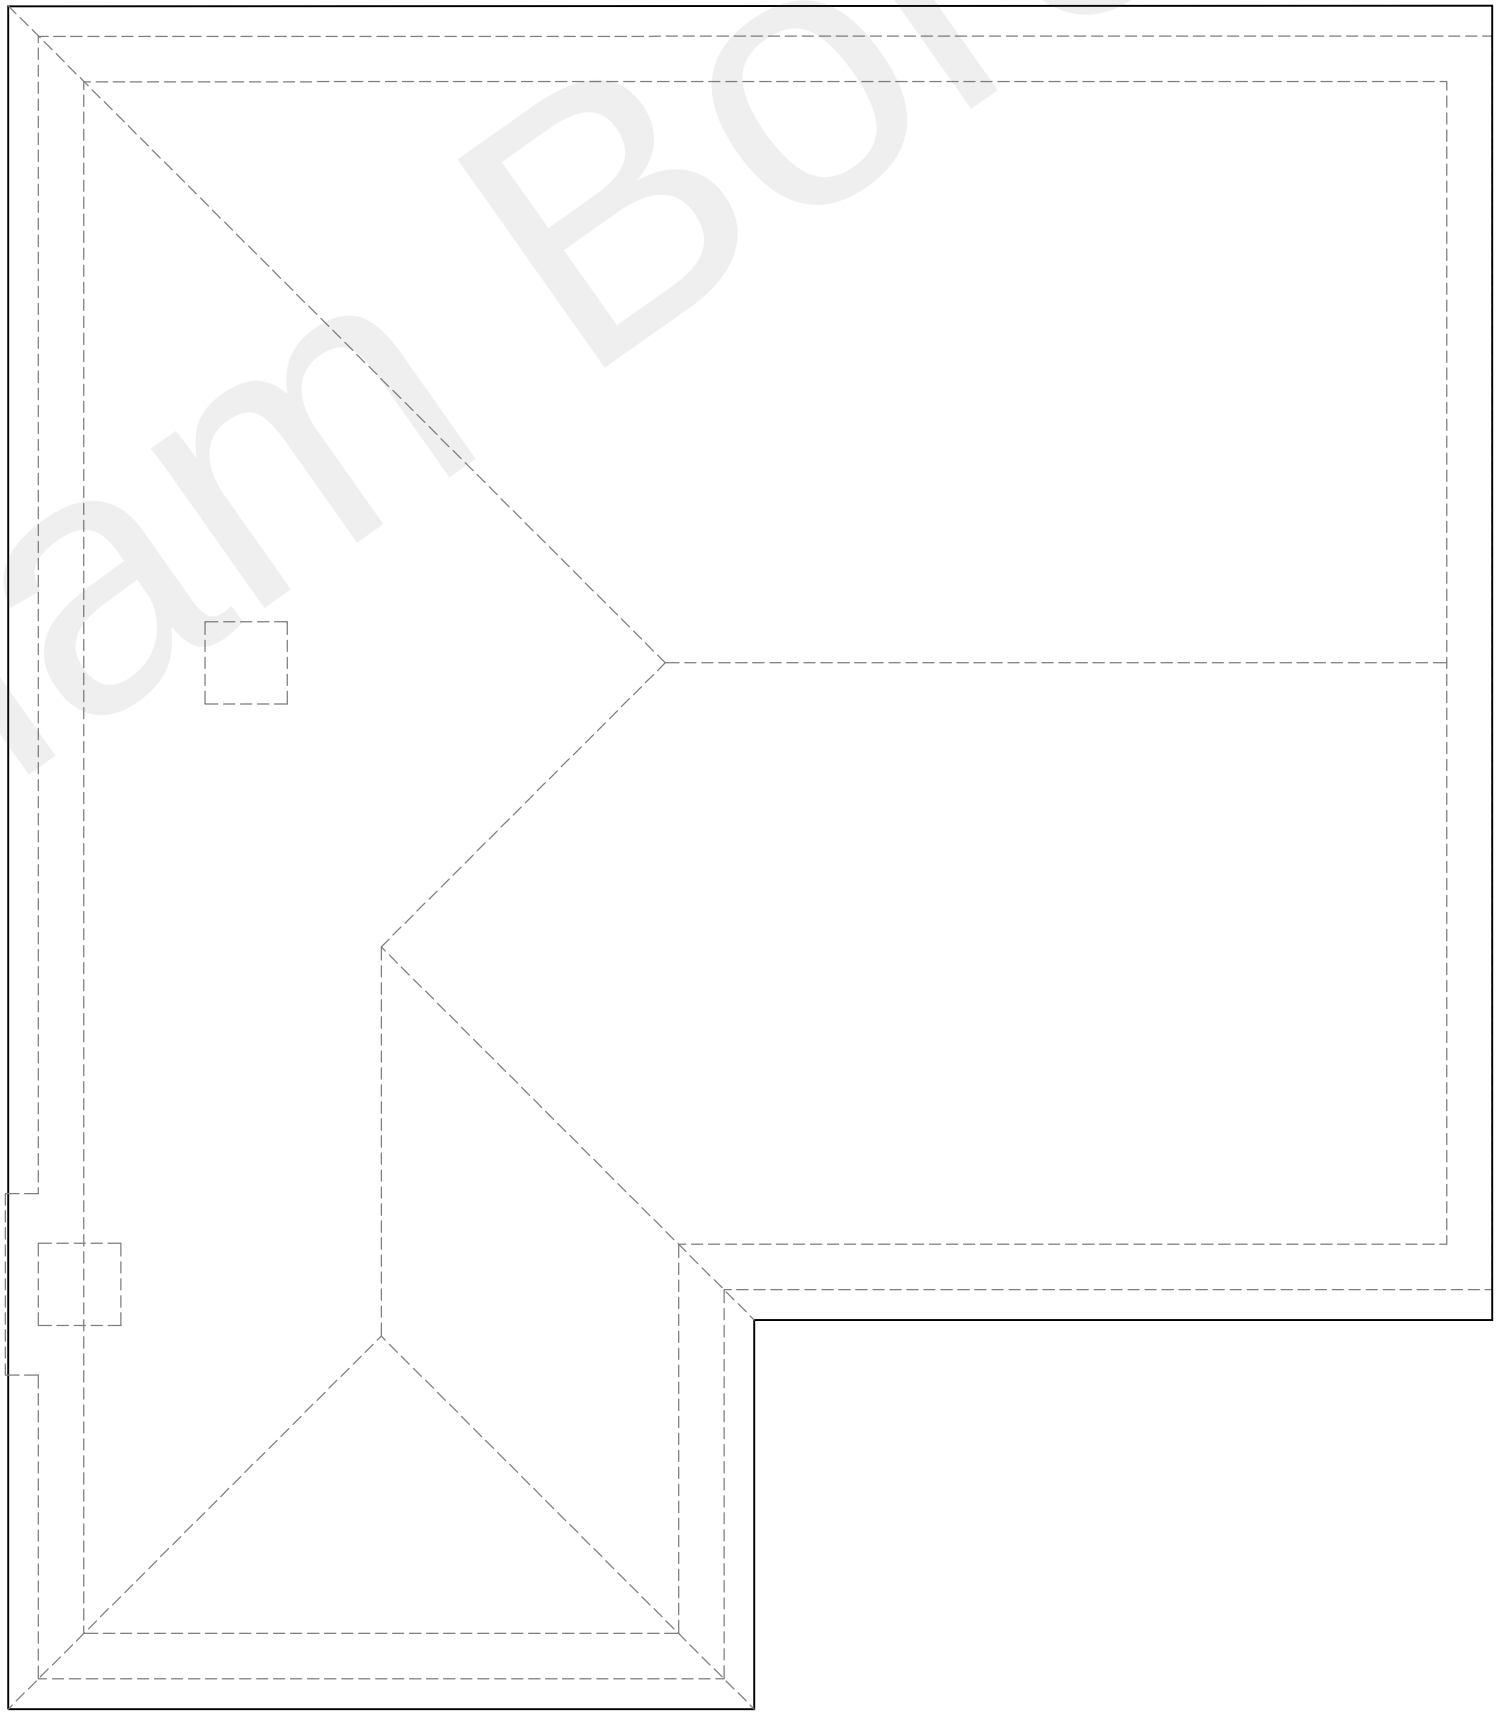

EXISTING LOFT
LAYOUT

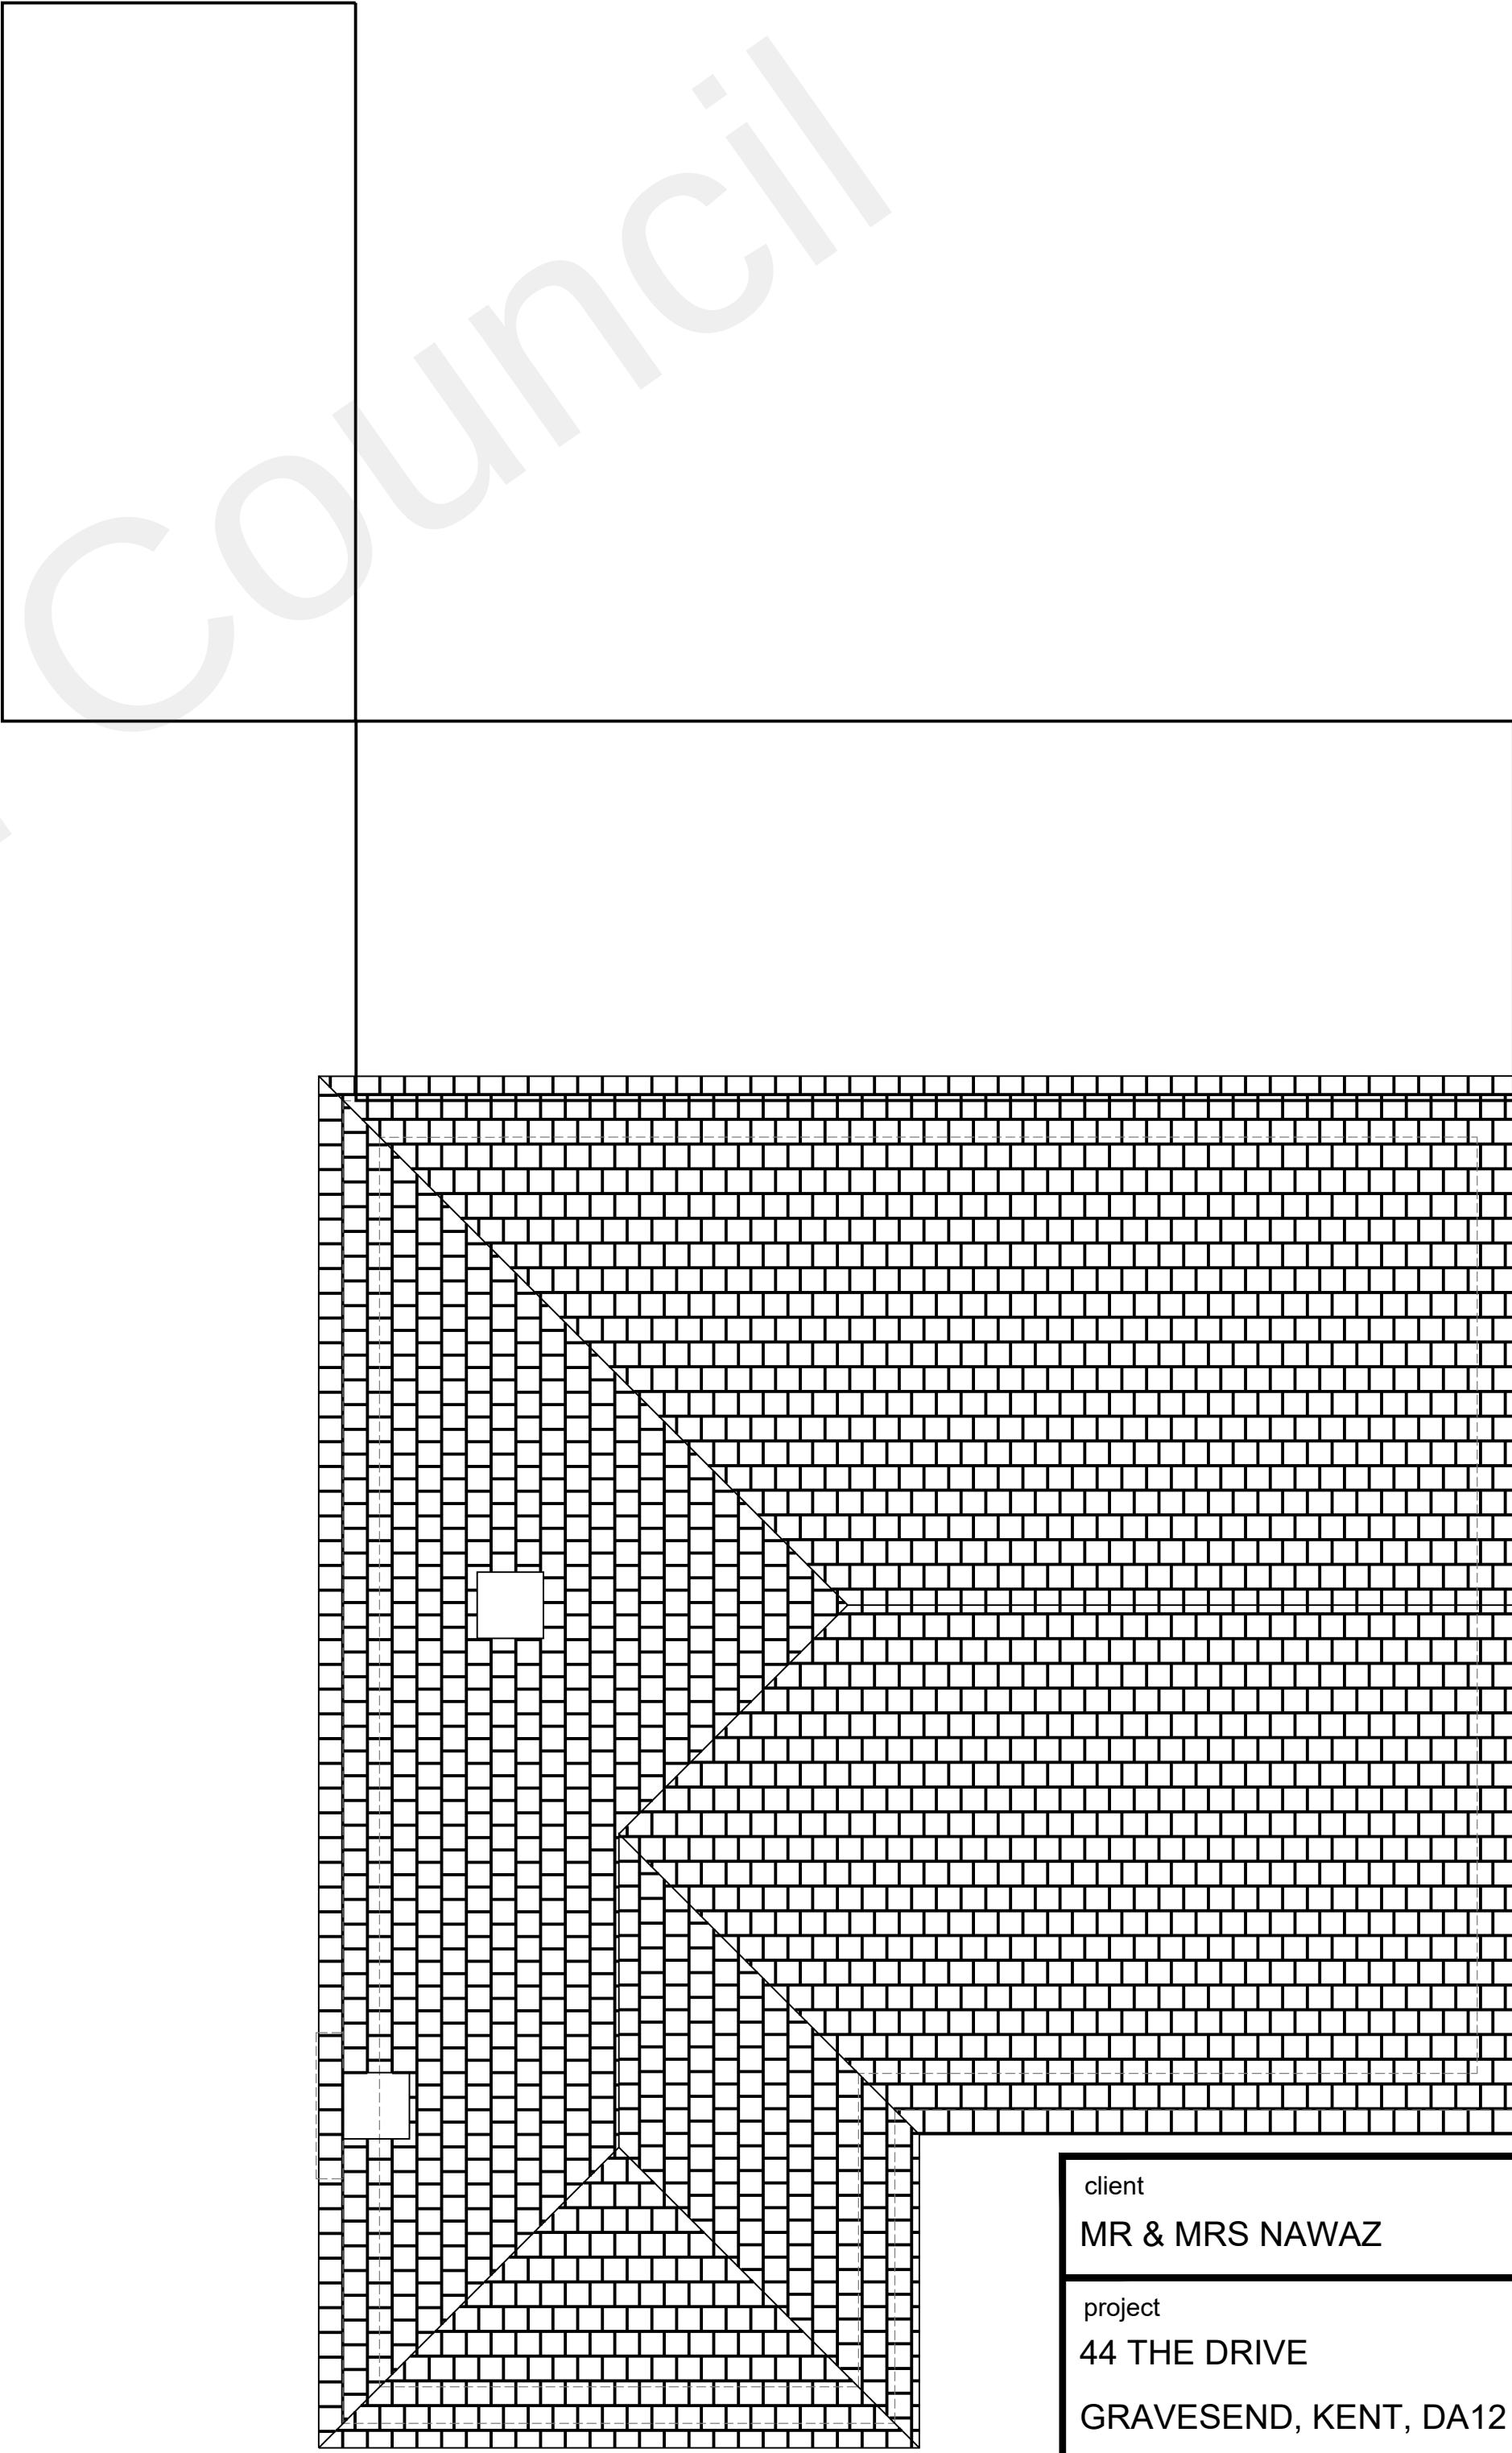

EXISTING ROOF
LAYOUT

client MR & MRS NAWAZ		
project 44 THE DRIVE GRAVESEND, KENT, DA12 4BZ		
title EXISTING FLOOR PLANS		
scales 1:50 & 1:200 @ A1		
date 06.08.2021	drawn mss	size A1
drawing no. TD-001-500		revision P2