


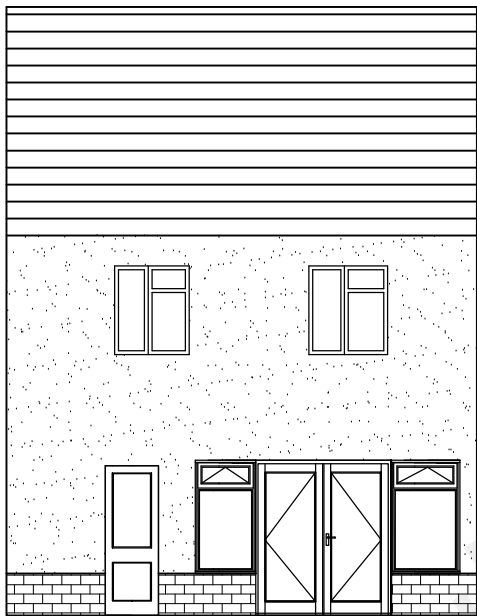


EXISTING EAST ELEVATION SCALE 1:100




EXISTING WEST ELEVATION SCALE 1:100



PROPOSED EAST ELEVATION SCALE 1:100

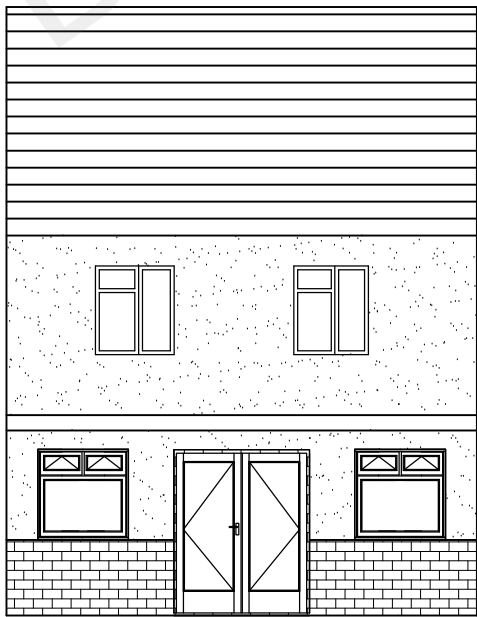

PROPOSED WEST ELEVATION SCALE 1:100

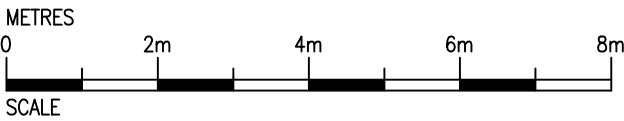

ESSR ESSR CONSULTING GROUP LTD

Contact Us on
Office: 01474 325039
Mobile: 07974 144679
Email: essr.consulting@gmail.com
Address: 12 St Marks Avenue, Gravesend, Kent

Project: **5 Saint Mark's Avenue
Gravesend
DA11 9LN**

Drawing Title: **Elevations 1**

Drawing No. 105		Rev. A
Scale @ A3 1:100	Drawn SK	Date Dec' 2021
Status P	Checked	Design