



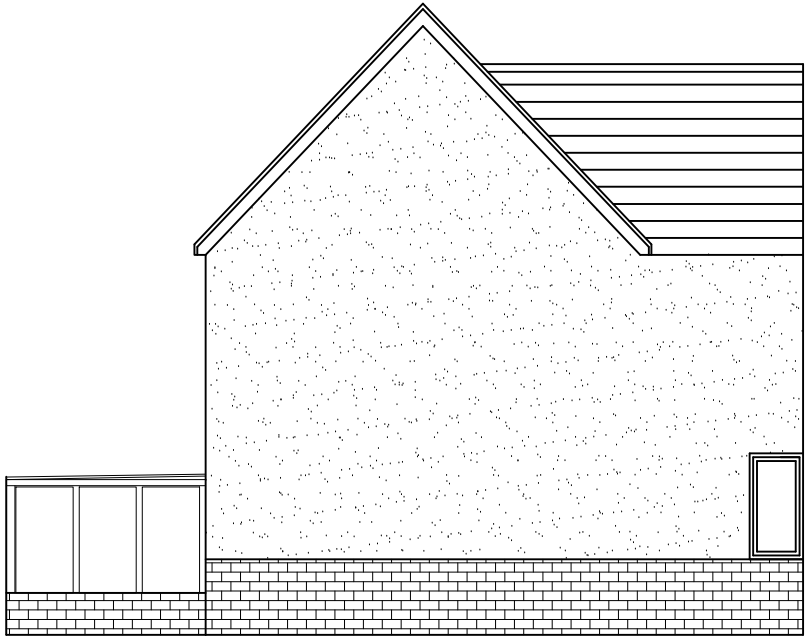


EXISTING NORTH ELEVATION

SCALE 1:100

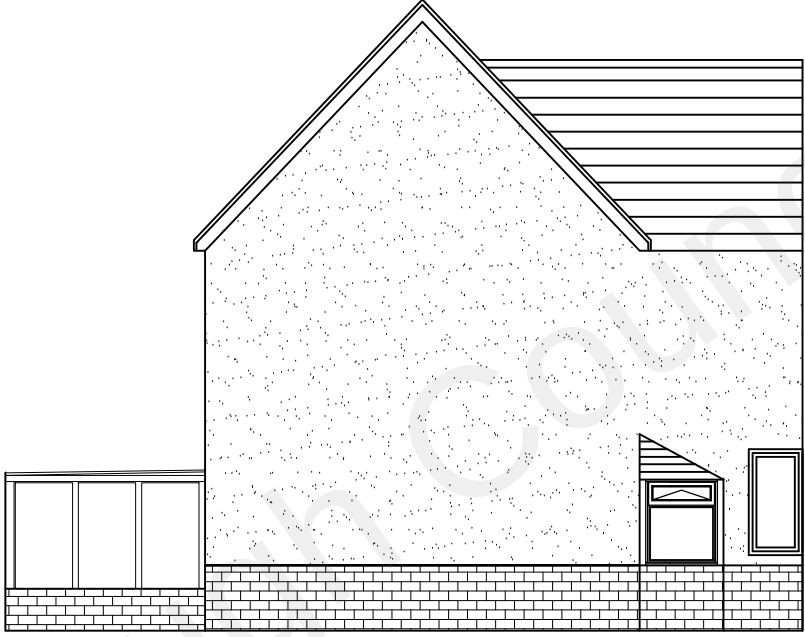


EXISTING SOUTH ELEVATION

SCALE 1:100

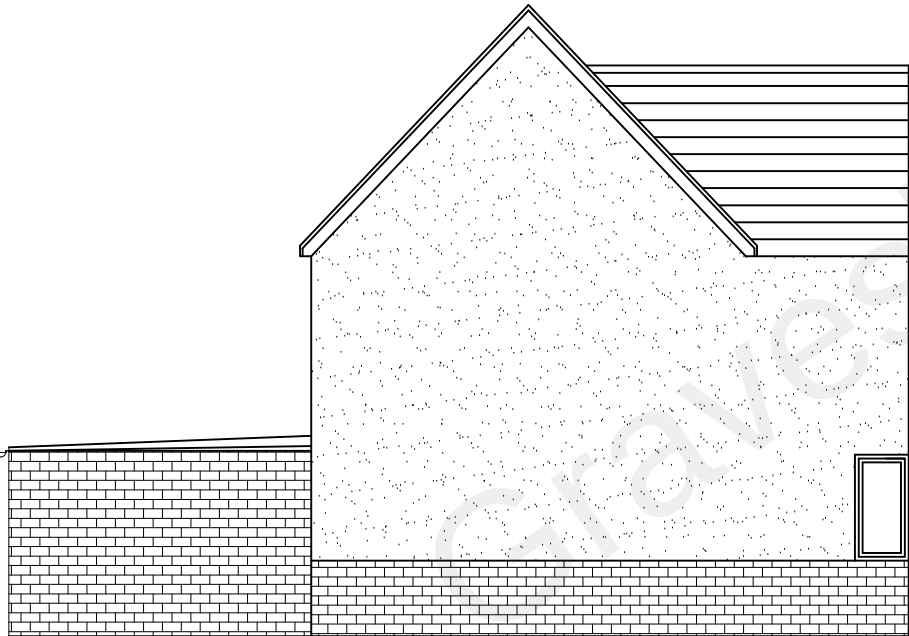


PROPOSED NORTH ELEVATION

SCALE 1:100

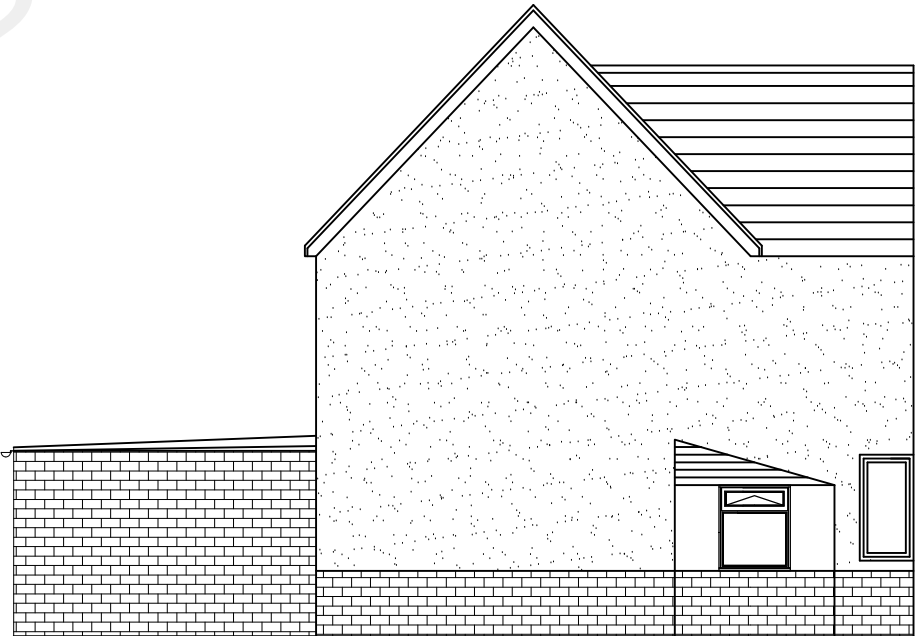

PROPOSED SOUTH ELEVATION

SCALE 1:100

 

ESSR

ESSR CONSULTING GROUP LTD

Contact Us on
Office: 01474 325039
Mobile: 07974 144679
Email: essr.consulting@gmail.com
Address: 12 St Marks Avenue, Gravesend, Kent

Project:		5 Saint Mark's Avenue Gravesend DA11 9LN	
Drawing Title:		Elevations 2	

Drawing No.		106		Rev.	A
Scale @ A3	1:100	Drawn	SK	Date	Dec' 2021
Status	P	Checked		Design	