


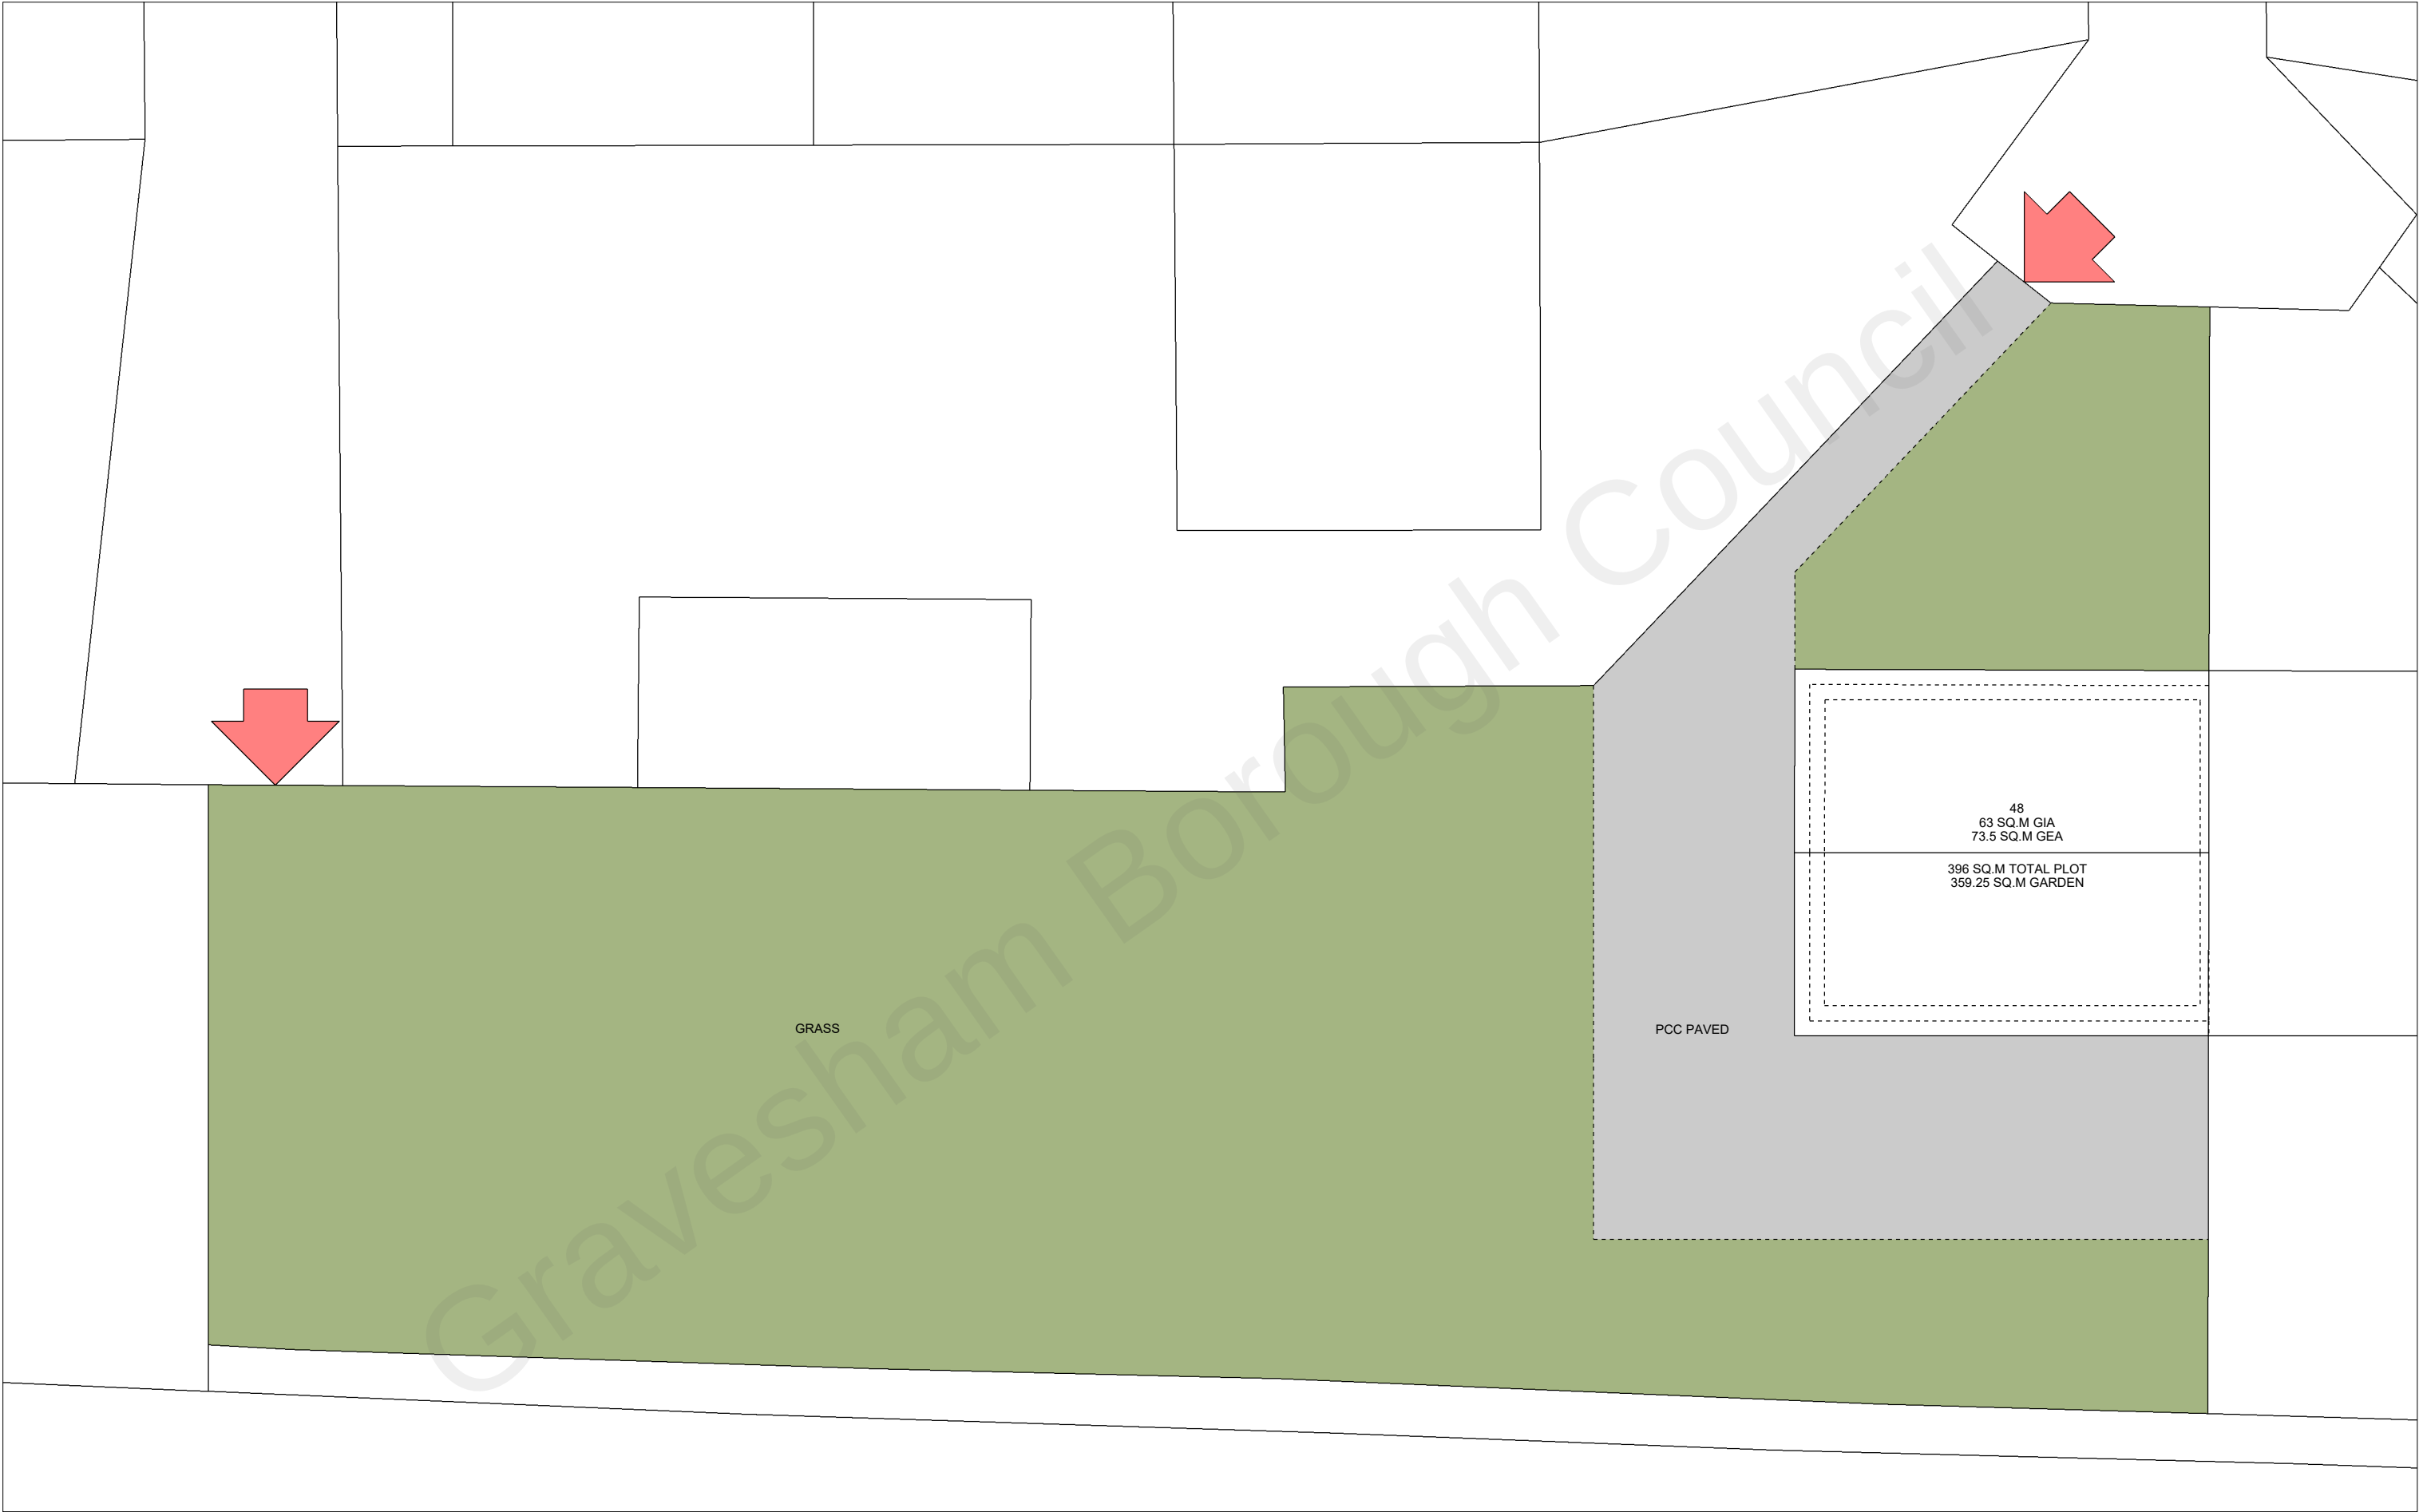


Steve Baker Architect
78 Pound Road East Peckham Tonbridge Kent TN12 5BJ
18 Hatton Place London EC1M 8RU
T: +44 (0)1622 870275
E: contact@stevebakerarchitect.com
W: www.stevebakerarchitect.com

S	R	Date	Description
			© COPYRIGHT 2020 STEVE BAKER ARCHITECT Ordnance Survey. © Crown Copyright 2020. All rights reserved. Supplied by Getmapping Licence number 100042766.
			Note - Do not scale from this drawing. All dimensions must be checked on site by the contractor and any discrepancies reported immediately.



MR. and MRS. S. BURLES

 

Client:
MR. and MRS. S. BURLES
Project Title:
WILBERFORCE WAY, GRAVESEND
Status: PLANNING Stage: P Scale: 1:100 Sheet: A3

Drawing Title:
EXISTING SITE PLAN
Project No: A20280 Disc: A Building: - Package: - Drawing No: 1002 Revision: -