


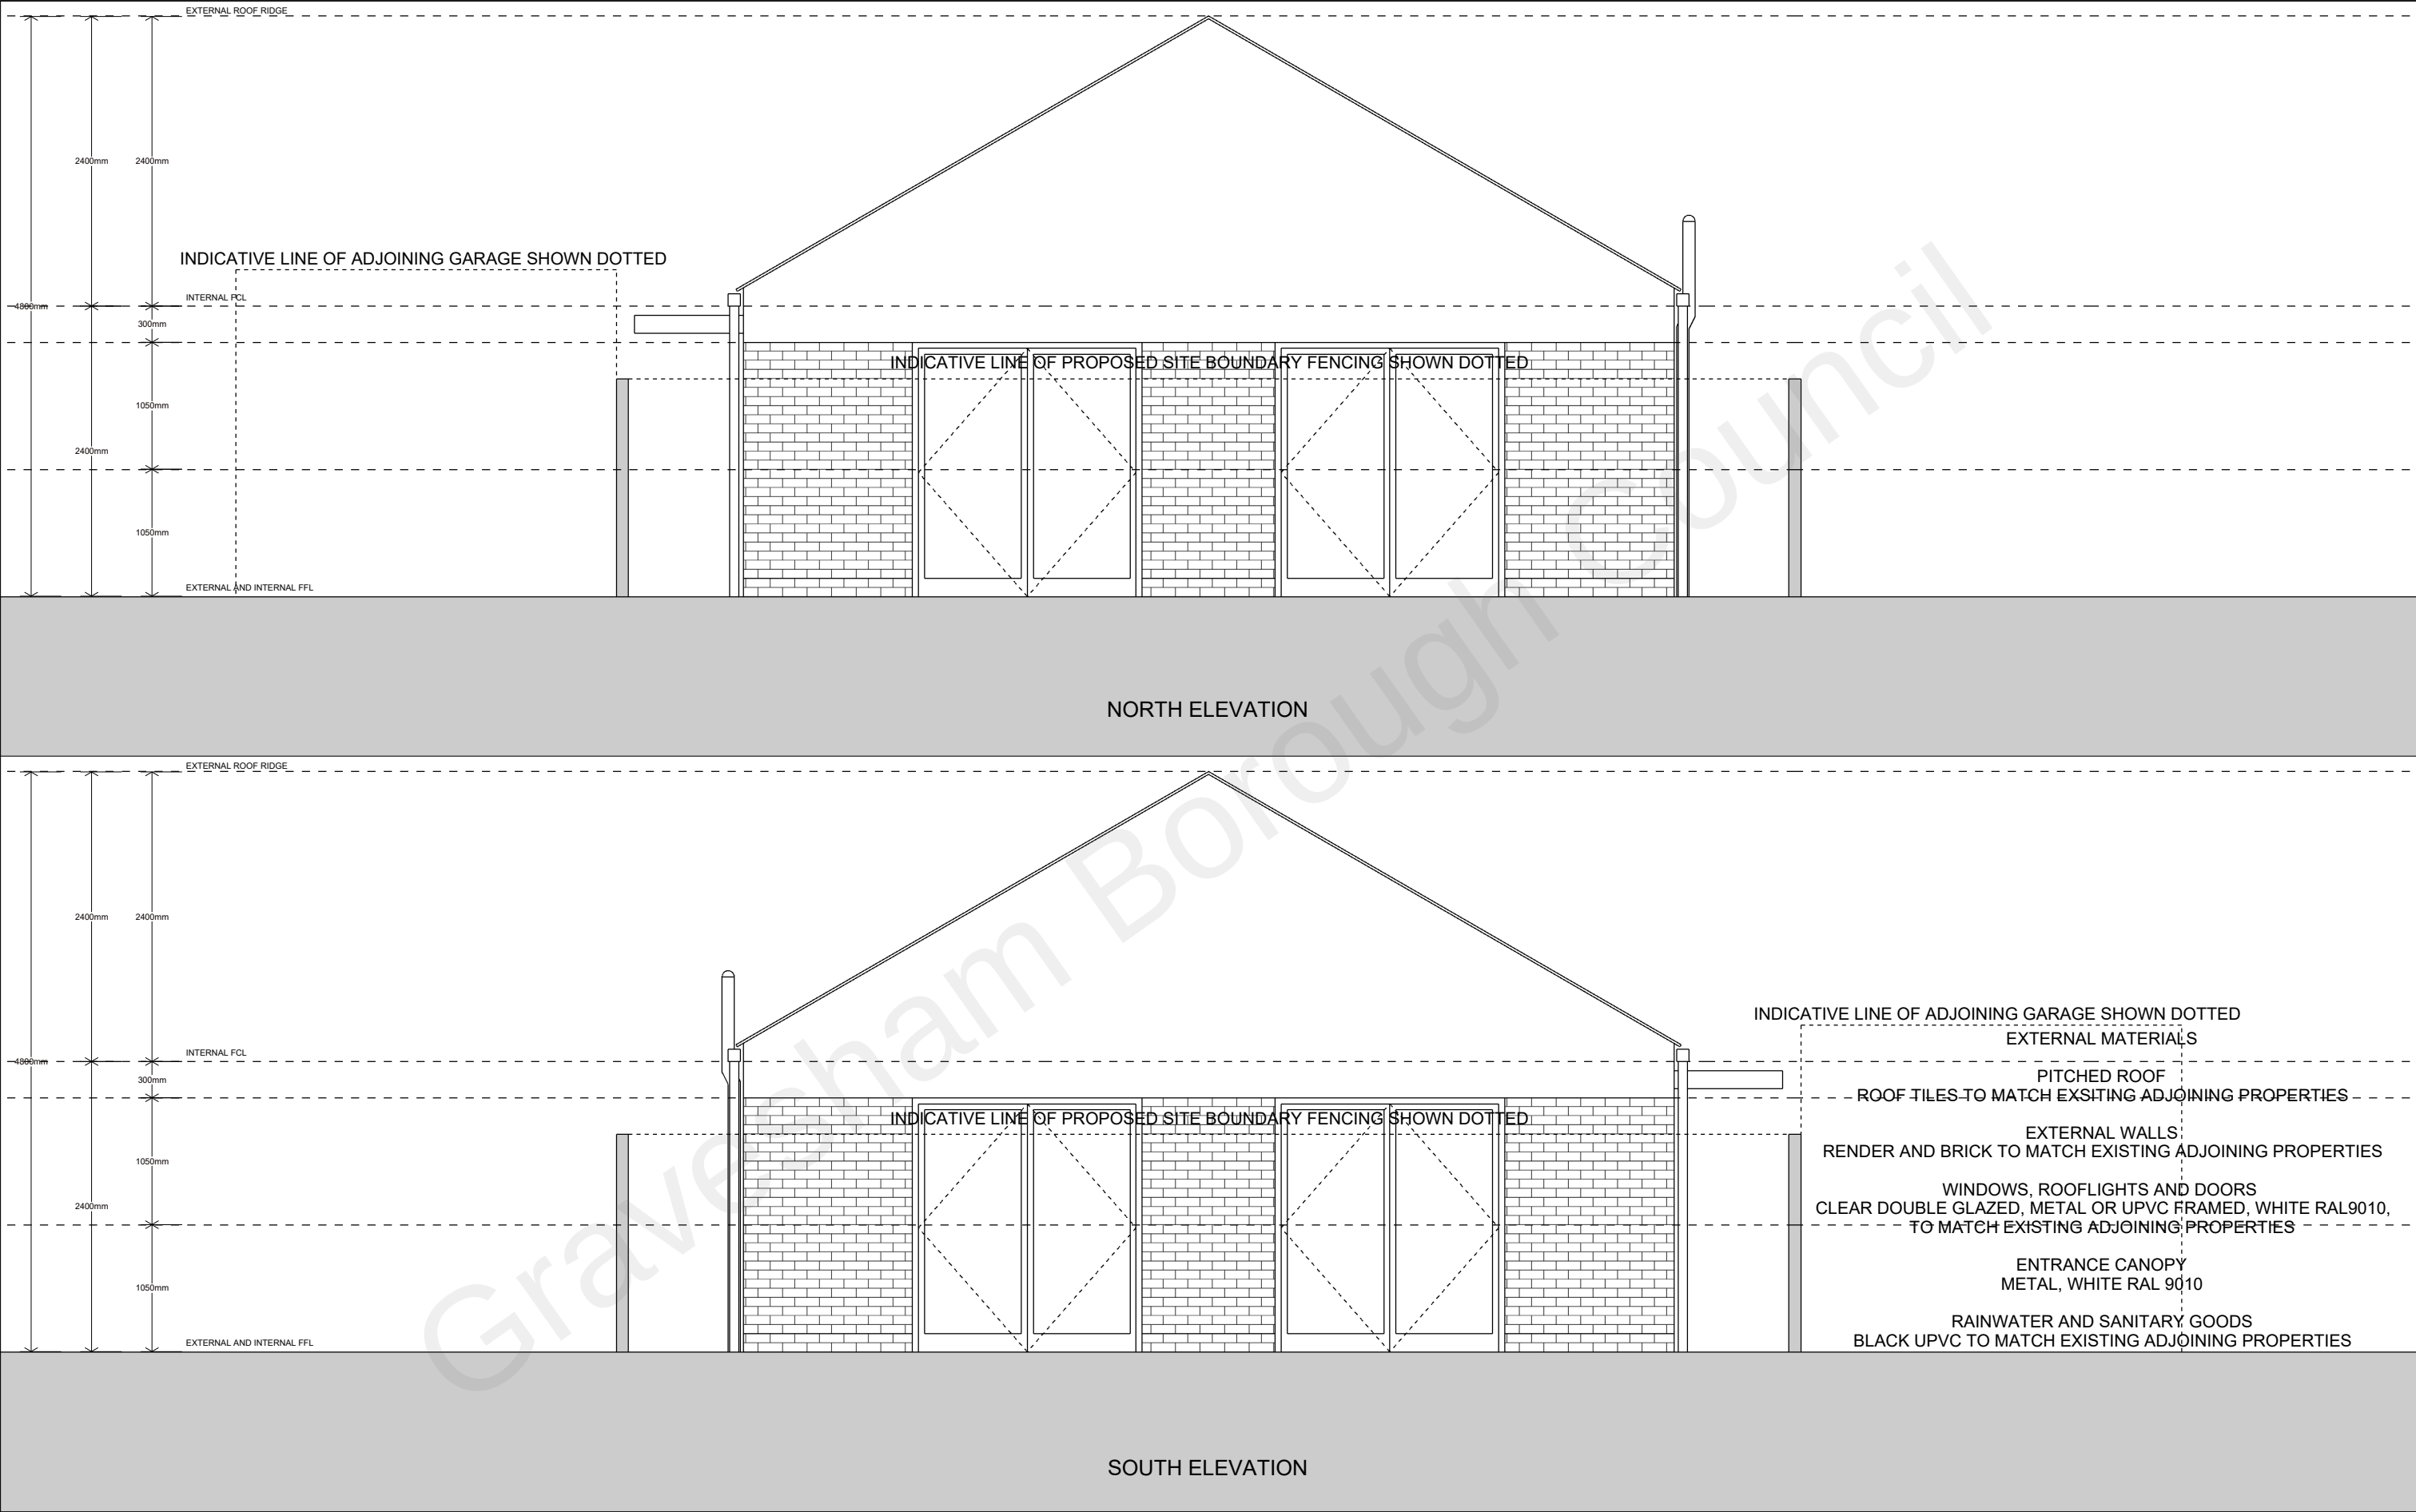


Steve Baker Architect
78 Pound Road East Peckham Tonbridge Kent TN12 5BJ
18 Hatton Place London EC1M 8RU
T: +44 (0)1622 870275
E: contact@stevebakerarchitect.com
W: www.stevebakerarchitect.com

S	R	Date	Description
			© COPYRIGHT 2020 STEVE BAKER ARCHITECT Ordnance Survey. © Crown Copyright 2020. All rights reserved. Supplied by Getmapping Licence number 100042766. Note - Do not scale from this drawing. All dimensions must be checked on site by the contractor and any discrepancies reported immediately.



MR. and MRS. S. BURLES

 

Client:	MR. and MRS. S. BURLES
Project Title:	WILBERFORCE WAY, GRAVESEND
Status:	PLANNING
Stage:	P
Scale:	1:50

Drawing Title:	PROPOSED NORTH AND SOUTH ELEVATIONS
Project No:	A20280
Disc:	A
Building:	-
Package:	-
Drawing No:	1130
Revision:	A