





EXISTING REAR ELEVATION
@ 1:25

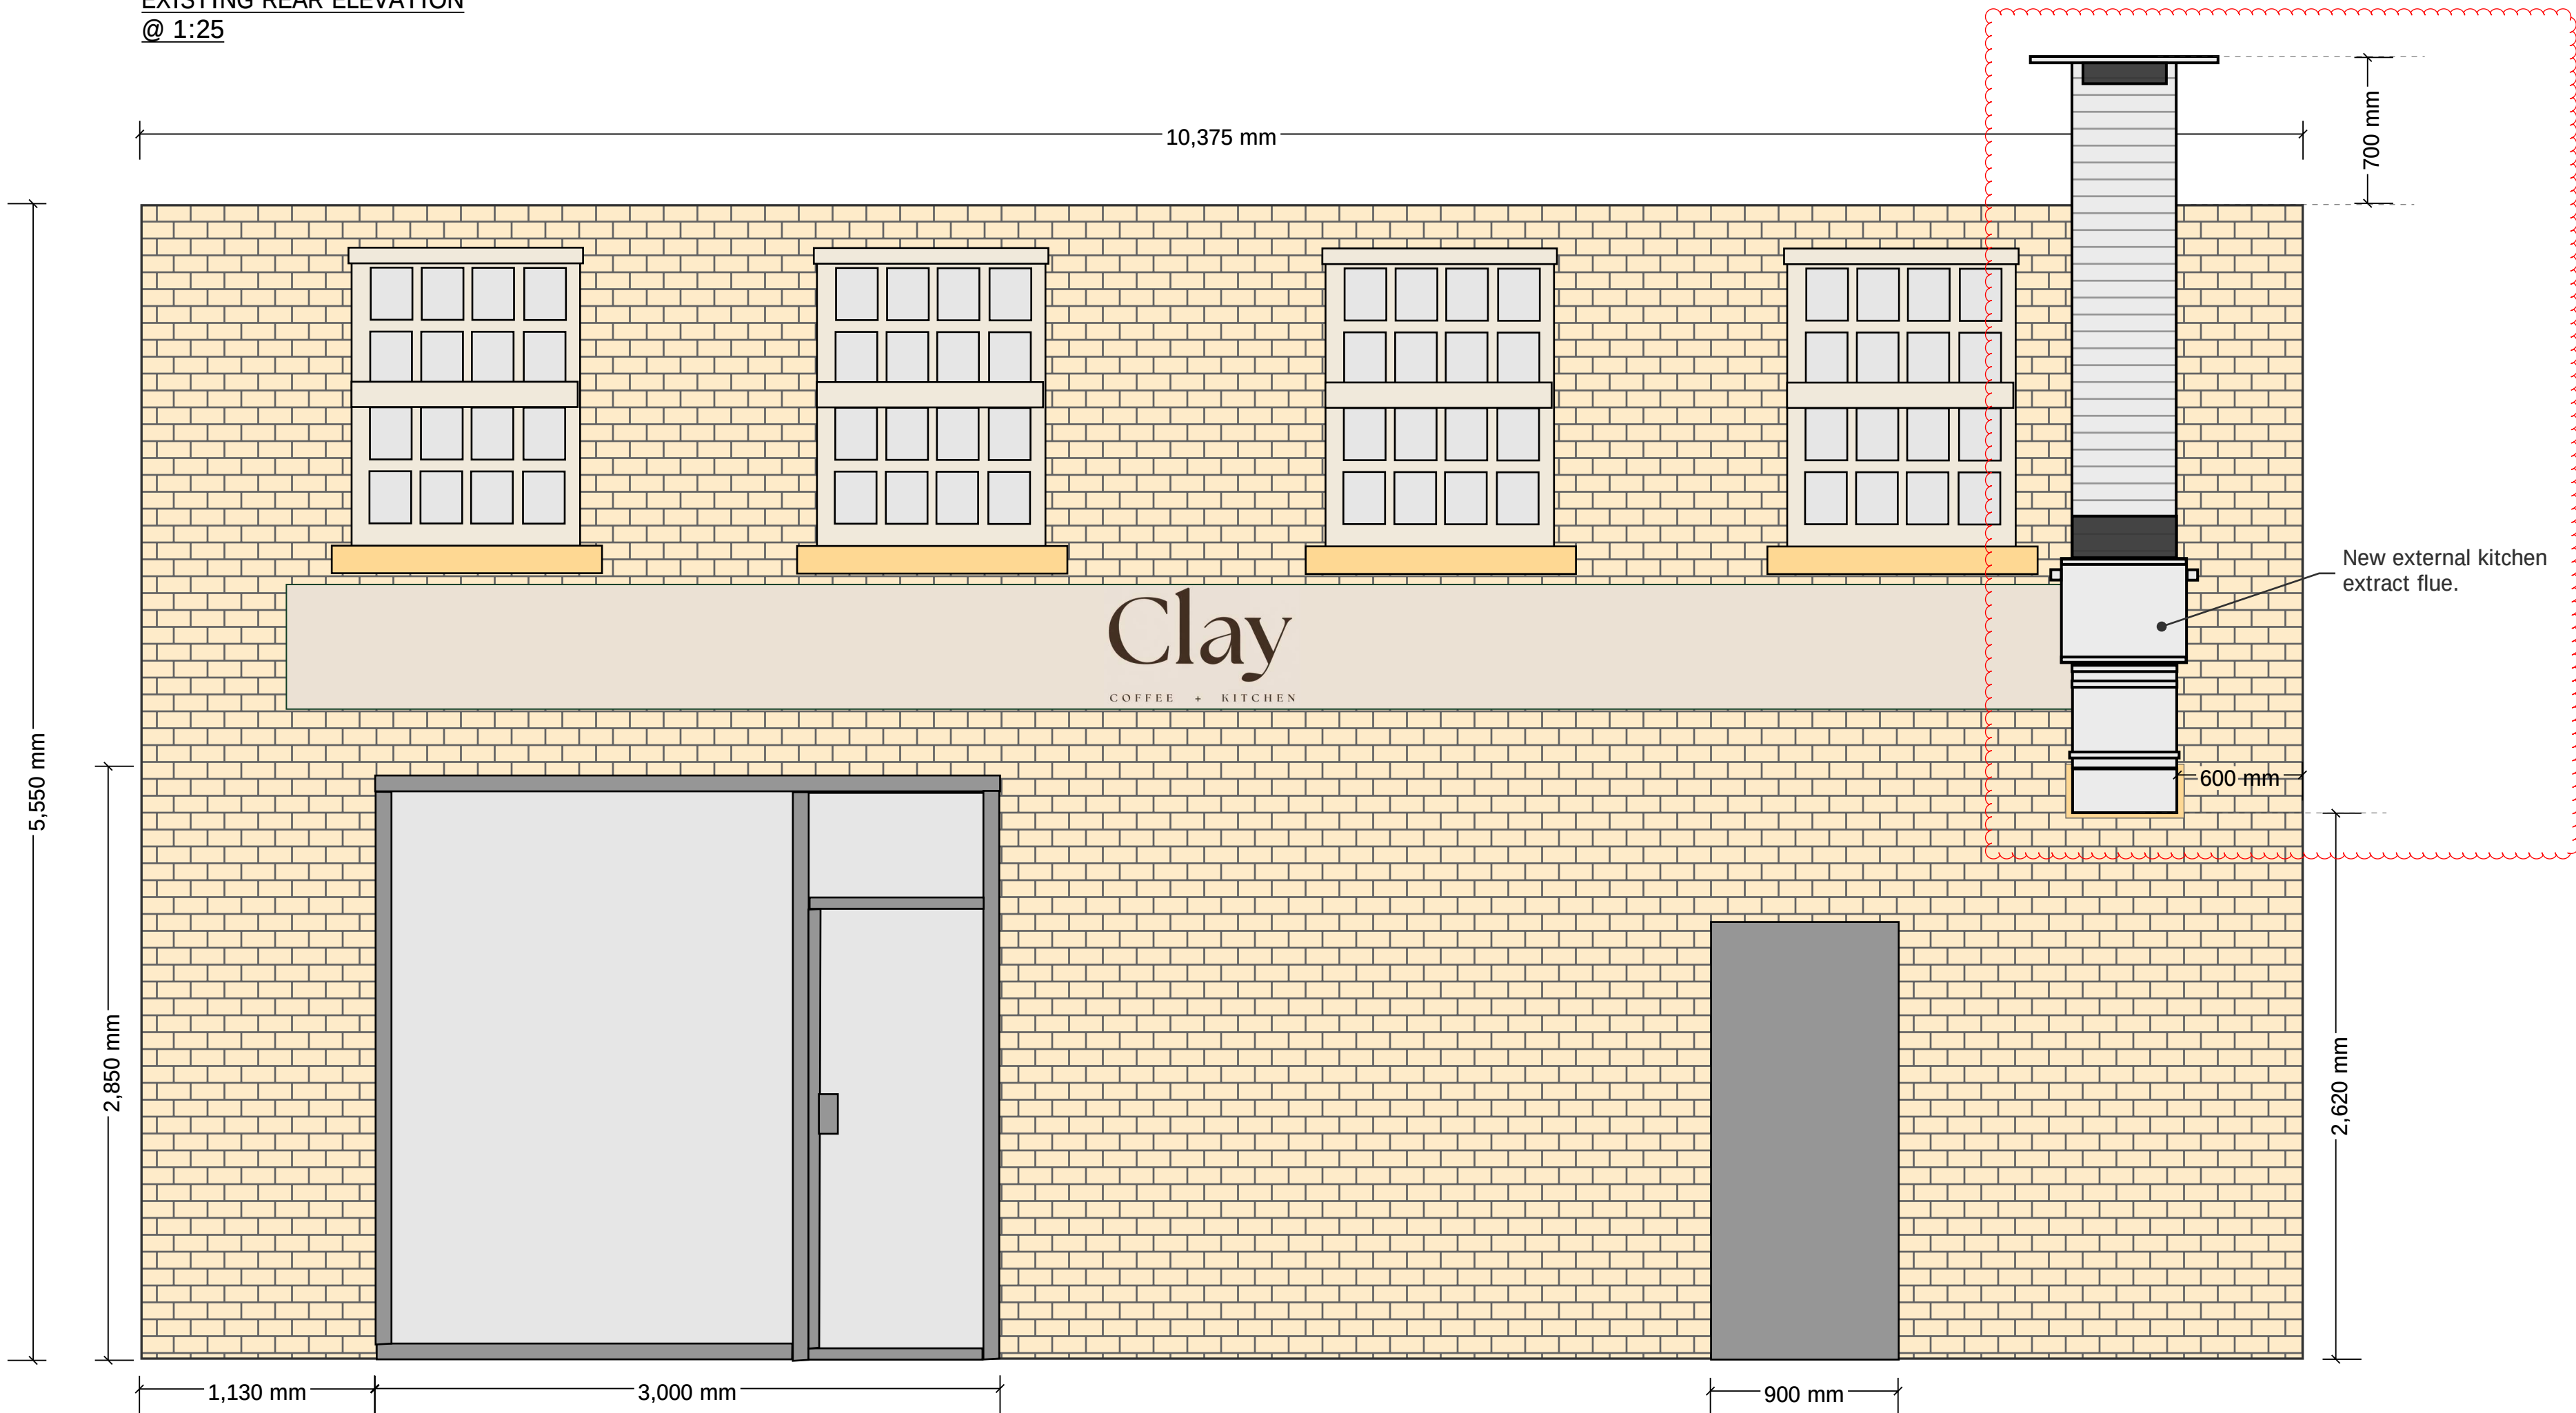

PROPOSED REAR ELEVATION
@ 1:25

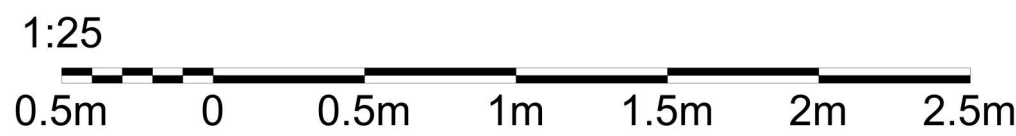

Notes:
The contractor must verify all dimensions on site before commencing any work on shop drawings, do not scale from this drawing

LOD Engineering Ltd
71-75 Shelton Street, Covent Garden,
London,
WC2H 9JQ

NOTES:

1. ALL DRAWINGS AND SKETCHES ARE TO BE READ IN CONJUNCTION WITH ALL RELEVANT ARCHITECTS, ENGINEERS AND SUBCONTRACTOR DRAWINGS, DETAILS AND SPECIFICATIONS.
2. THE CONTRACTOR IS TO CHECK AND CONFIRM ALL DIMENSIONS. DO NOT SCALE FROM THESE DRAWINGS. **ALL HOT ROLLED STEELWORK IS TO BE SUBJECT TO ON SITE MEASURE SURVEY AND ALL DIMENSIONS ARE TO BE CONFIRMED BY CONTRACTOR PRIOR TO ORDERING FROM FABRICATOR OR STEEL YARD. ALL STEELWORK S355.**
3. ANY DISCREPANCIES FOUND ARE TO BE REPORTED TO AND RESOLVED BY ARCHITECTS AND LOD ENGINEERING BEFORE THE RECOMMENDMENT OF ANY WORK RELATIVE TO THE DISCREPANCY.
4. CONTRACTOR IS TO PROVIDE ALL NECESSARY TEMPORARY PROPPING/SHORING TO FACILITATE THE WORKS. ALL BRACING TO BE ADEQUATELY FOUNDED AND BRACED TO ENSURE STABILITY/INTEGRITY OF THE EXISTING STRUCTURE IS MAINTAINED.
5. ALL SETTING OUT AND DIMENSIONS ARE ALL BASED ON ARCHITECT DRAWINGS, INFORMATION AND DETAILS. IF NOT APPLICABLE, ALL DIMENSIONS ARE TO BE SUBJECT TO CONTRACTOR SURVEY AND CONFIRMATION.

P4	UPDATED TO INCLUDE NEW EXTERNAL FLUE	01-10-26
P3	LOGO UPDATED AND SCALE BAR INCLUDED	19-04-26
P2	EXTRACT FAN EXHAUST INSERTED	25-02-26
P1	ISSUED FOR PLANNING	21-02-26

Revision	Amendment	Date
LOD	LOD	LOD
Drawn by	Reviewed by	Approved by
0198	FEB 26	AS SHOWN @ A1
Project Number	Date created	Scale



Client
LAUREN TURNER

Project
CLAY COFFEE, 21-22 WINDMILL STREET, GRAVESEND, KENT, DA12 1AS

Drawing Title
EXISTING AND PROPOSED REAR ELEVATIONS

PLANNING

Drawing / Document Reference							Status	
0198 - LOD - XX - XX - DR - S - 0003							S2 - P4	
Project Iden	Originator	Zone	Level	Type	Discipline	Number	Suitability	Revision