



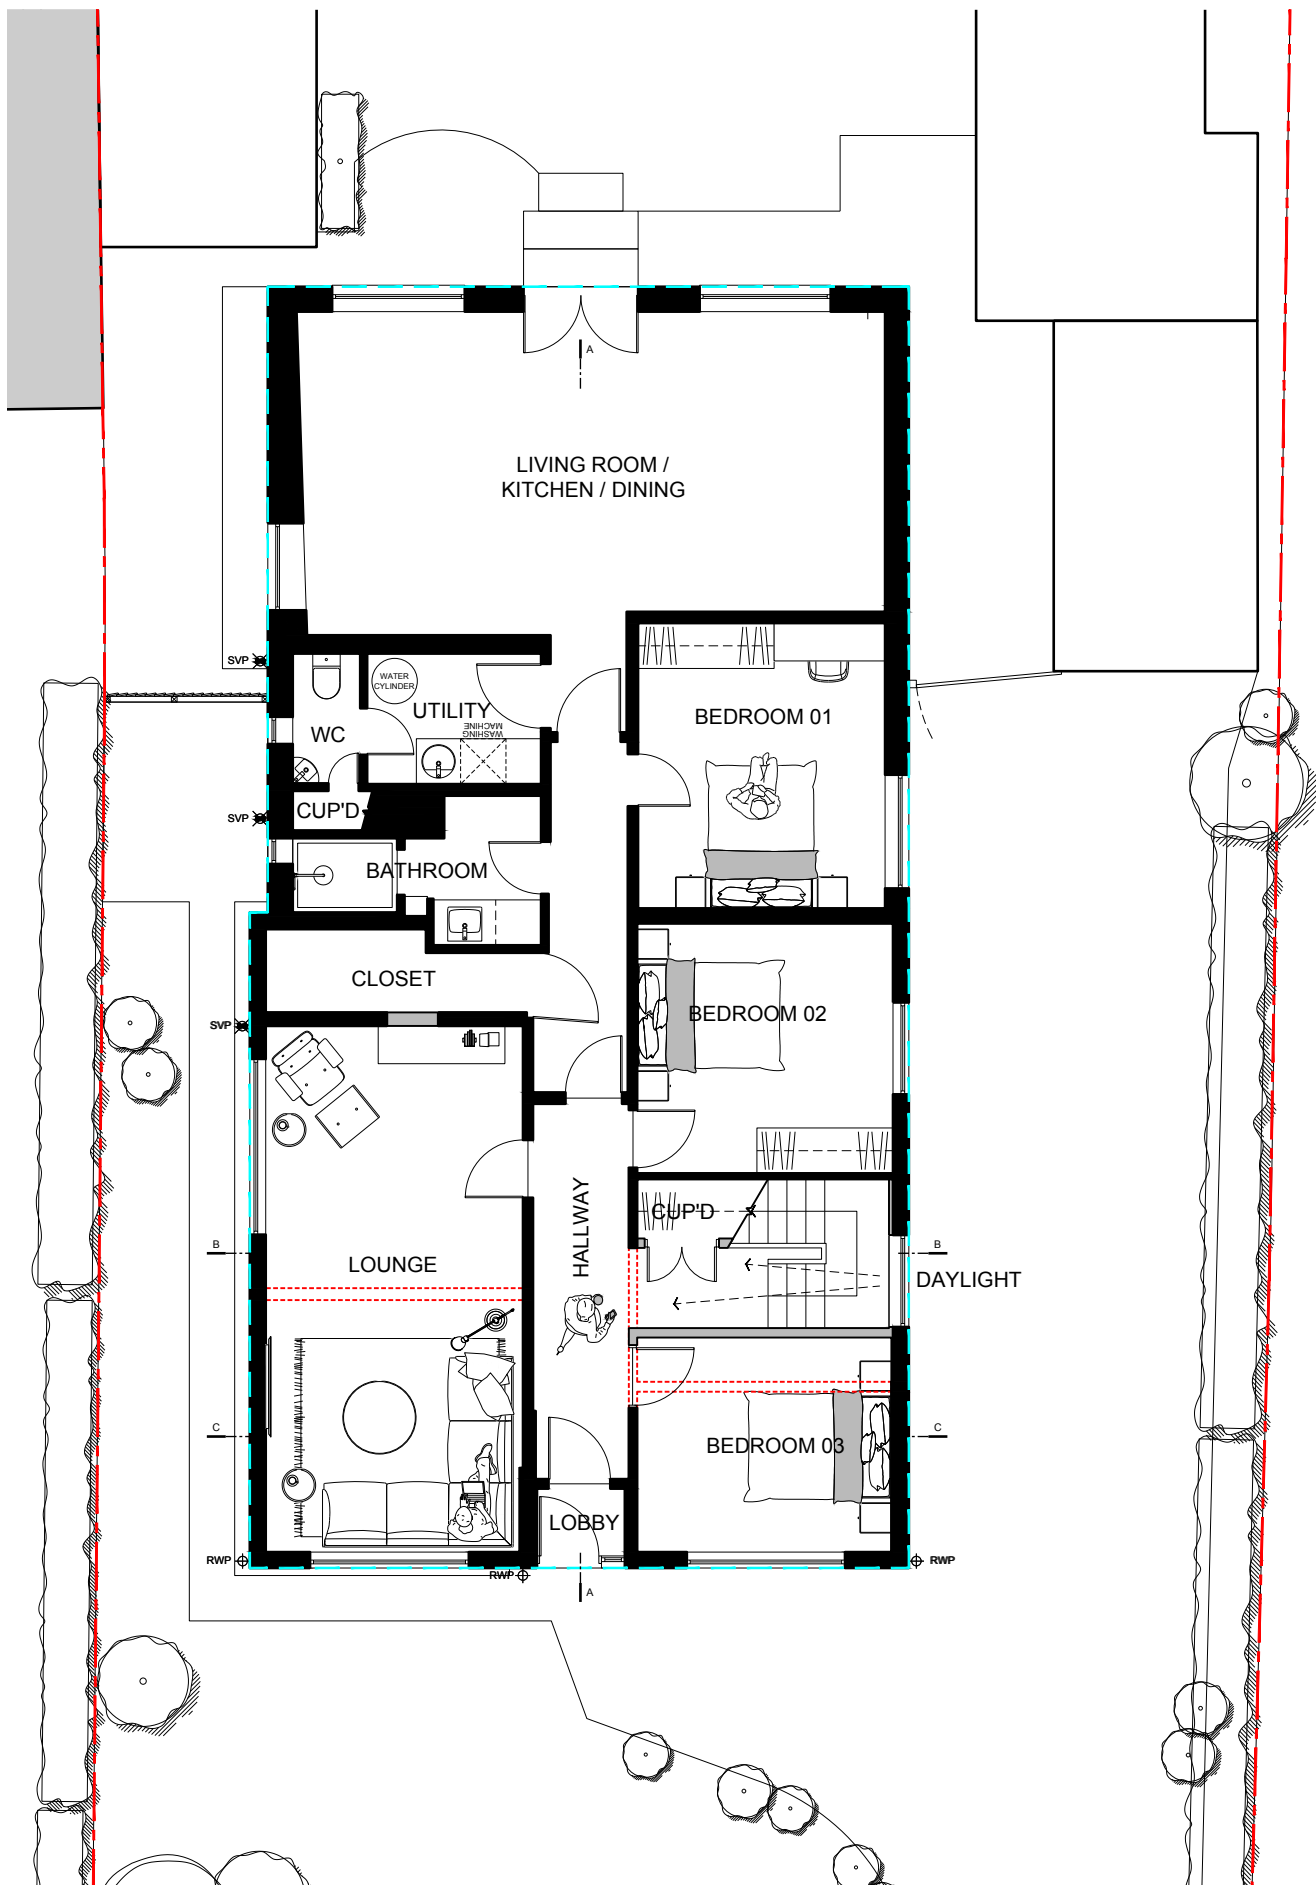

01 | 1:100 | GROUND FLOOR

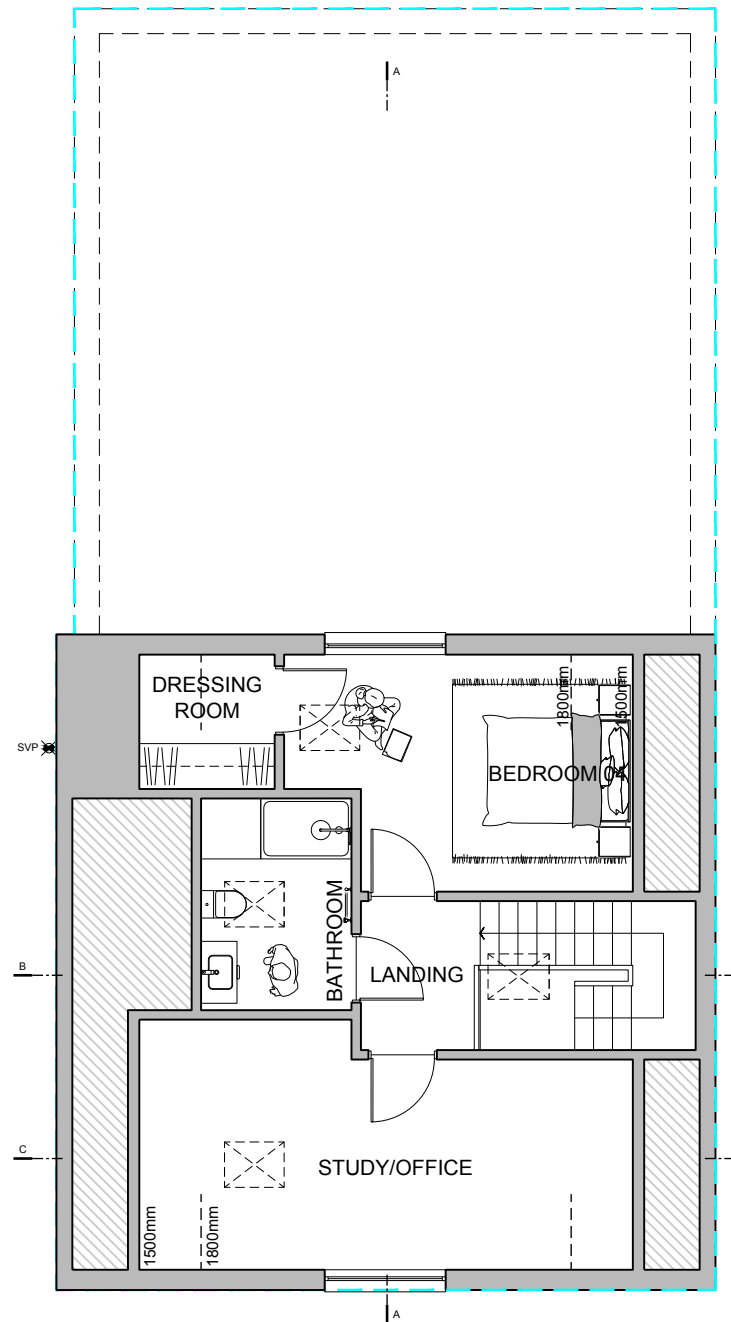

02 | 1:100 | FIRST FLOOR

SCALE 1:100 | 0m

1 2

5

10 | D R A W I N G K E Y

— Past Application 20220061
 — Existing Building Line
 — Application Boundary

BLAYNEY, DAVID ST, MEOPHAM
 GRAVESEND, KENT DA13 0BT
 PROPOSED FLOOR PLANS

S C A L E 1:100 @ A3
 D A T E JANUARY 2023
 P U R P O S E PLANNING
 R E F E R E N C E 2145 P 110 R E V D

D R A W I N G I N F O R M A T I O N
 Drawing copyright of JRD Kent. Do not scale from drawings. Report all discrepancies, errors & omissions. Check dimensions on site before commencing works. Materials, Components & Workmanship to comply with British & European Standards.

JRD Kent Ltd | info@jrdkent.com | www.jrdkent.com

D R A W I N G R E V I S I O N S
A 28.04.22 Drawing amendments following planning withdraw: Roof height reduced
B 03.01.23 - Re-Design including:
 - Roof re-design
 - Lowering of eaves height
 - Cladding change
 - Removal of Juliet balcony

C 09.01.23 - Layout Amended
D 10.03.23 - First Floor Front & Rear windows adjusted following comments from the planning officer.

J R D