




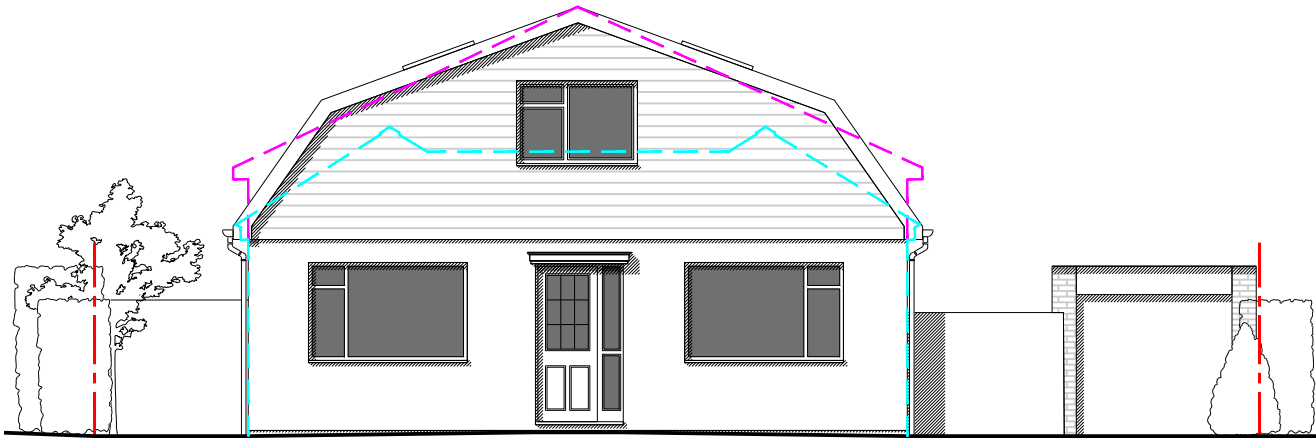


01 | 1:100 | FRONT ELEVATION

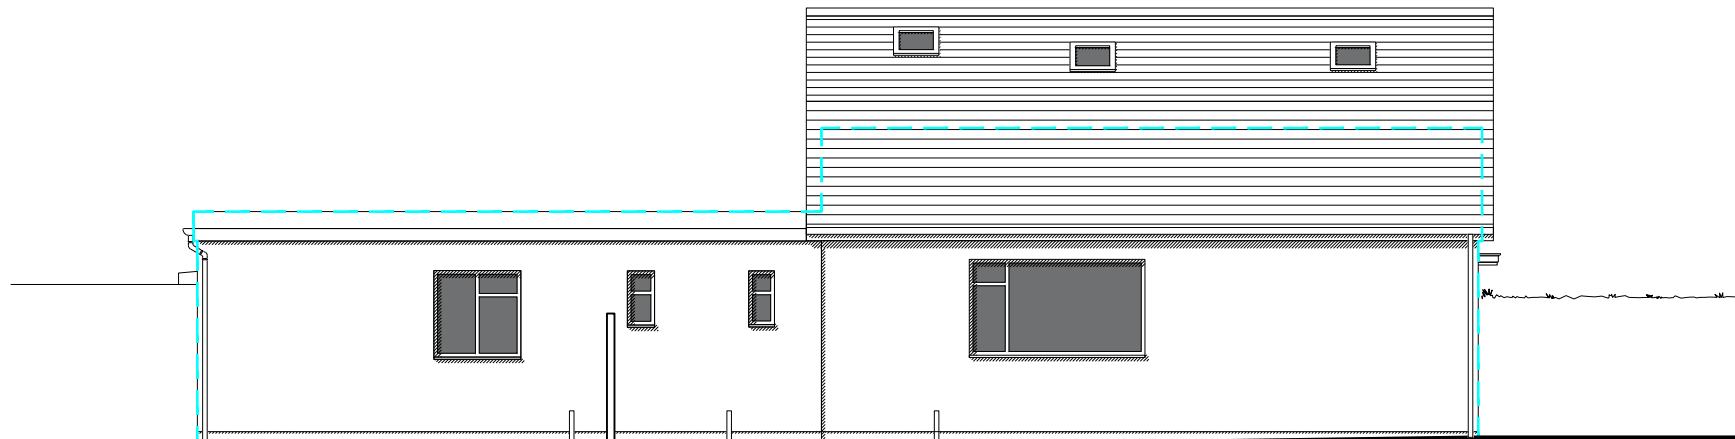

02 | 1:100 | SIDE (NORTH) ELEVATION

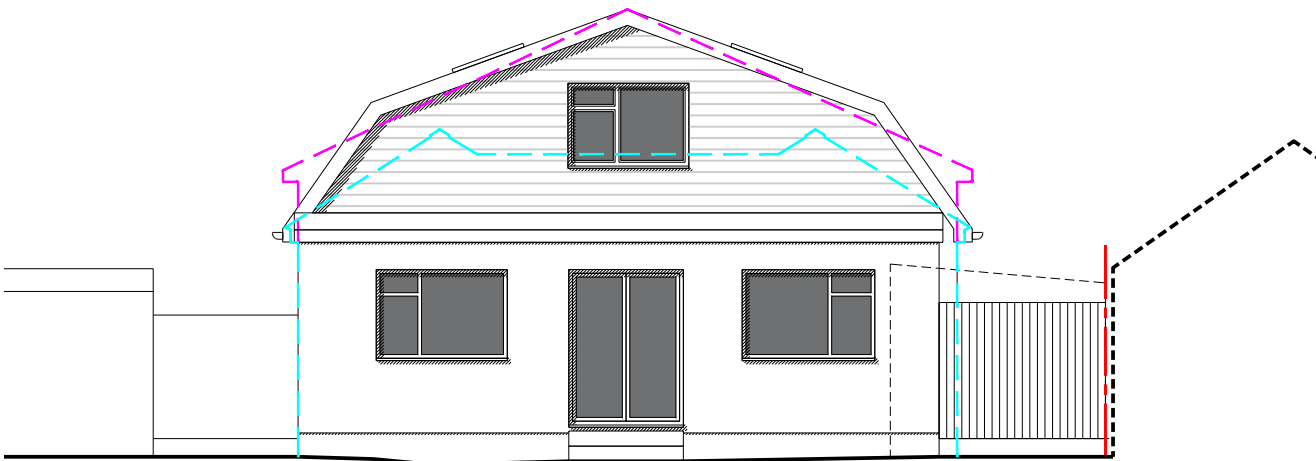

03 | 1:100 | REAR ELEVATION

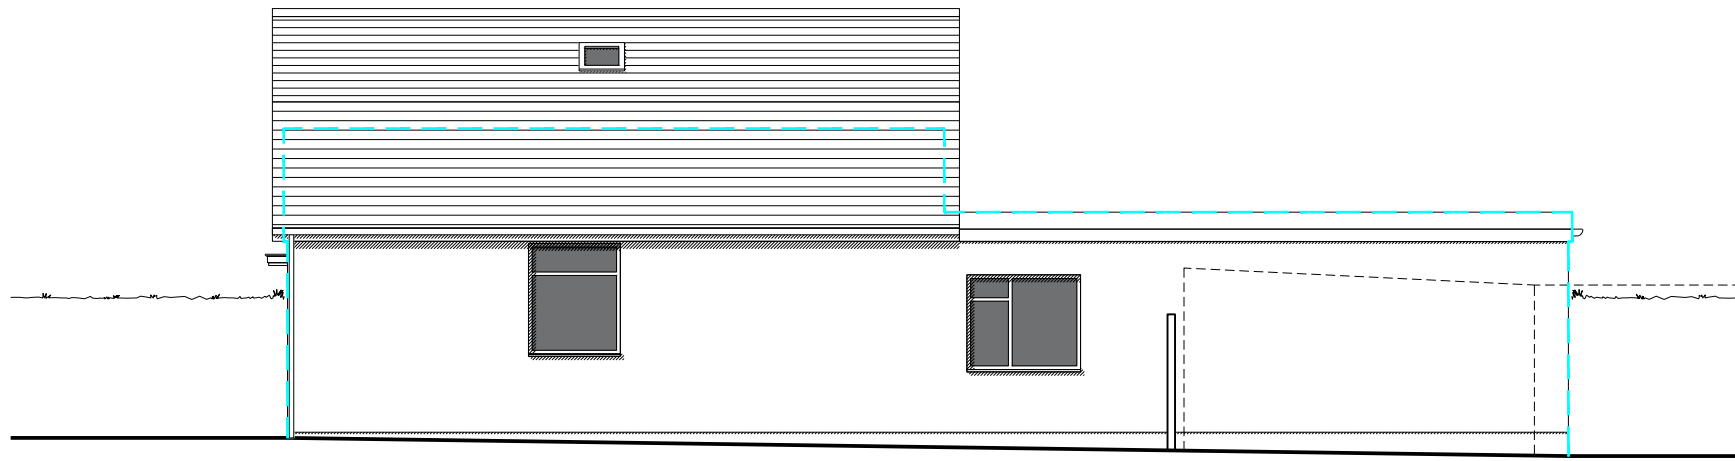

04 | 1:100 | SIDE (SOUTH) ELEVATION

SCALE 1:100 10m

1 2

5


10

— Past Application 20220061
 - - Existing Building Line
 — Application Boundary

D R A W I N G K E Y

BLAYNEY, DAVID ST, MEOPHAM
 GRAVESEND, KENT DA13 0BT
 PROPOSED ELEVATIONS

S C A L E 1:100 @ A3
D A T E JANUARY 2023
P U R P O S E PLANNING
R E F E R E N C E 2145 P 120 REV E

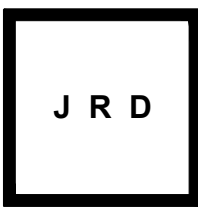

D R A W I N G I N F O R M A T I O N
 Drawing copyright of JRD Kent. Do not scale from drawings. Report all discrepancies, errors & omissions. Check dimensions on site before commencing works. Materials, Components & Workmanship to comply with British & European Standards.

JRD Kent Ltd | info@jrdkent.com | www.jrdkent.com

D R A W I N G R E V I S I O N S
A 19.01.22 - Solar panels added to drawing
B 28.04.22 Drawing amendments following planning withdraw: Roof height reduced and Juliet balcony replaced with a window

C 03.01.23 - Re-Design including:
 - Roof re-design
 - Lowering of eaves height
 - Cladding change
 - Removal of Juliet balcony
D 09.01.23 - Rooflights Moved

E 10.03.23 - Front & Rear first floor windows lowered as per the planning officers recommendation