






Eastern Elevation
Scale 1:100

 


Northern Elevation

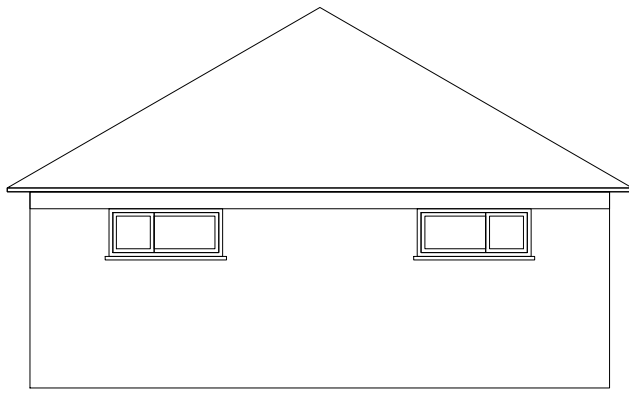


Western Elevation

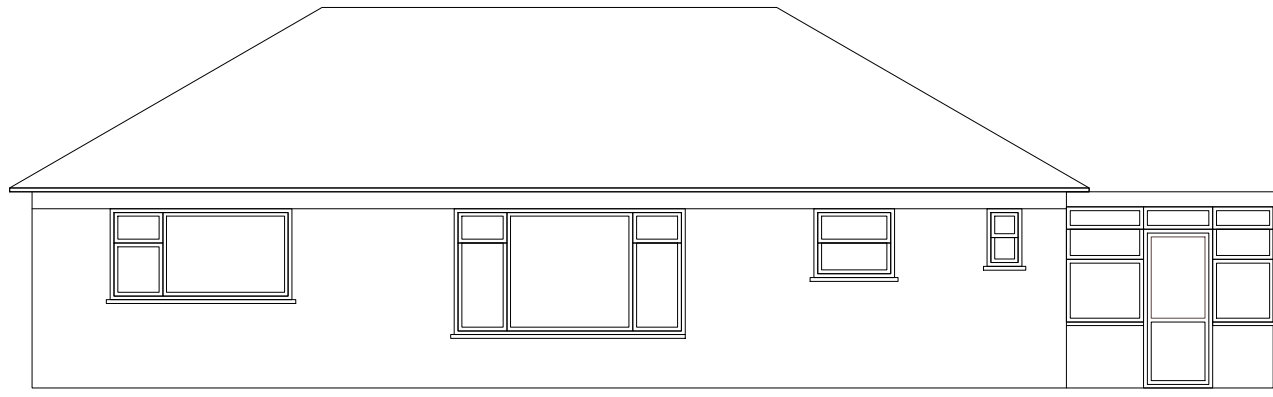


Southern Elevation

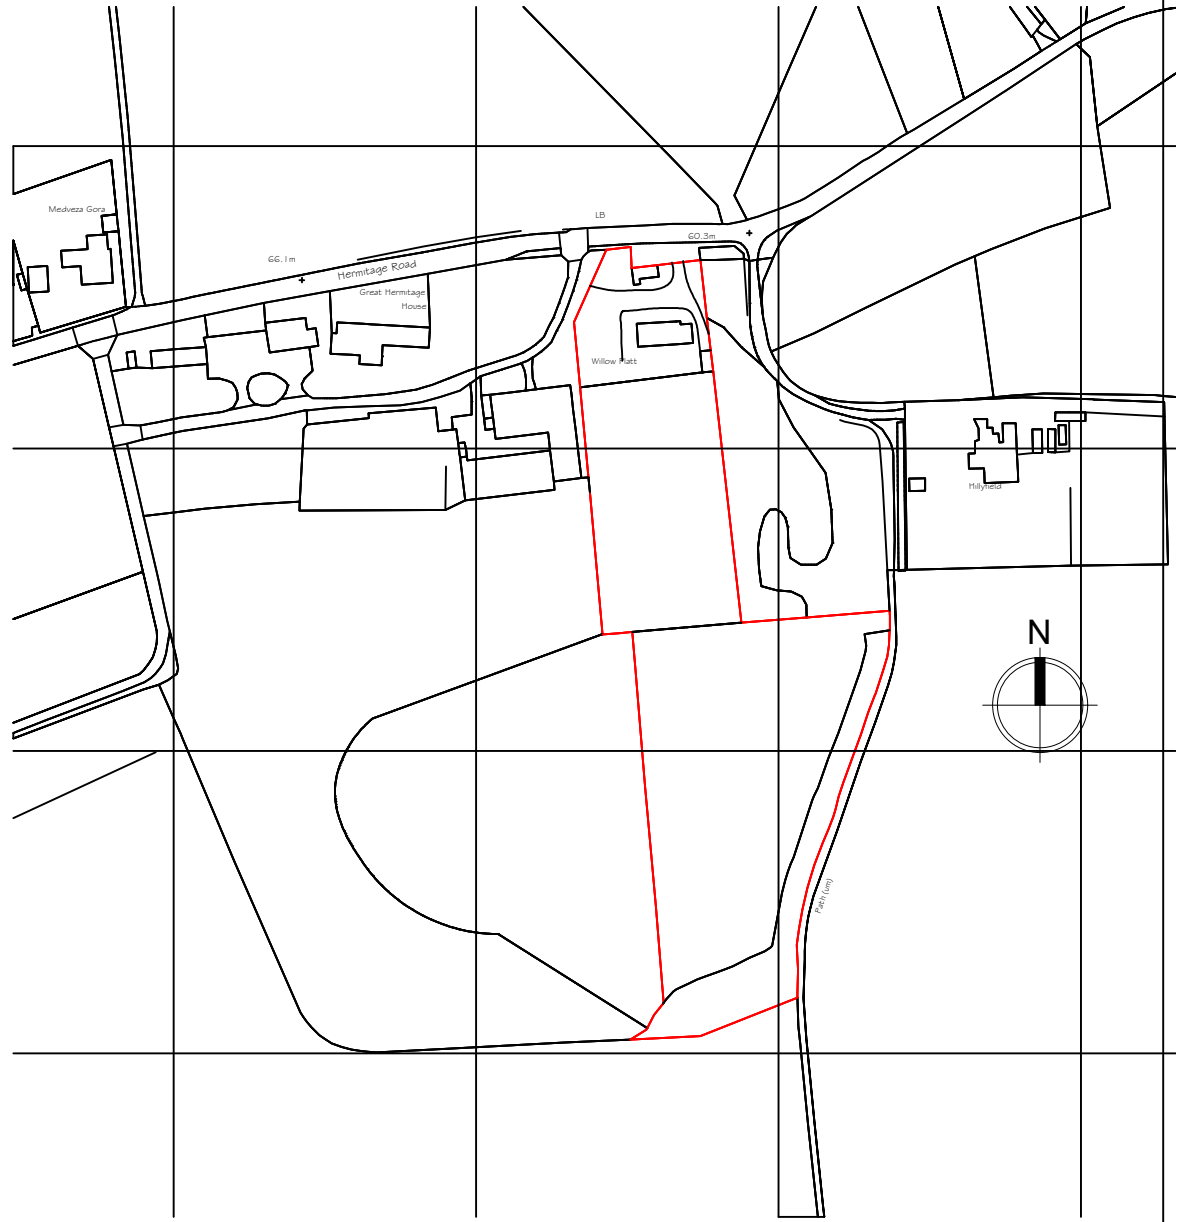


Location Plan
Scale 1:2500

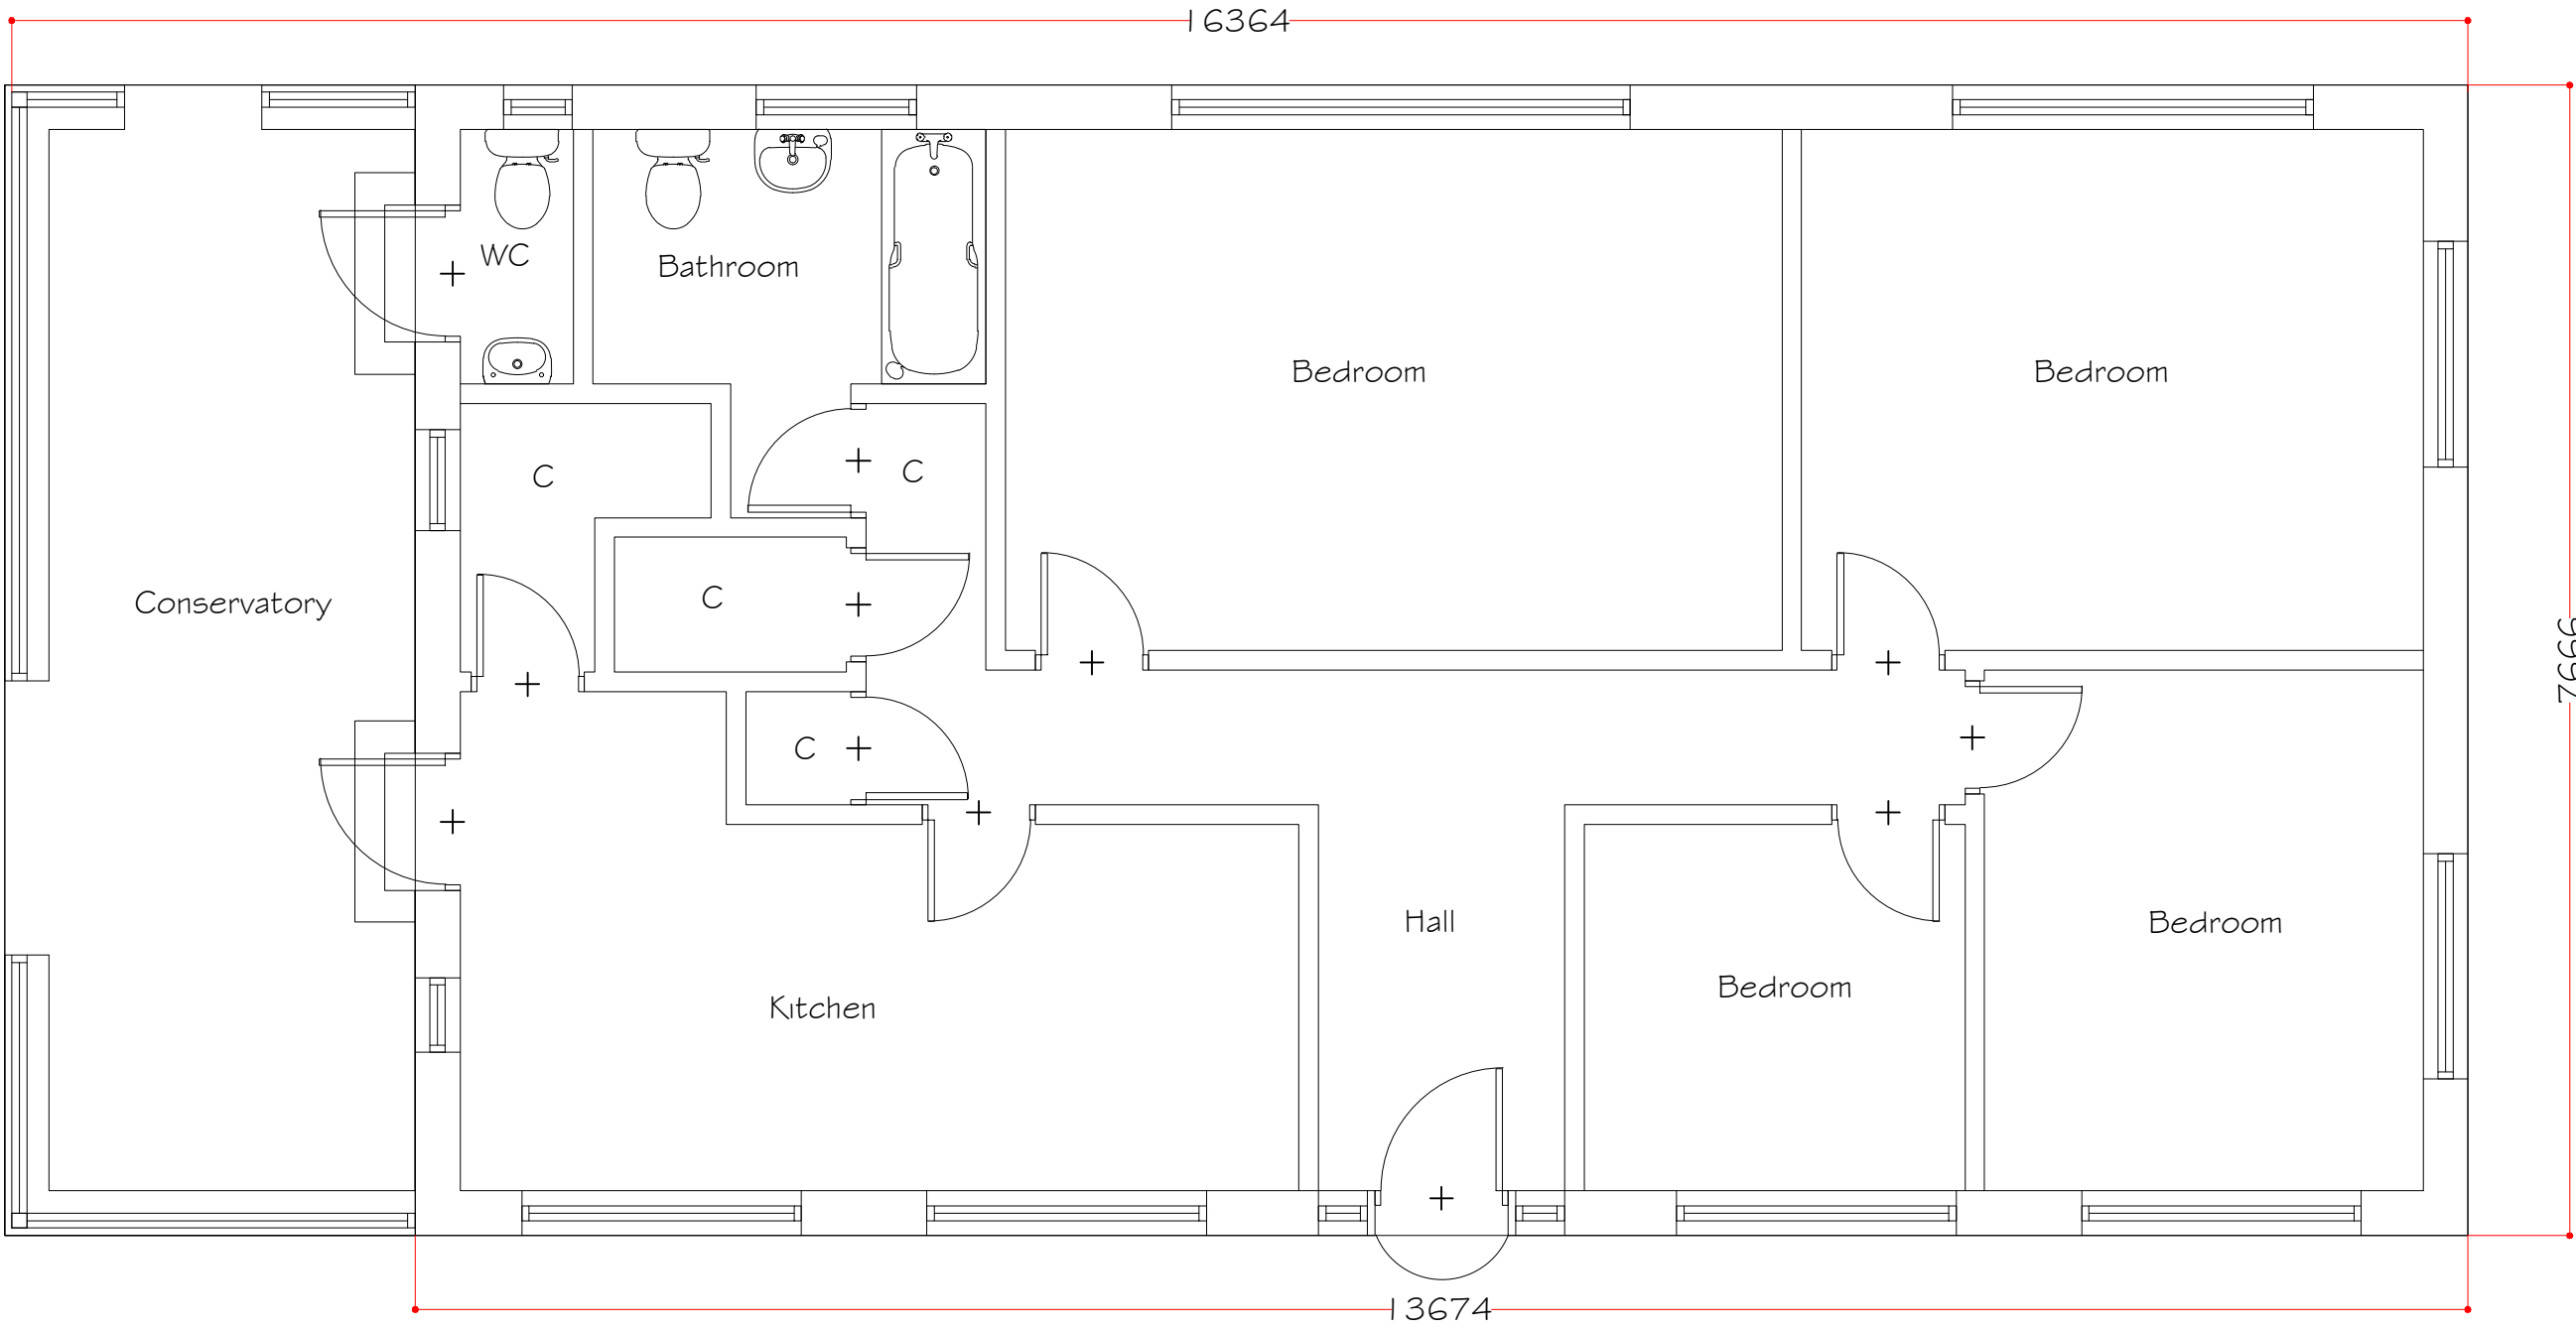

Ground Floor Plan
Scale 1:50

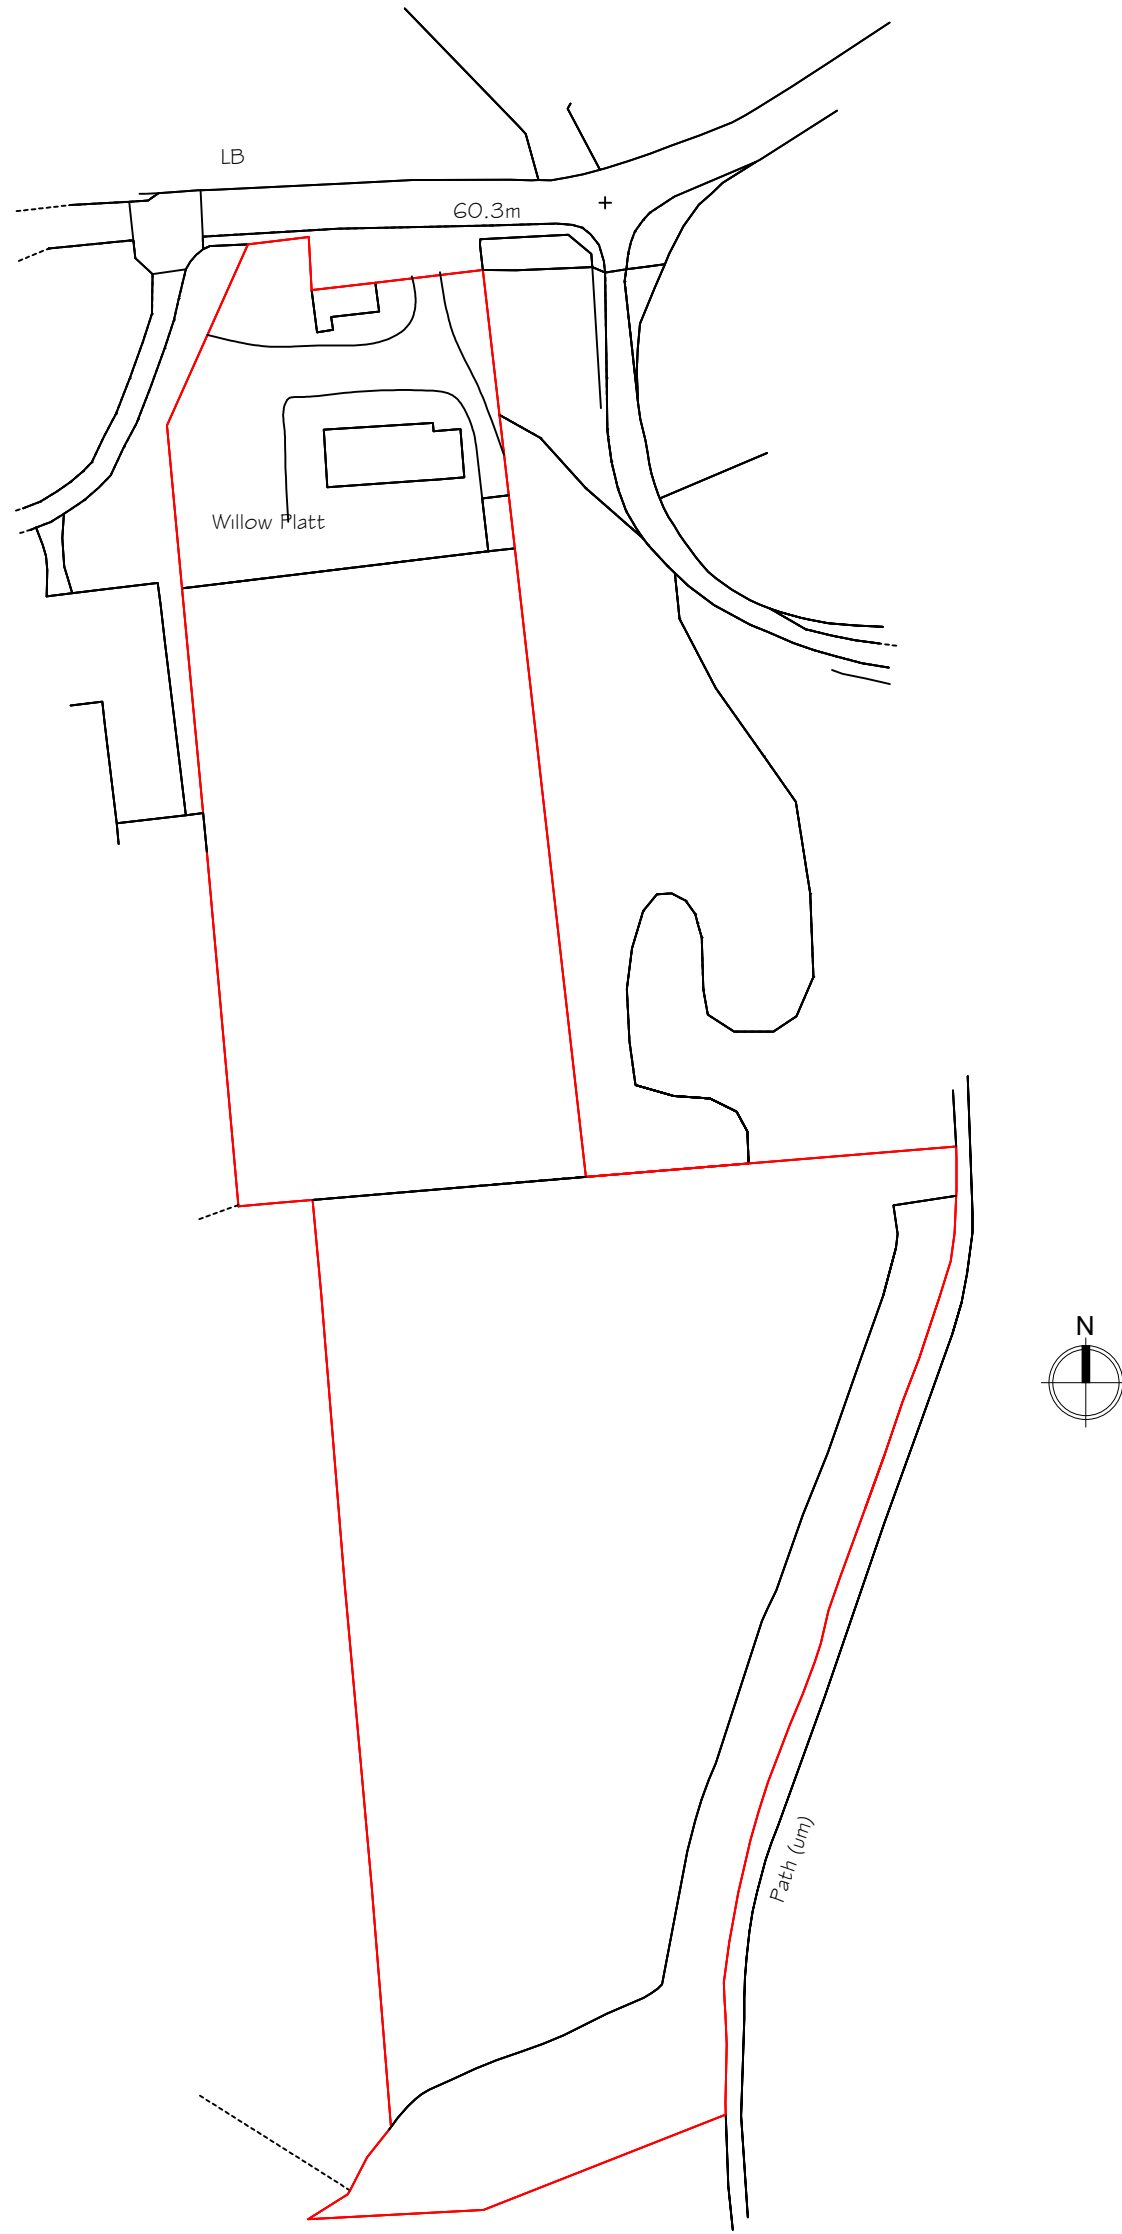

Block Plan
Scale 1:1000

 

Rev A- Scale amended.		15 May 2025	
Copyright			
Synergy Planning & Property Consultants Ltd The Office The Larches Rochester Kent ME3 7NQW			
Client			
Mr & Mrs Gill			
Address			
Willow Pitt Hermitage Road			
Drawing title			
Existing plans & elevations			
Scale			
1:50/1:100/1:2500/1:1000			
Date		Drawn by	
October 2024			
Drawing No			A
24/453/01			