




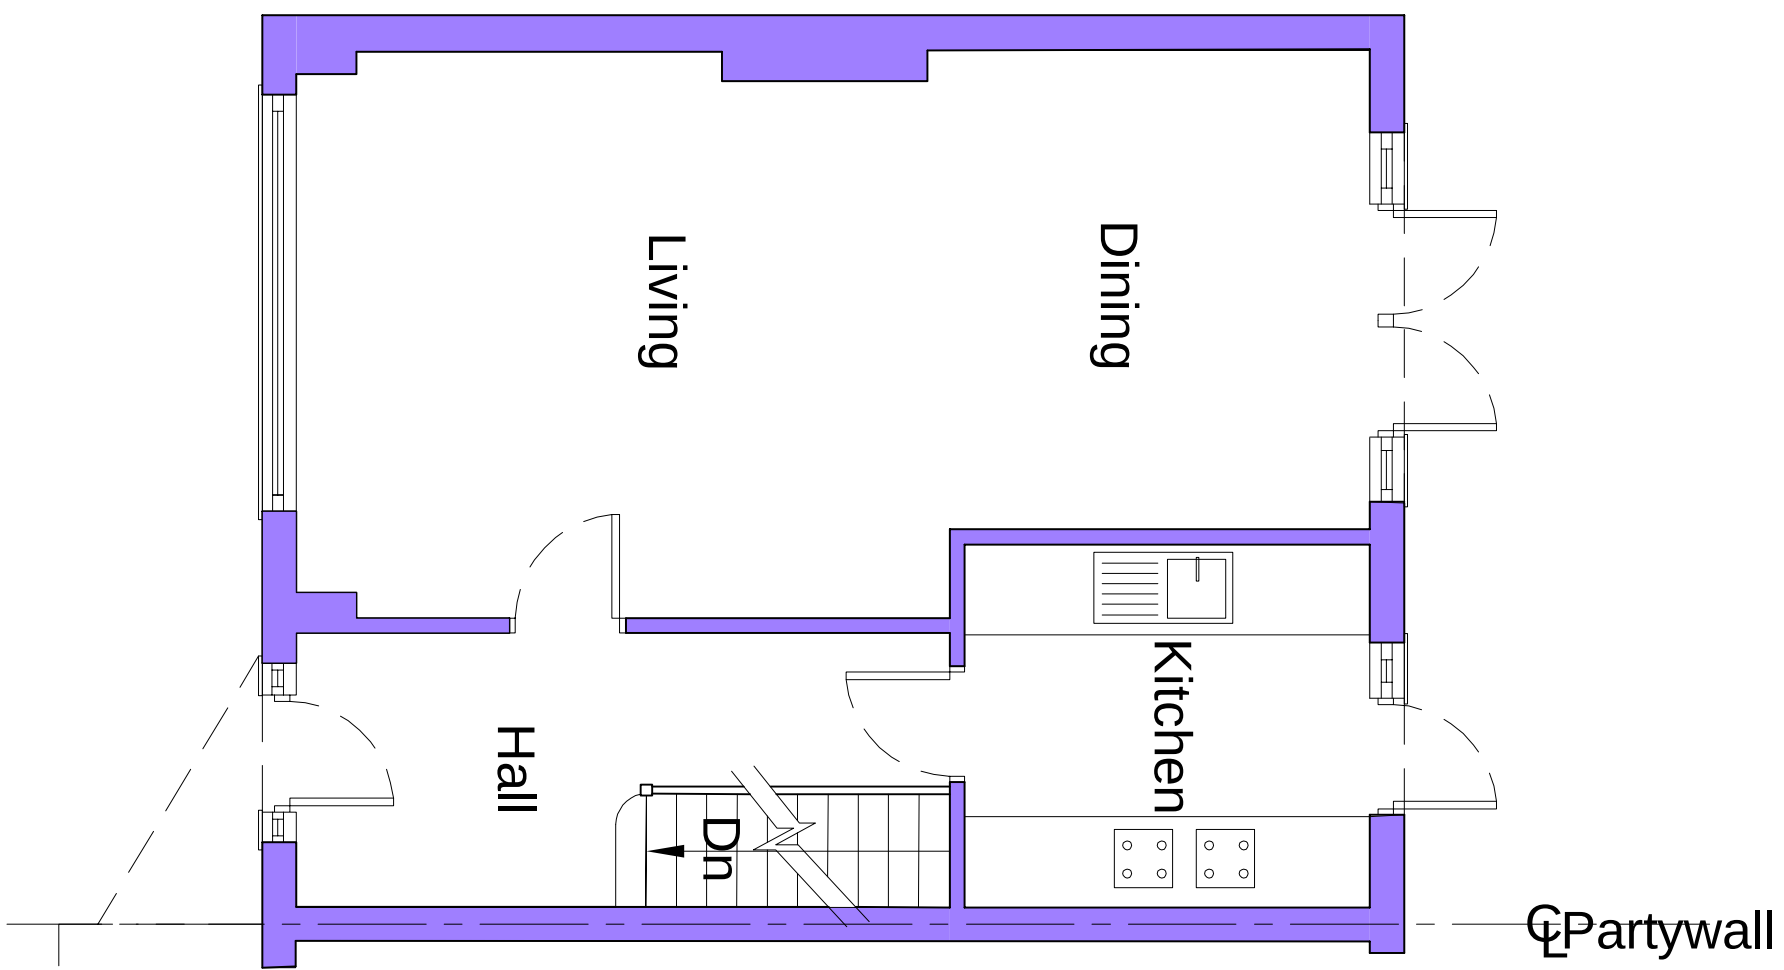


Existing Ground Floor Plan

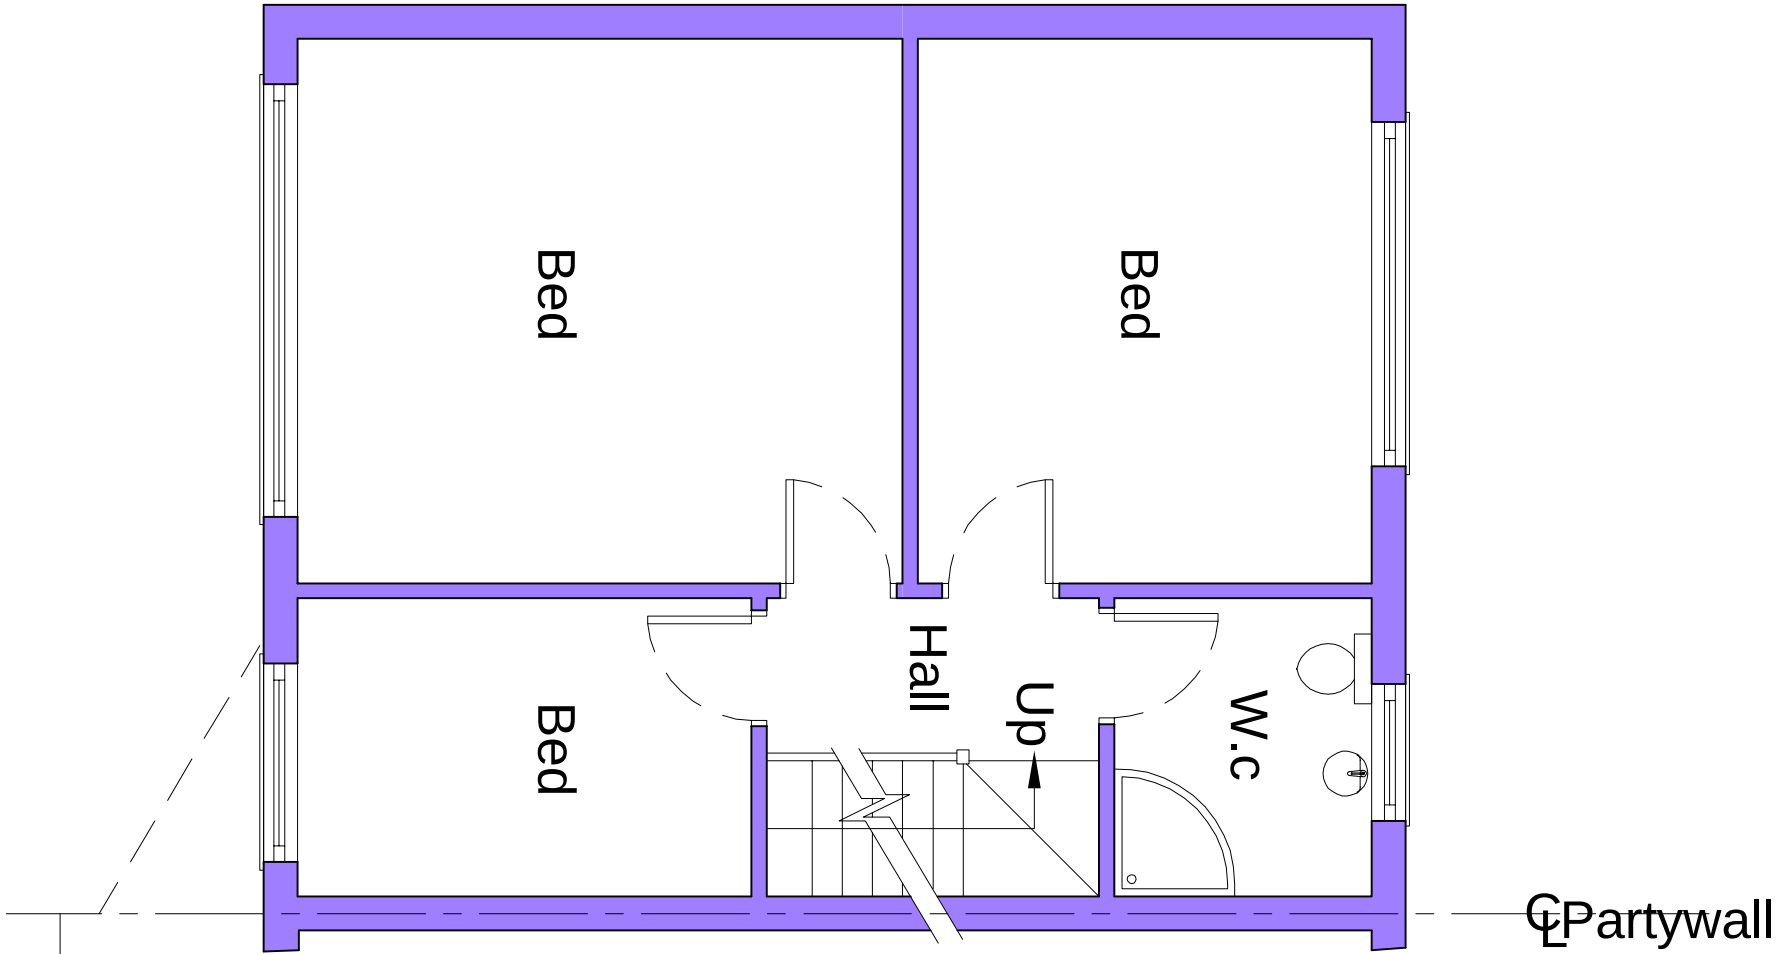


Existing First Floor Plan

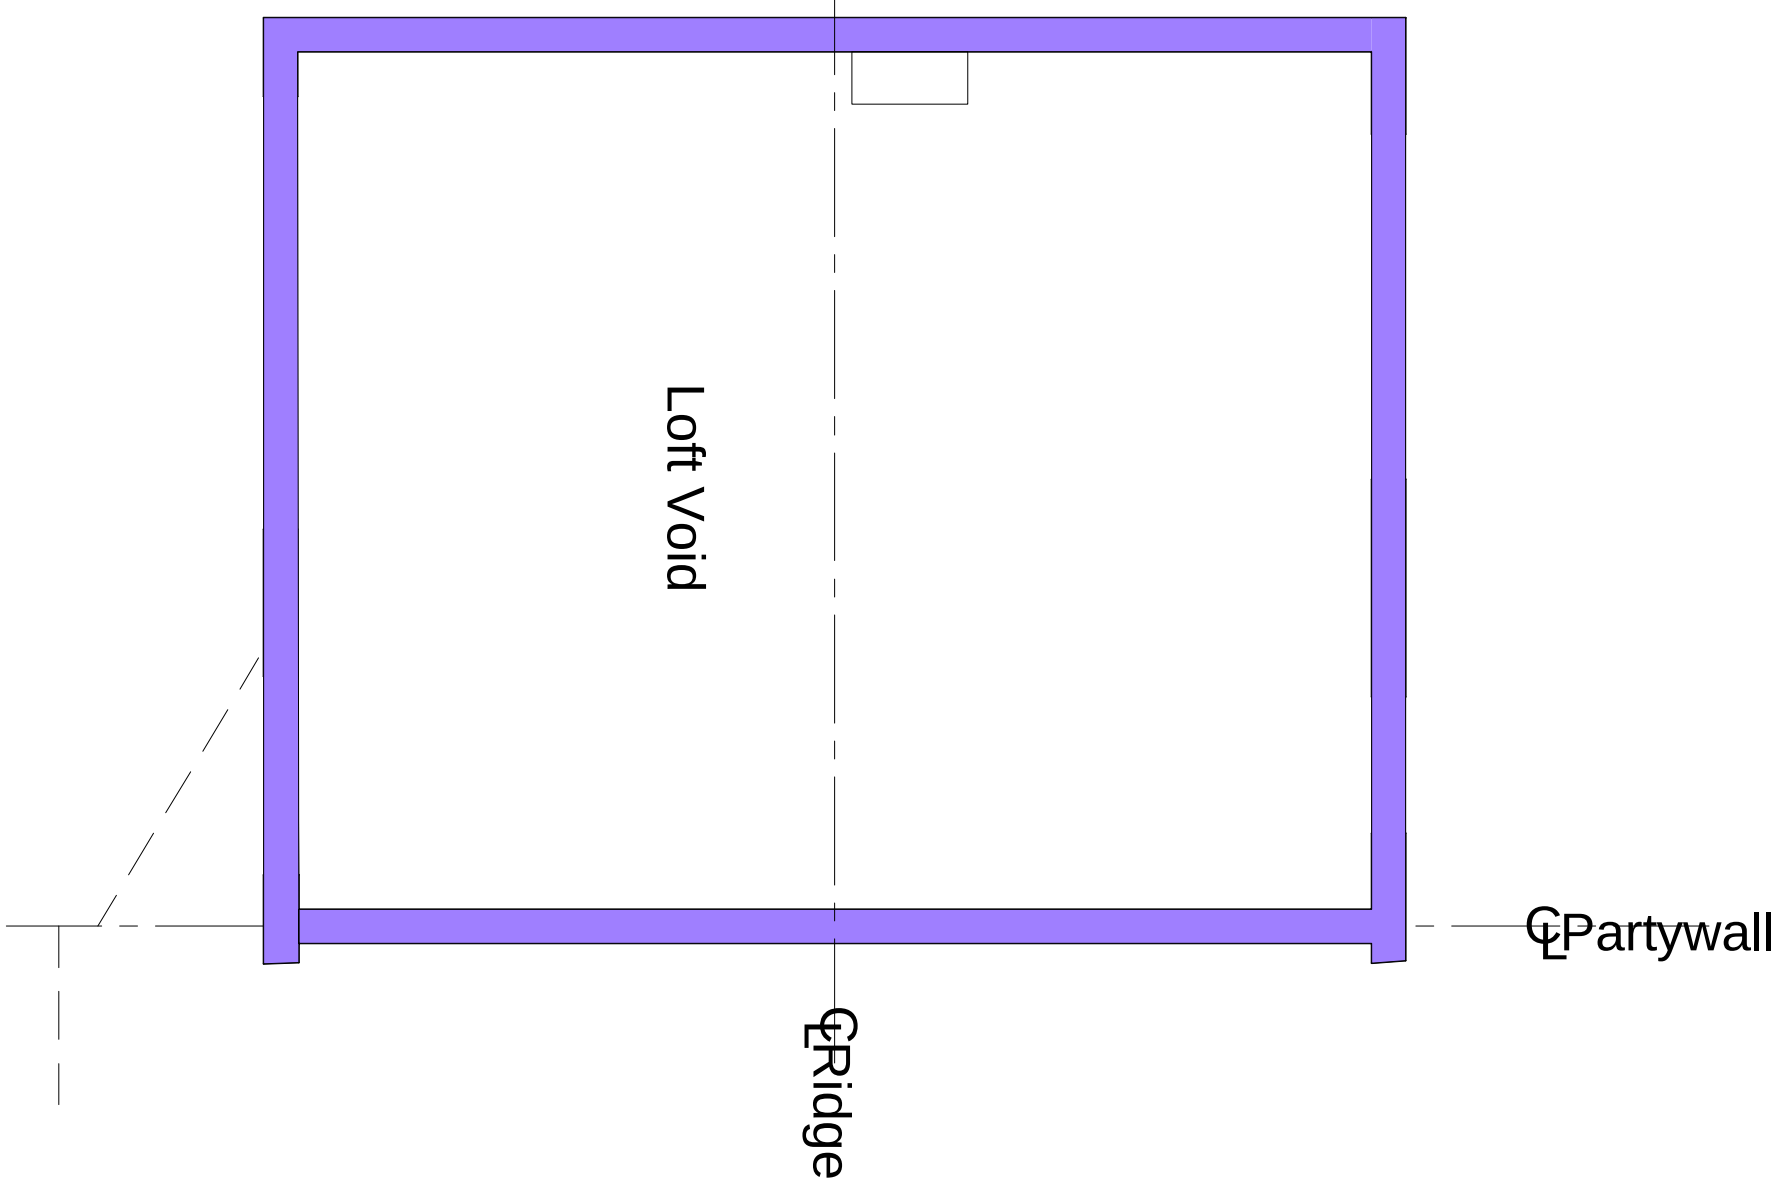


Existing Loft Plan

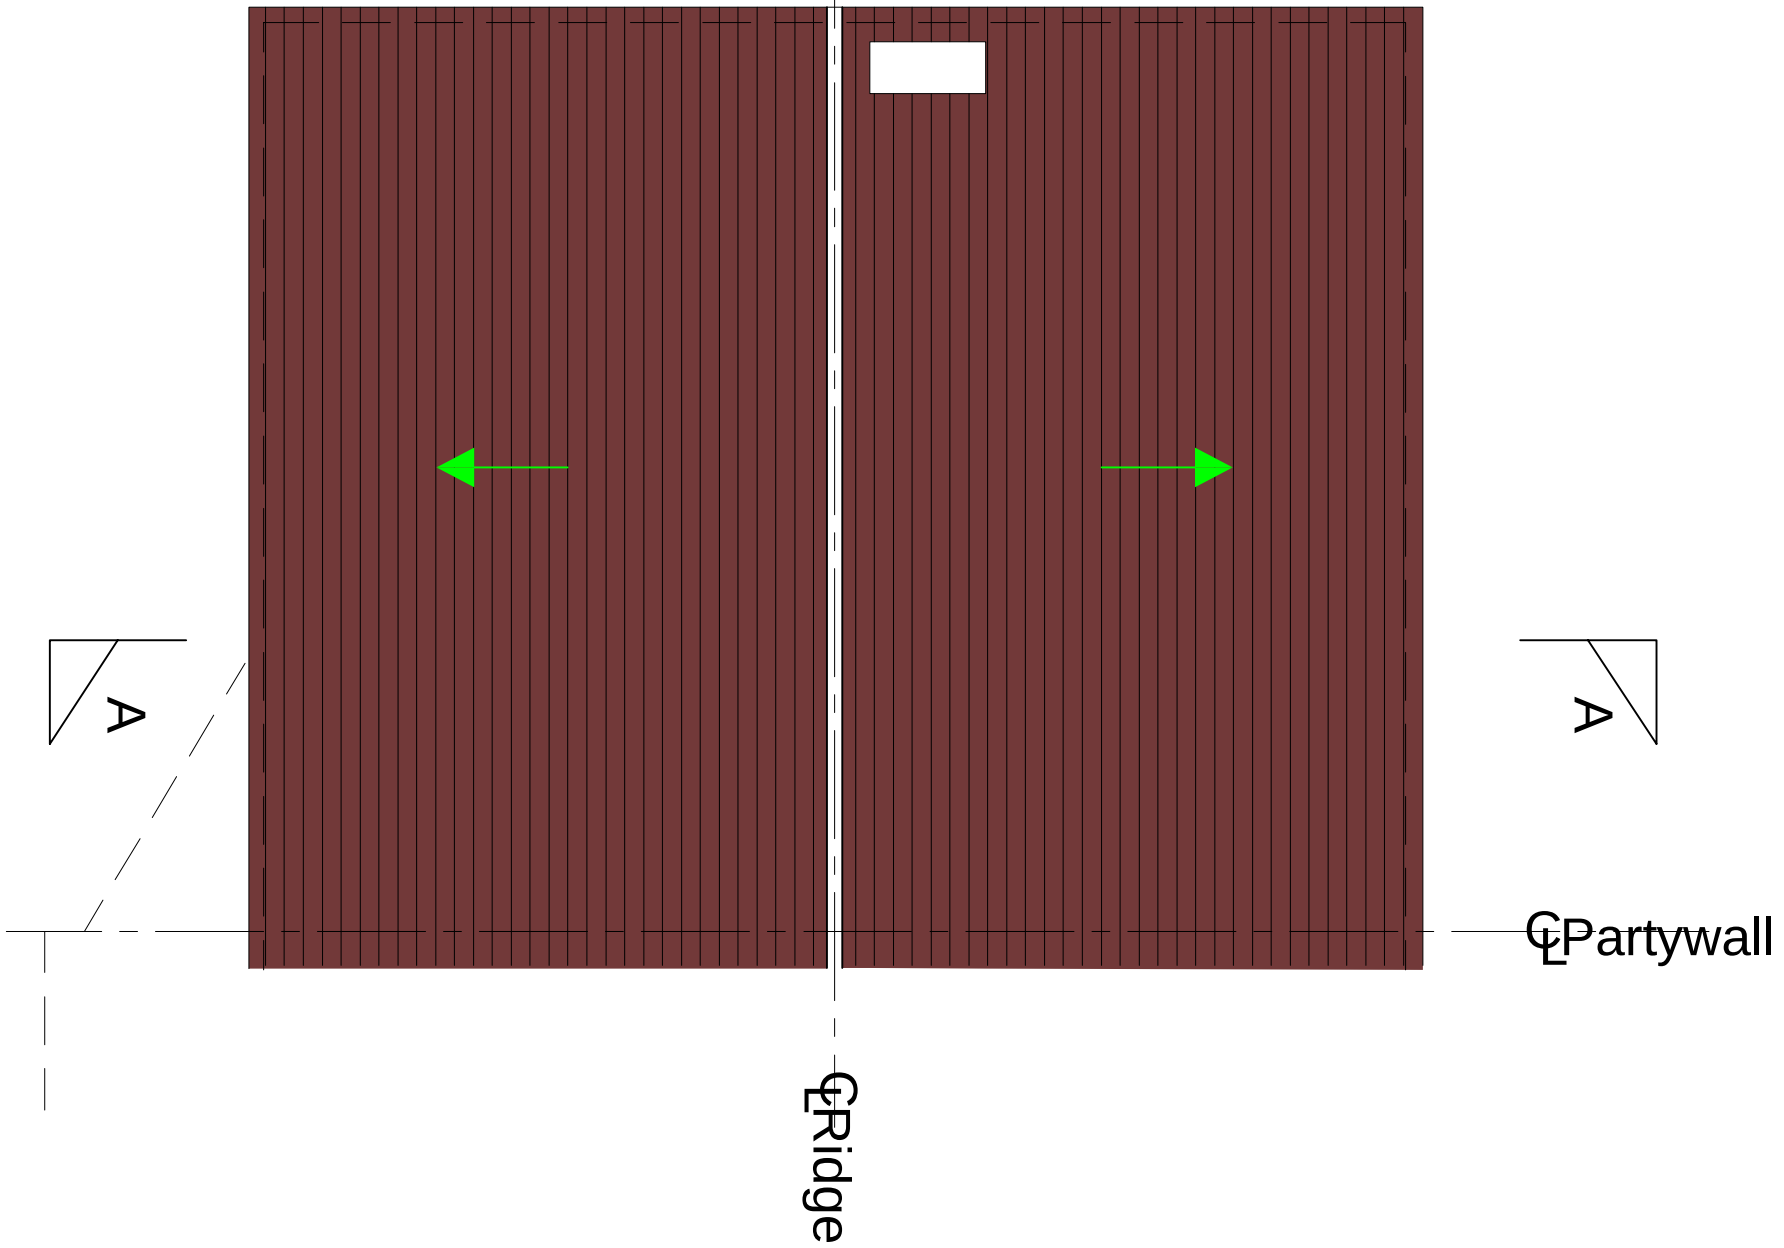


Existing Roof Plan

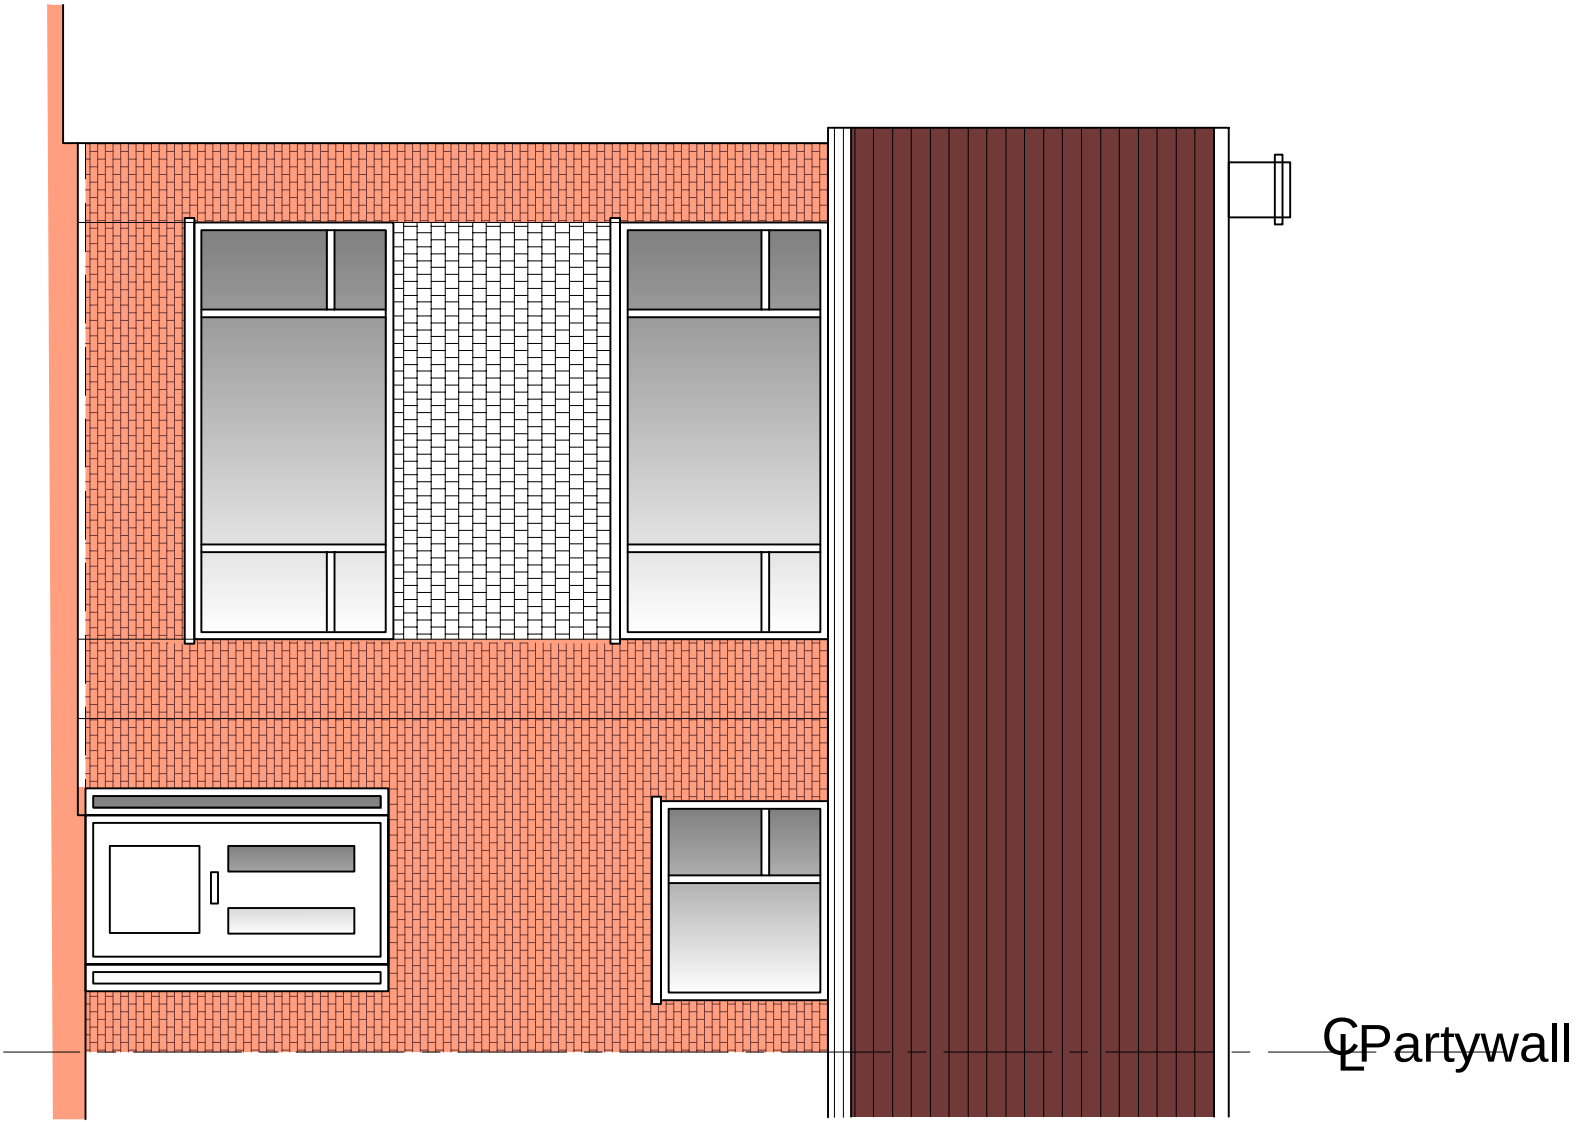


Existing Front Elevation

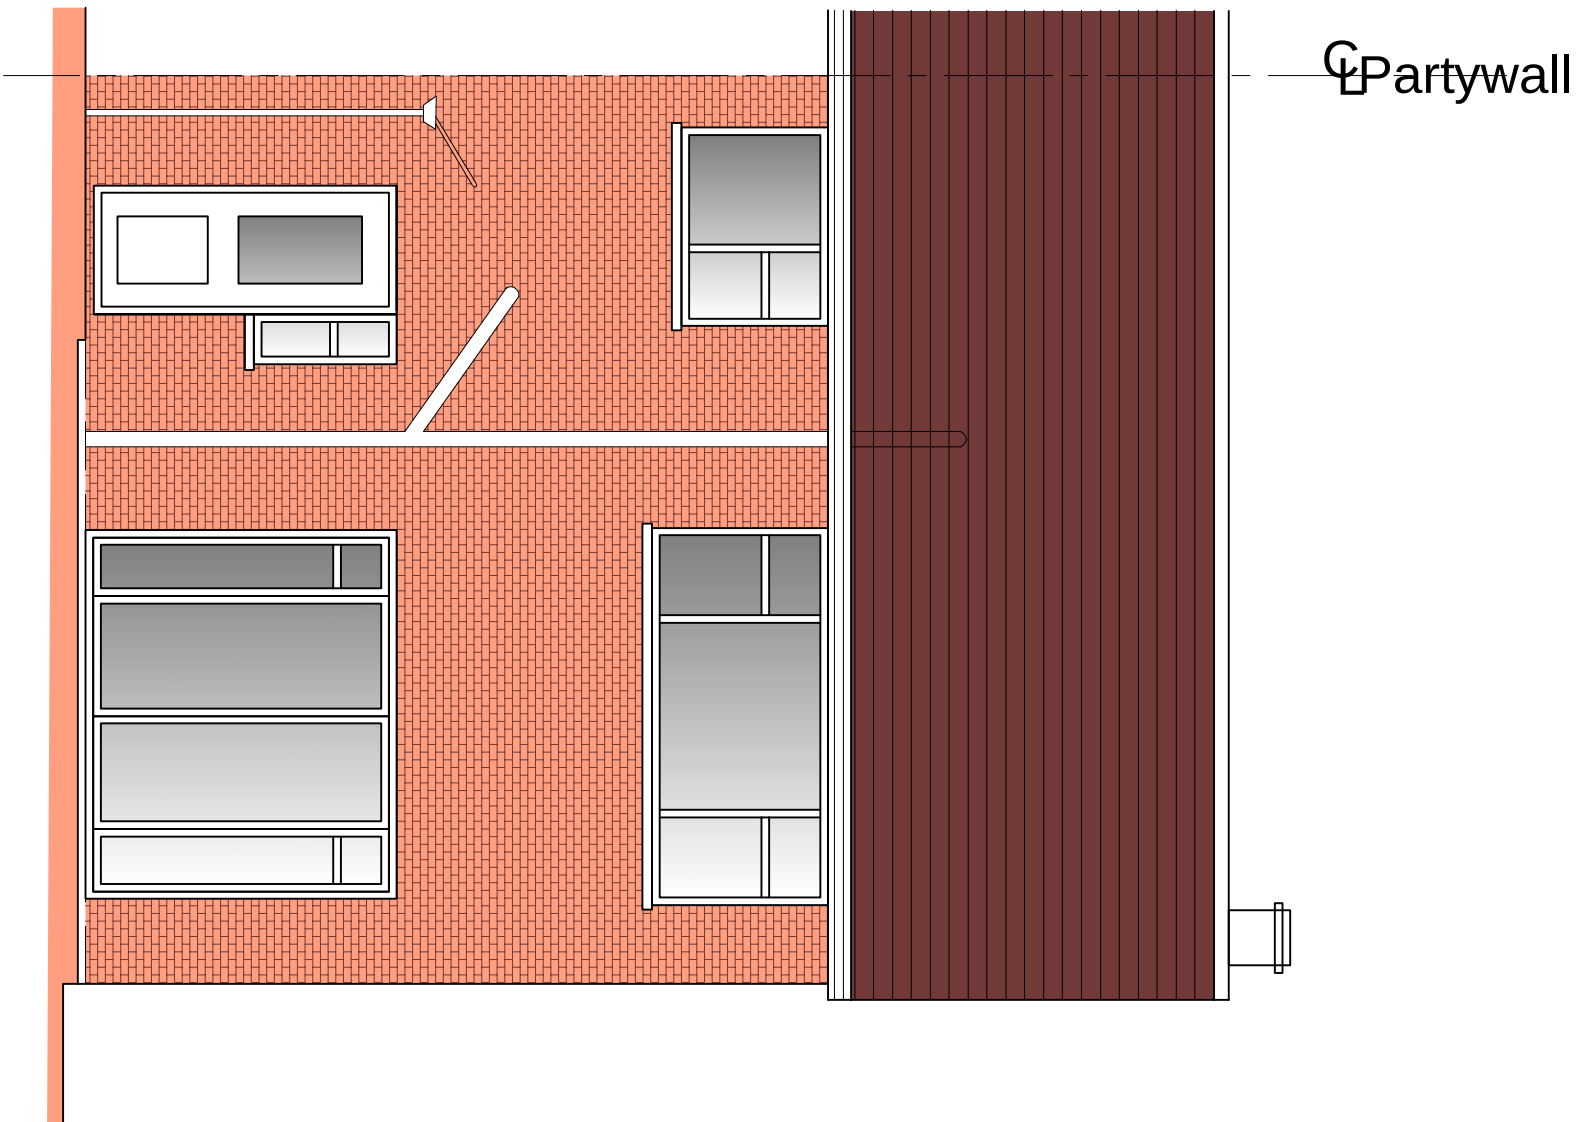



Existing Rear Elevation

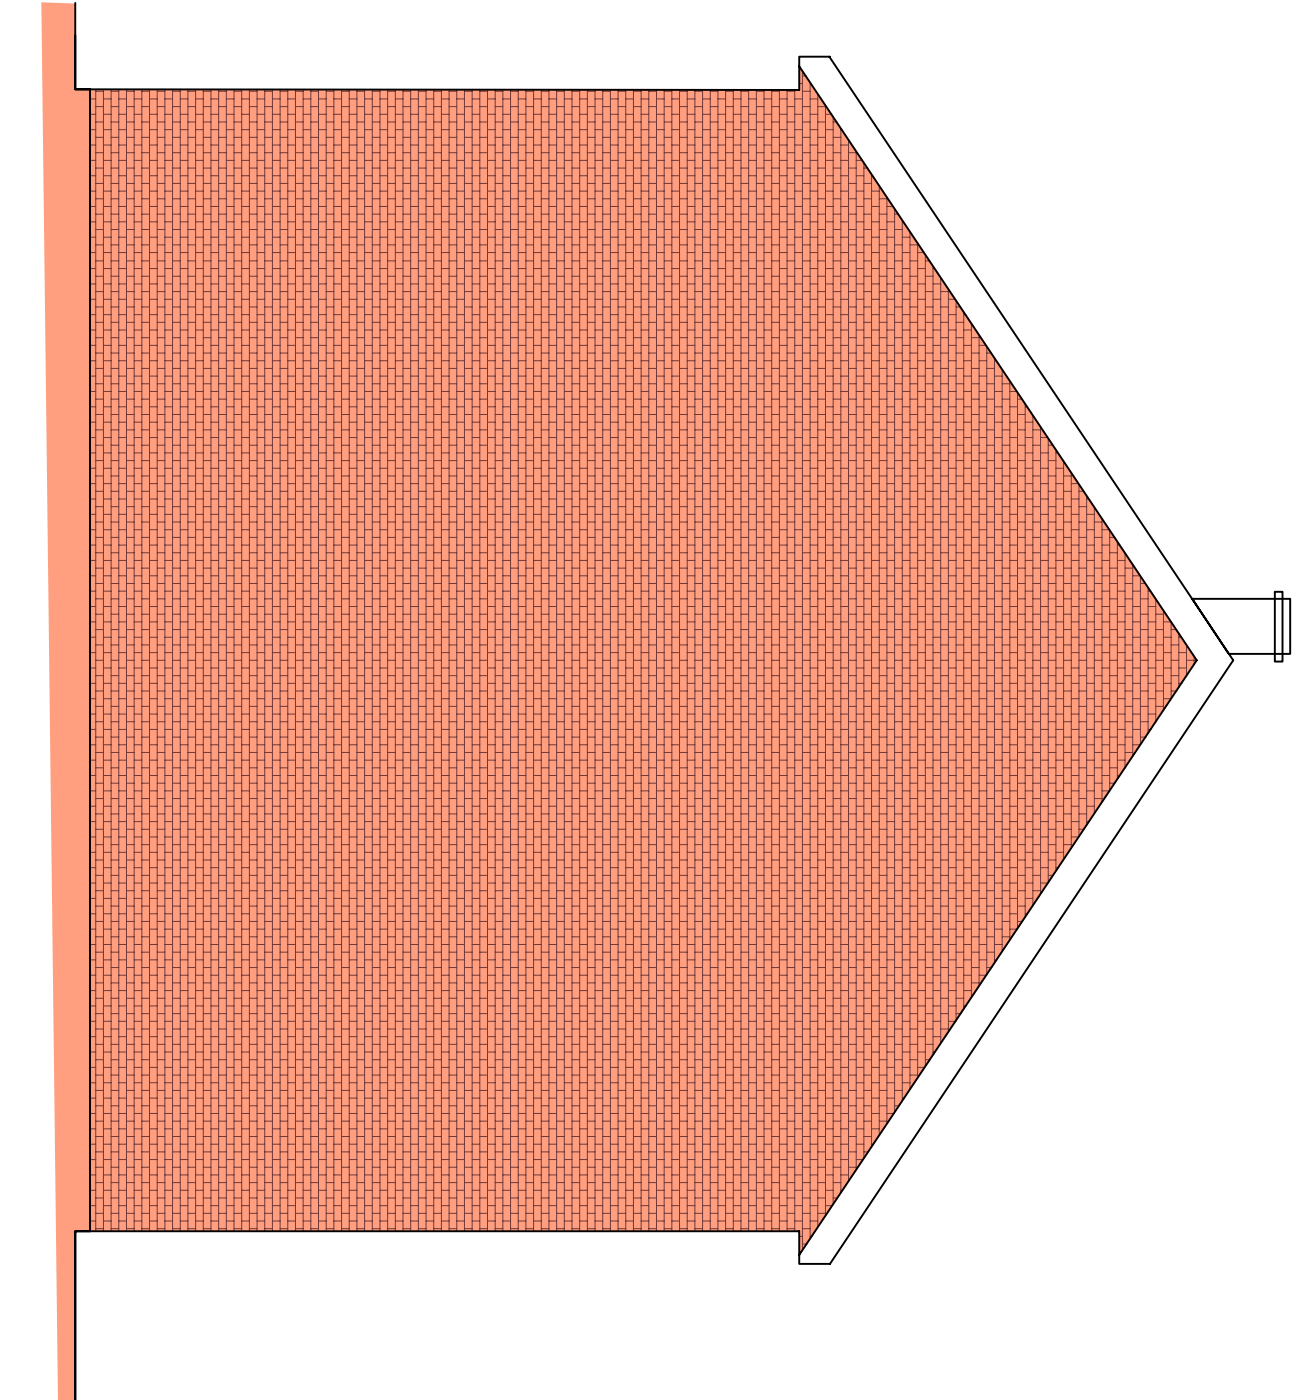

Existing Side Elevation

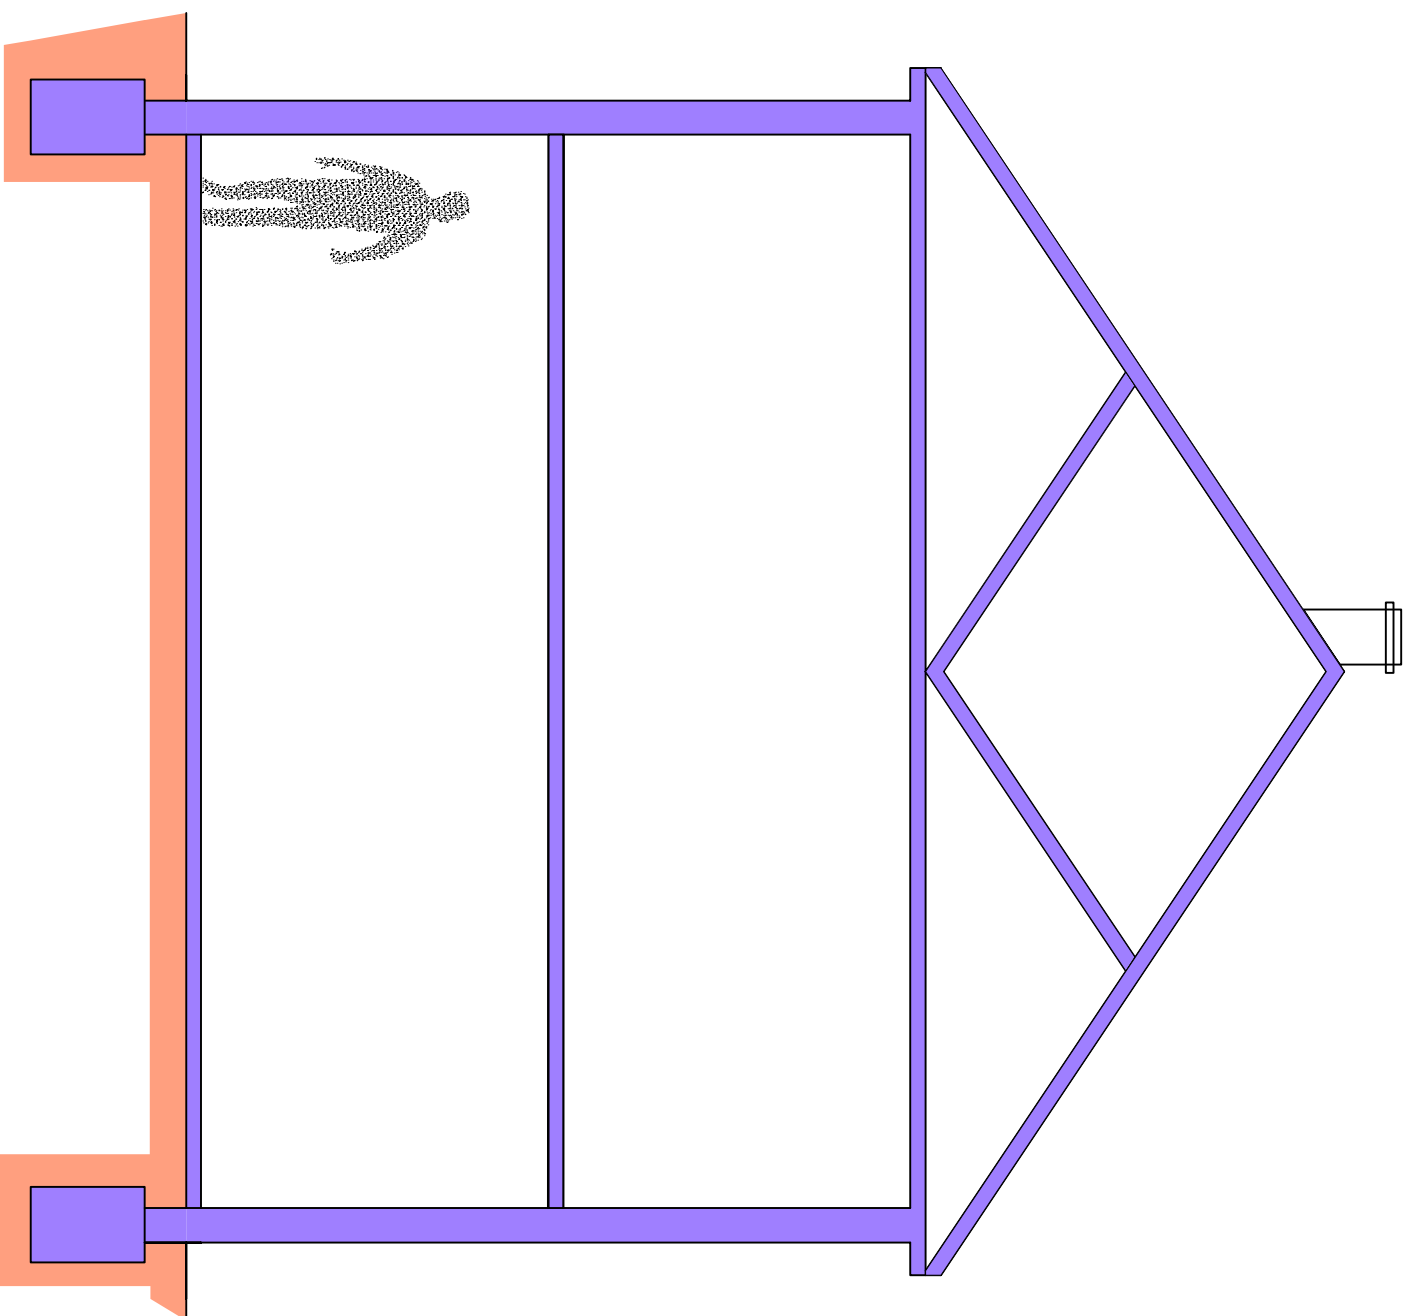

Existing Section A-A

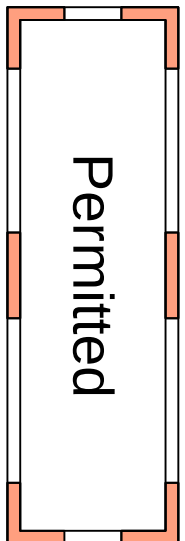 

Job Title
27 Vigilant Way Gravesend
Kent DA12 4PW

Drawing Title
Existing Plans

Scale	1:50 @ A1	Date	MAY 25
Job No.	515-1000-785	Dwg No.	S03
		Rev	P1