


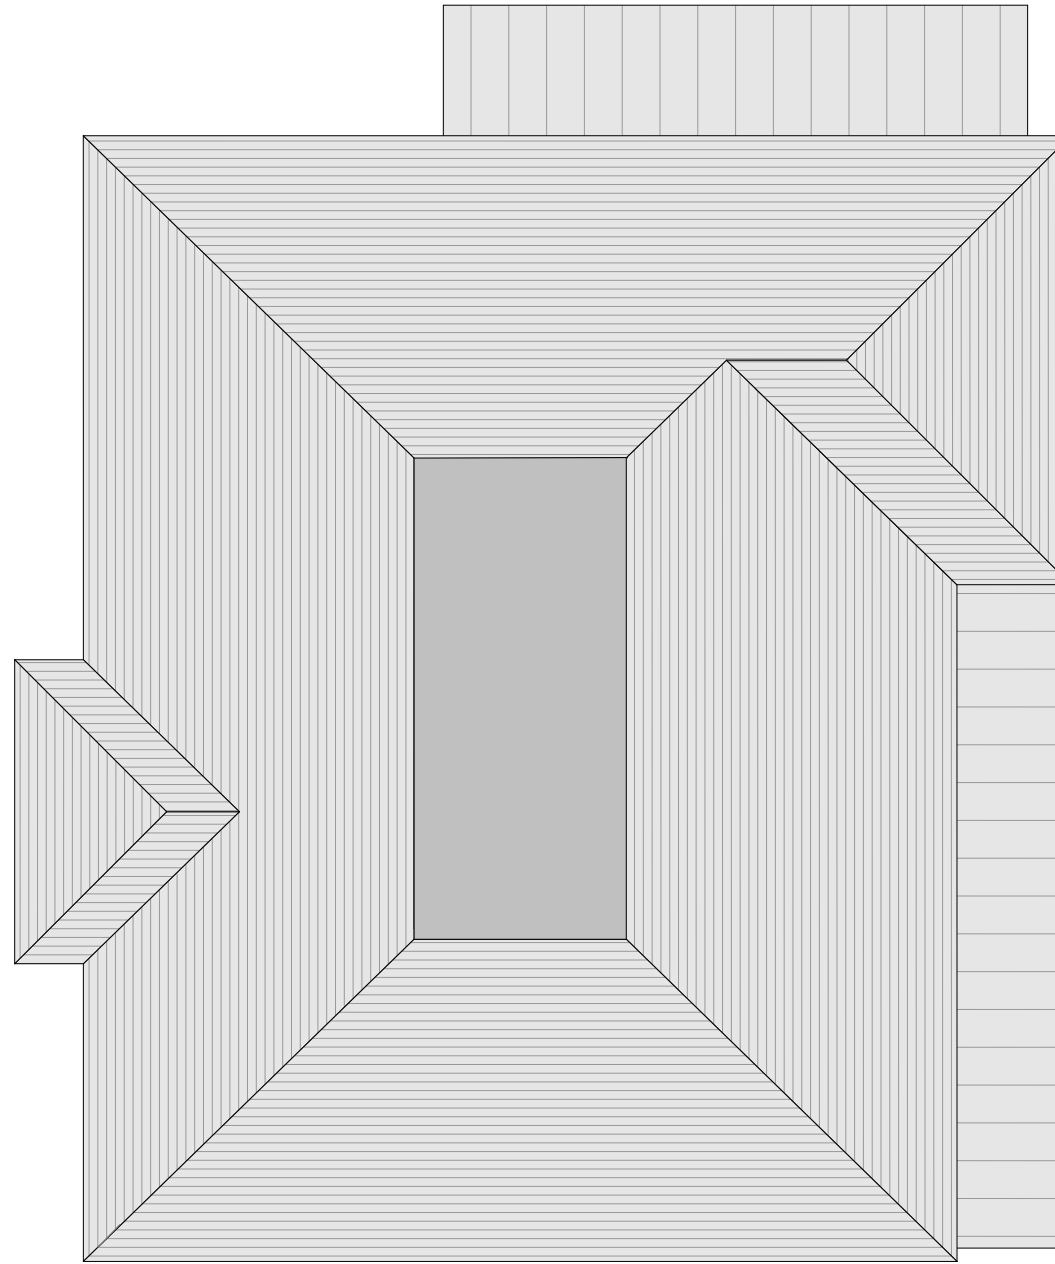

Proposed Roof Plan
Scale 1:100 @ A3



Sheridan House
112 - 116 Western Road
Hove, BN3 1DD

01273 980820
brighton@pmr-architecture.co.uk
www.pmr-architecture.co.uk

Client: Randhir & Inderpreet Sidhu
Project: Clinton House, Pondfield Lane, Gravesend, DA12 3LD
Drawing Title: Proposed Roof Plan
Drawing No: 23.98_PL_102
Revision: C
Date: May 2025
Status: PLANNING
Scale: 1:100 @ A3

Floor Level	Area (m2)
Garage	46.50
Ground Floor	175.85
First Floor	147.96
370.31 m²	

