






FRONT ELEVATION

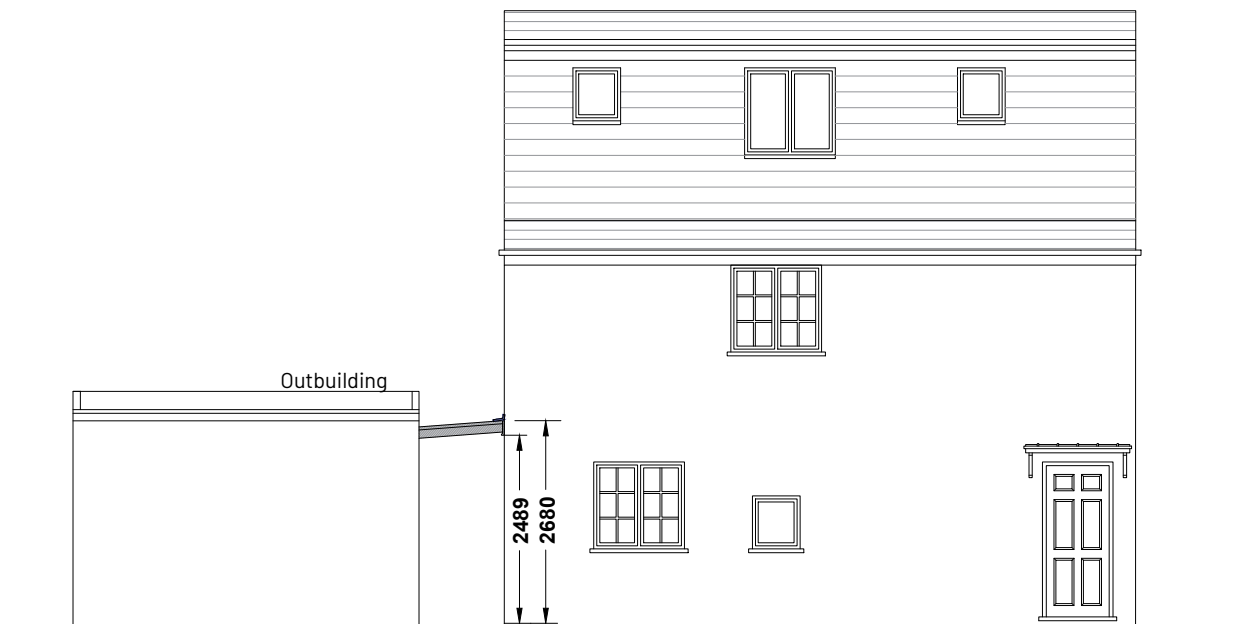

SIDE ELEVATION

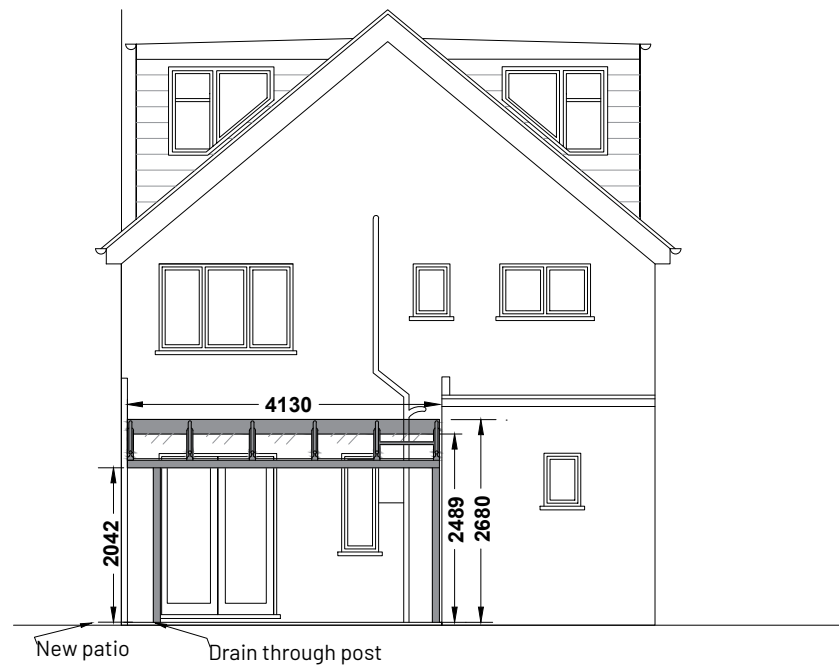

REAR ELEVATION

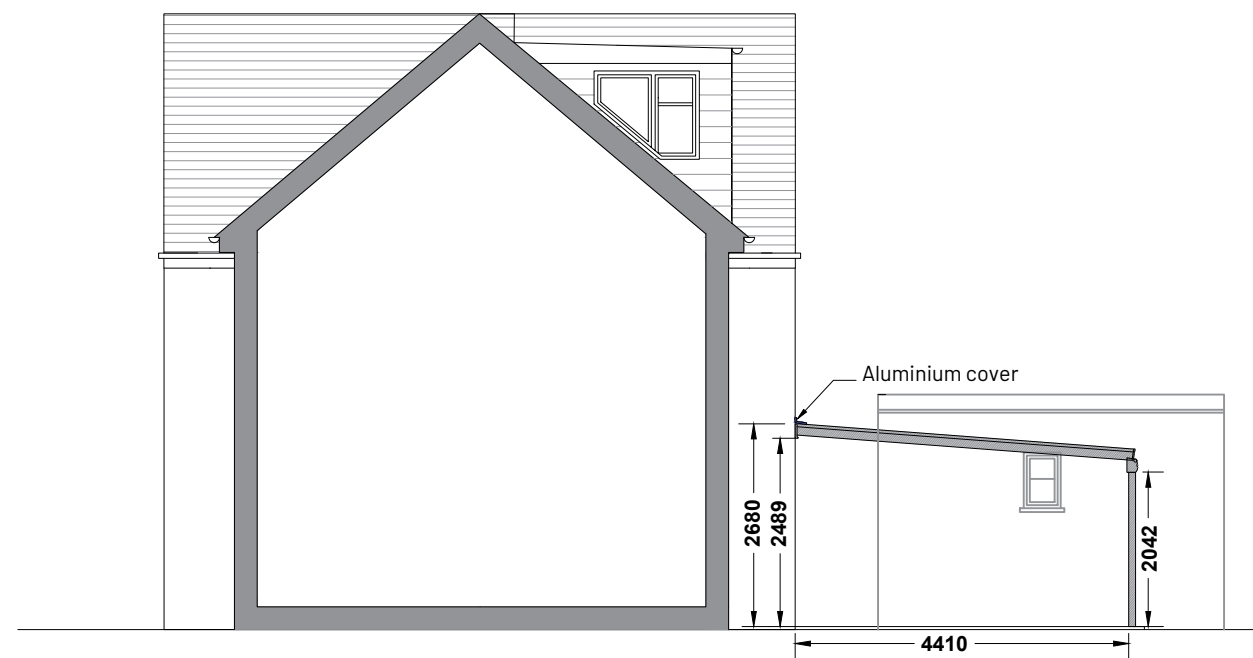

SIDE ELEVATION



notes

Single storey glass roof located on the rear elevation of the property in the private garden. The structure will feature aluminium powder coated posts and profiles in WT29/70786 'Sparkling Iron effect' and clear glazed elements.

-	-	-
no.	revision/issue	date

eden VERANDAS

Eden Verandas Ltd.
Unit 13, Southwood Business Park,
Armstrong Mall,
Farnborough,
GU14 0NR
01252451580
www.edenverandas.co.uk info@edenverandas.co.uk

job title
**Mr & Mrs Froggatt,
23 Dorchester Road
Gravesend
Kent
DA12 5QU**

drawing title
Proposed Elevations

drawing status
PLANNING

job no. 36086	drawing no. 36086-04 Rev A
date 10/10/2023	
scale 1:100 @A3	