




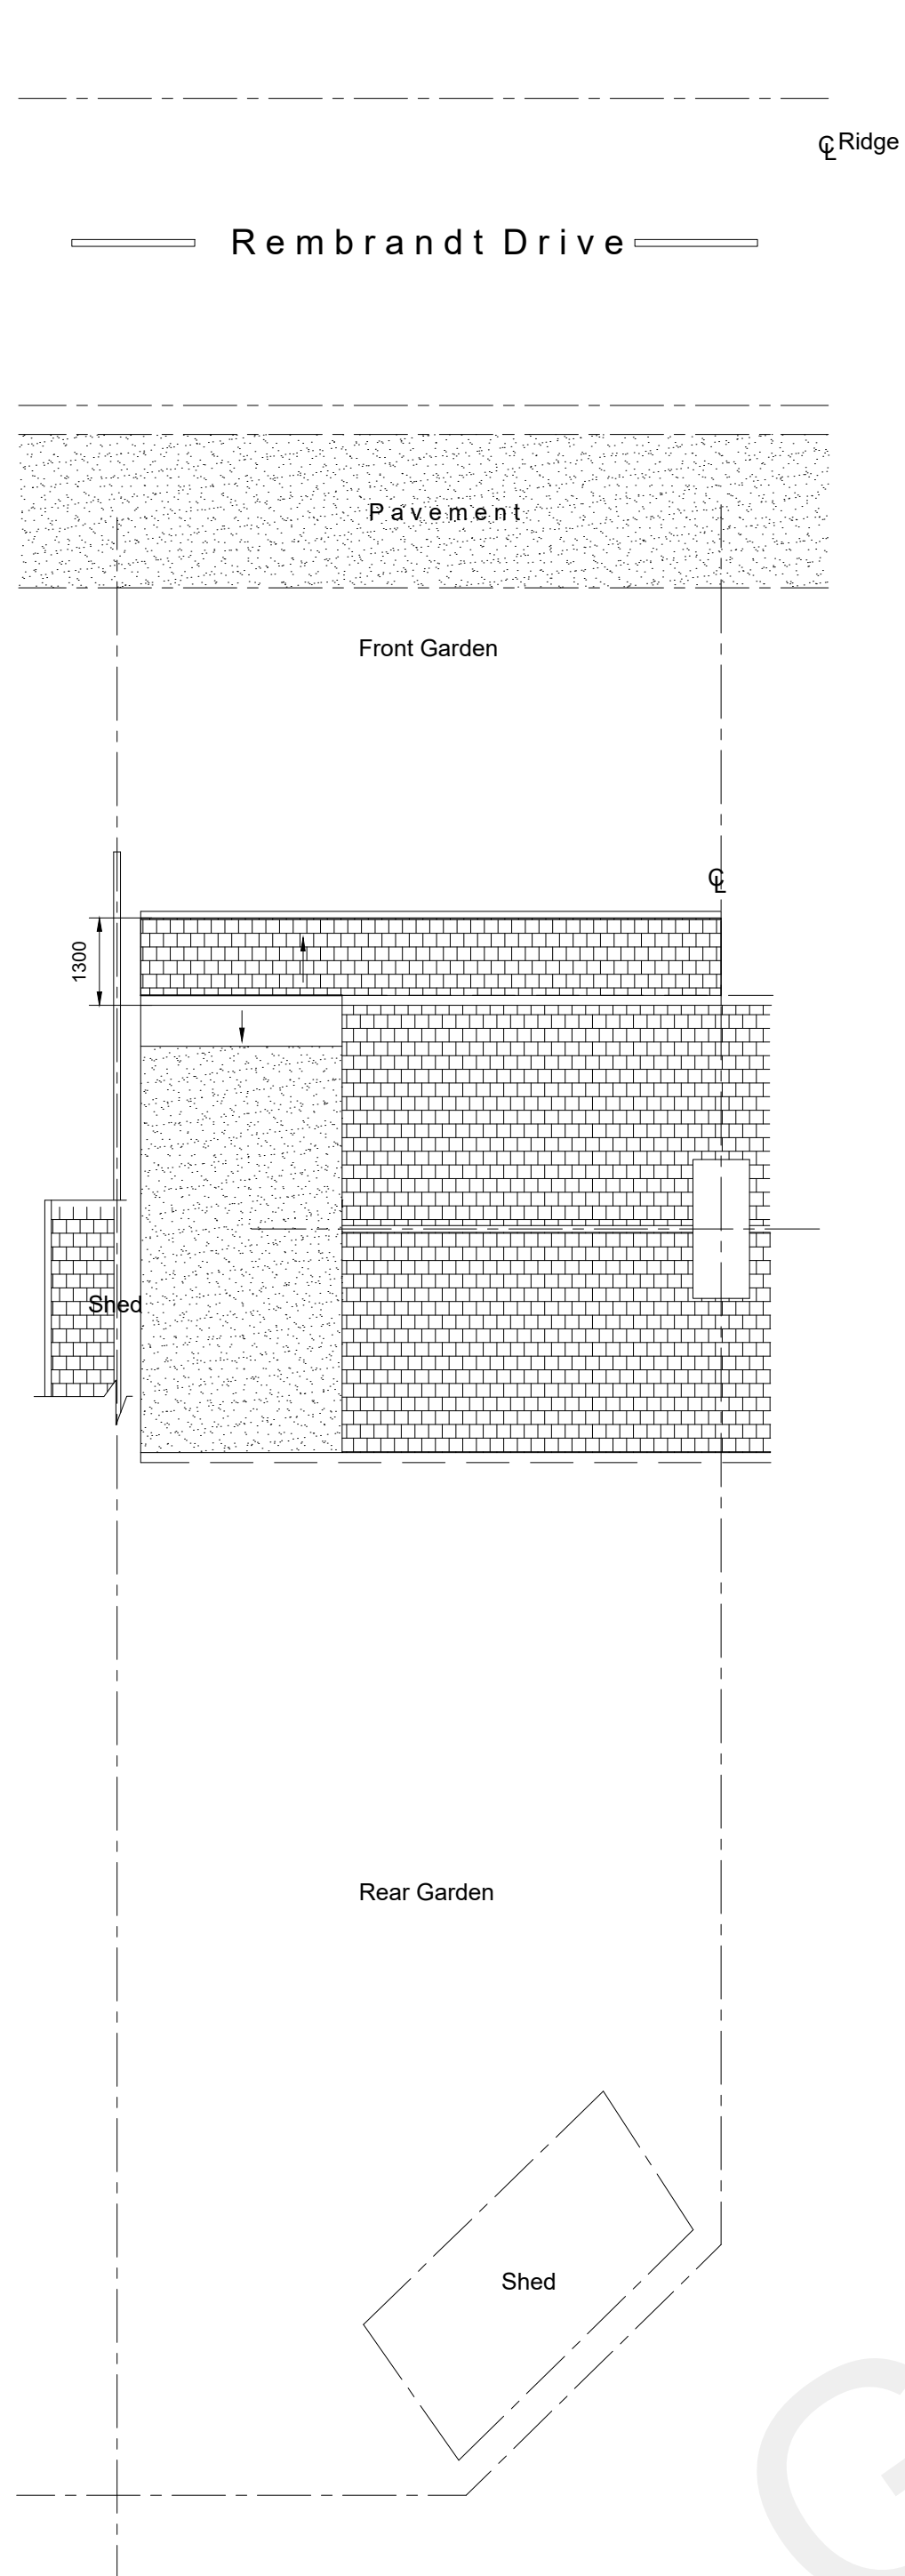


Proposed Block Plan Showing
Proposed Roof Plan

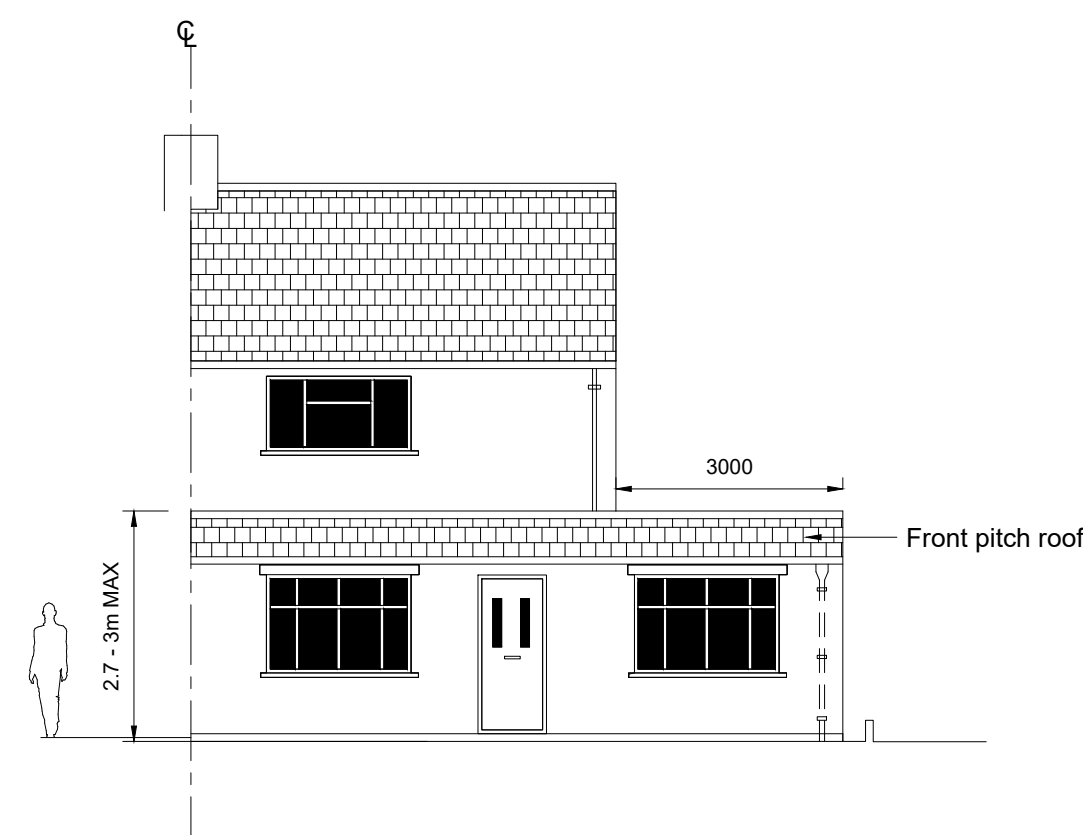


Proposed Front Elevation

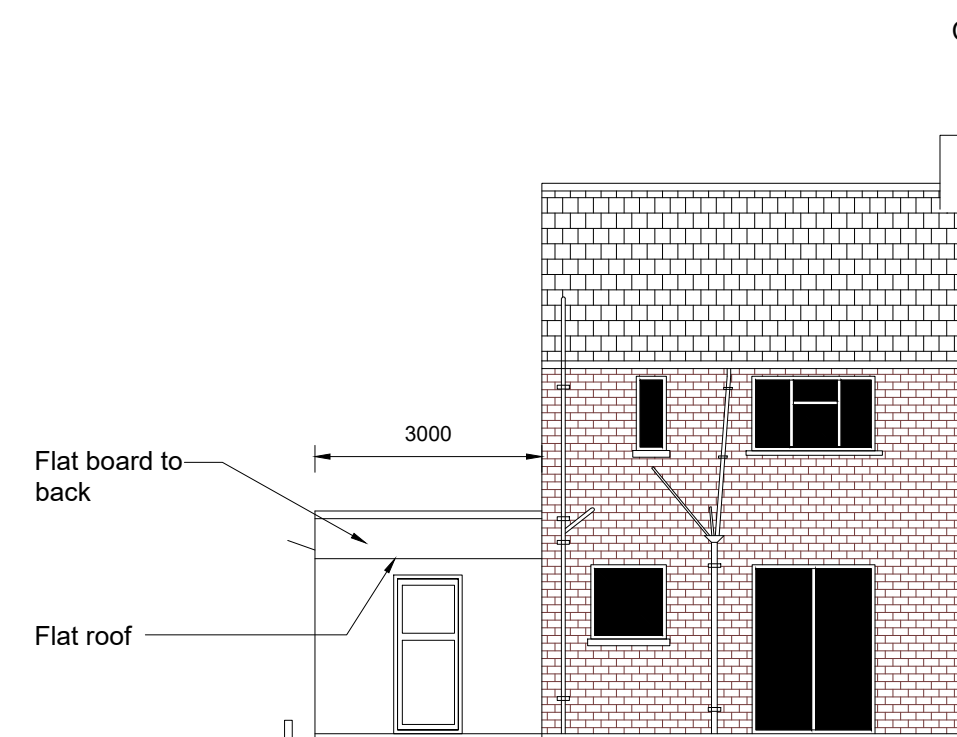


Proposed Rear Elevation

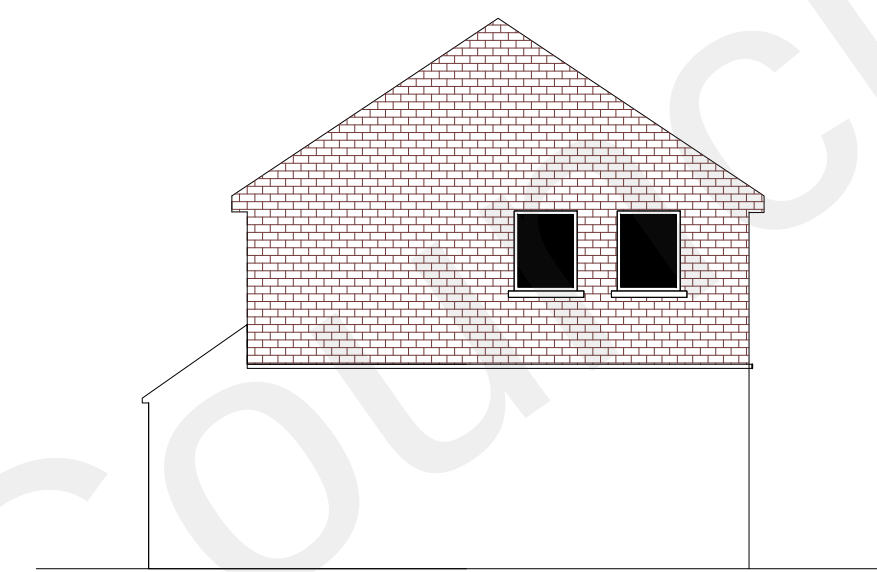

Proposed Side Elevation

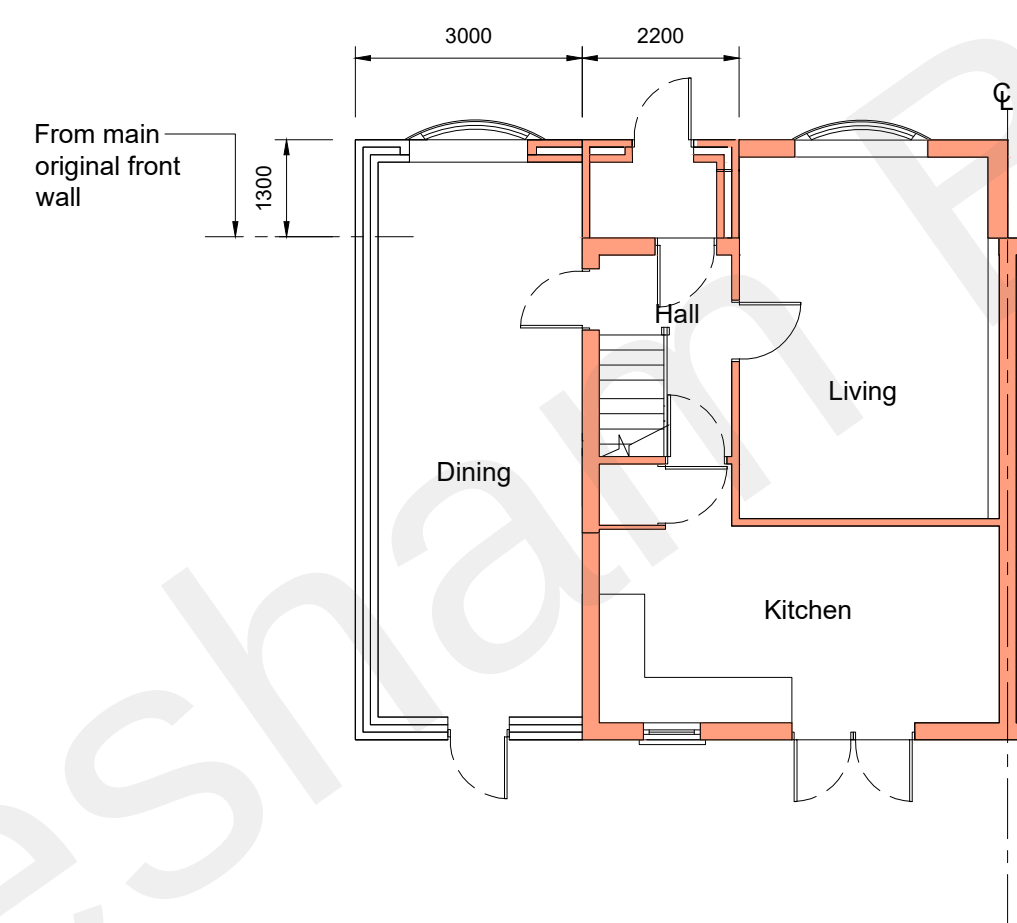

Proposed Ground Floor Plan

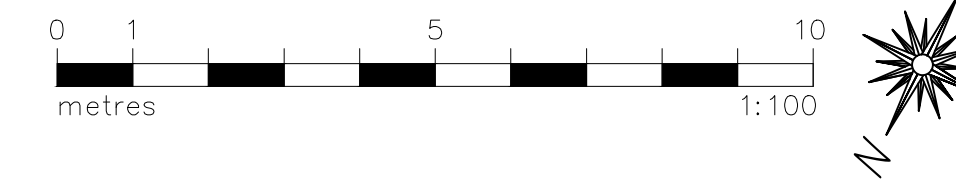

1. THIS DRAWING MUST BE READ INCONJUNCTION WITH ALL OTHER
RELVANT SPECIFICATIONS AND DRAWINGS




FRONT ELEVATION PHOTO



REAR ELEVATION PHOTO

HOUSEHOLDER

DESIGNER PLANS LTD

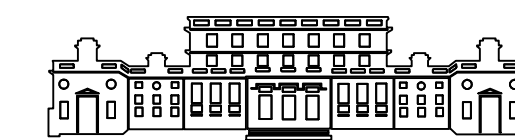

OFFICE 48, 95 WILTON ROAD, VICTORIA, LONDON, SW1V 1BZ

T : 0844 412 7623

designerplans.co

Job Title
22 REMBRANDT DRIVE
PAINTERS ASH
NORTHFLEET DA11 8NQ

Drawing Title
SINGLE STOREY SIDE EXTENSION
WITH PORCH

Scale
1:100 @ A1

Date
JAN '17

Drawn By
MC

Chkd
AS

Job No.
51-1000-597

Dwg No.
S02

Rev
P1