





Proposed Front Elevation
Scale 1:100

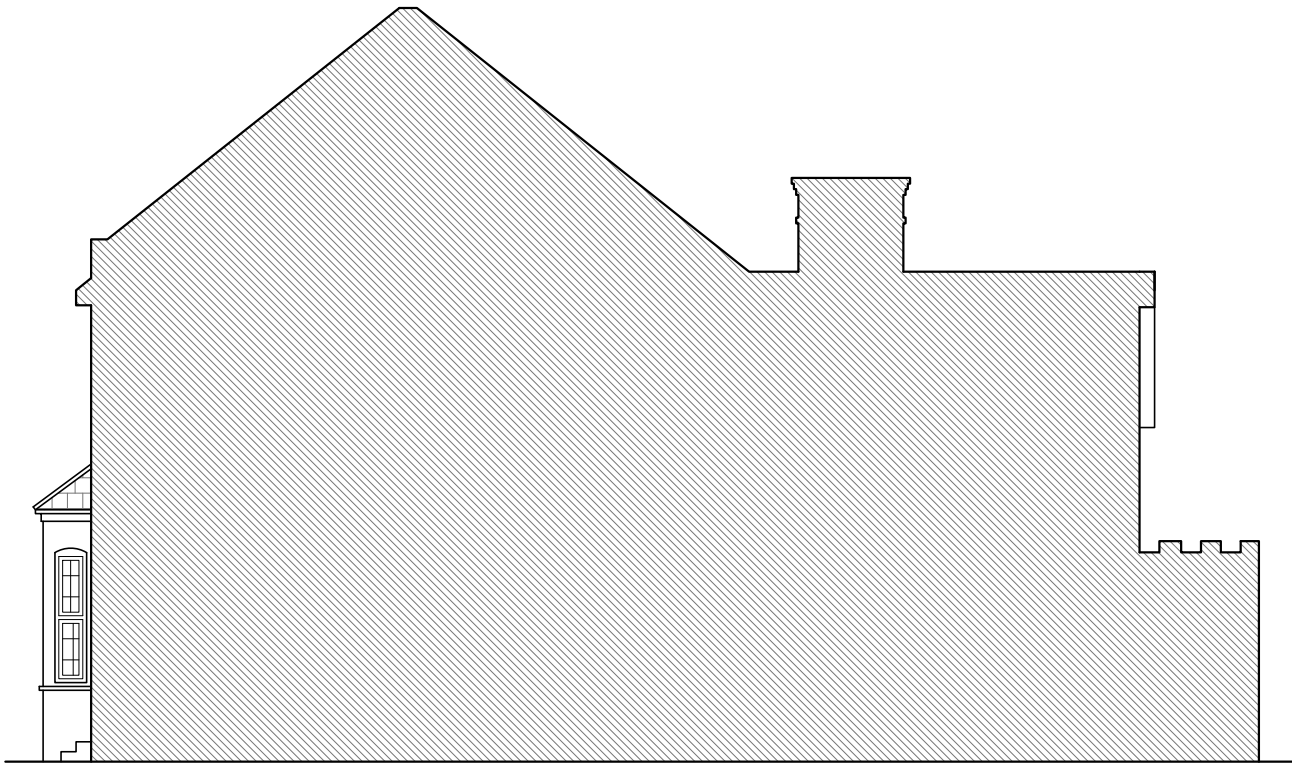

Proposed Side Elevation (South-East) (No Alterations)
Scale 1:100



Proposed Rear Elevation
Scale 1:100

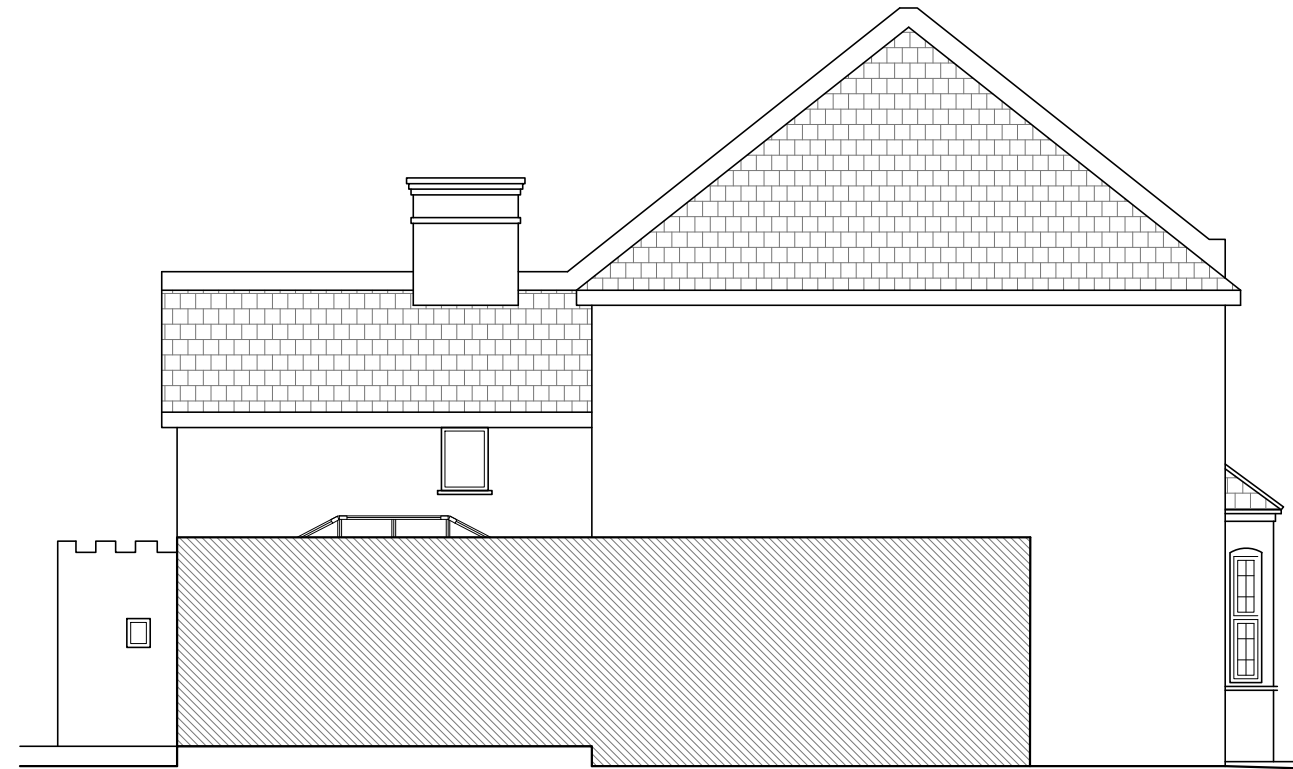


Proposed Side Elevation (North-West)
Scale 1:100




Proposed Section (AA')
Scale 1:100




Proposed Section (BB')
Scale 1:100

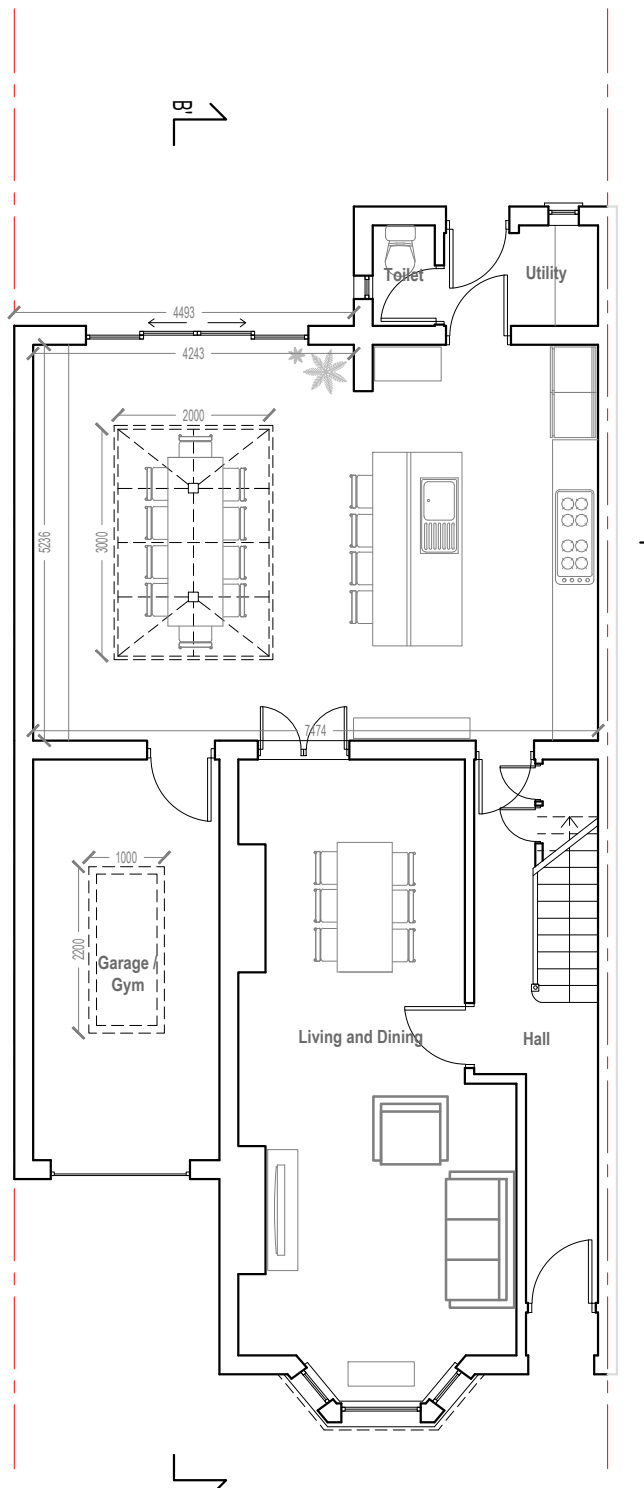


Proposed Ground Floor
Scale 1:100

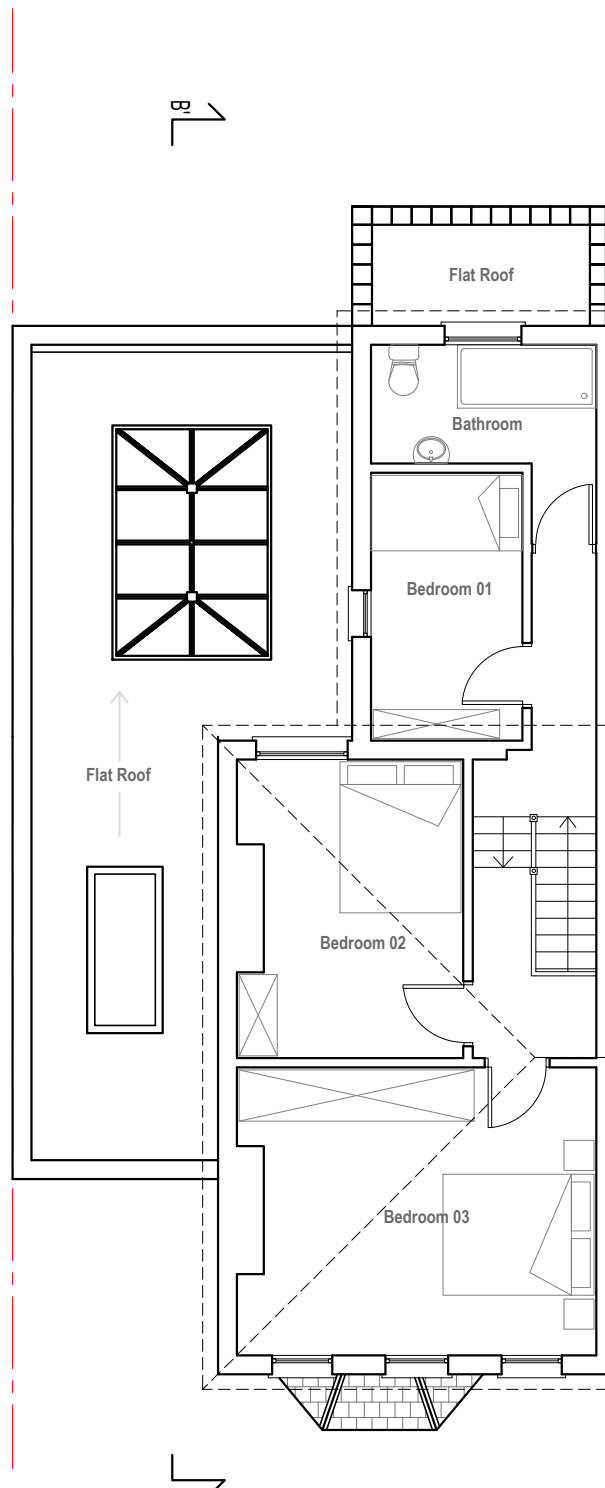

Proposed First Floor
Scale 1:100

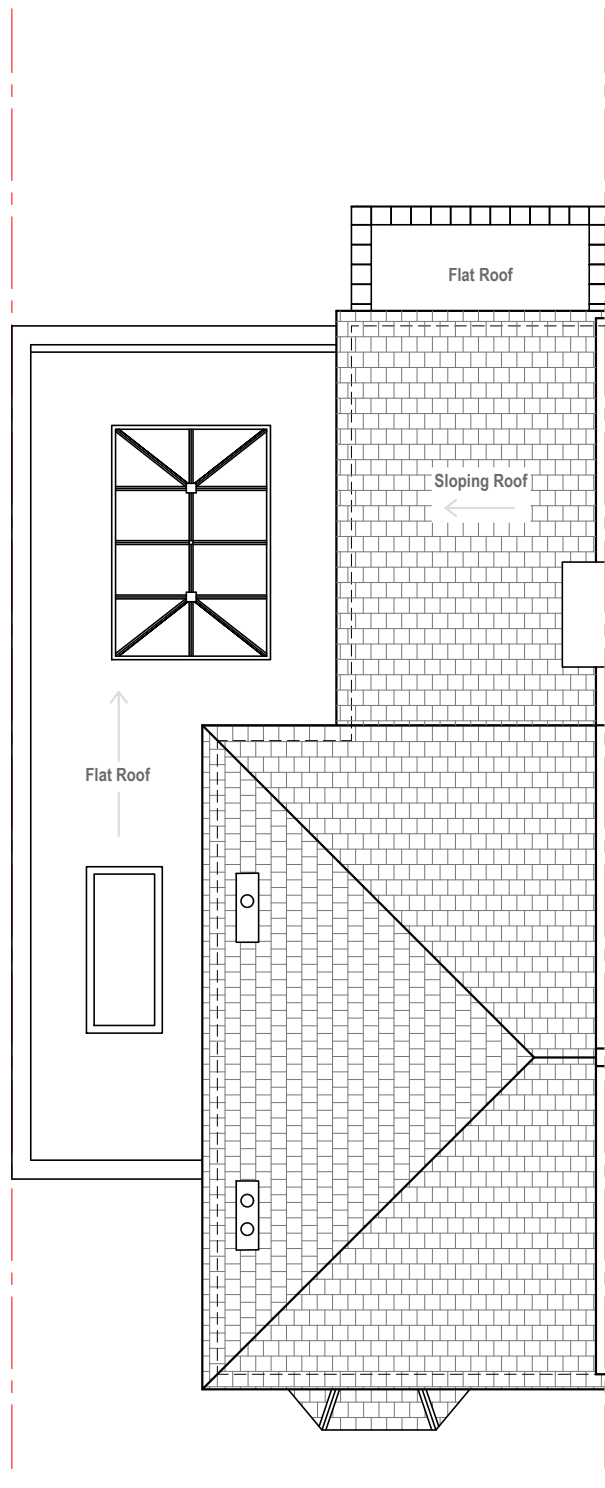

Proposed Roof
Scale 1:100

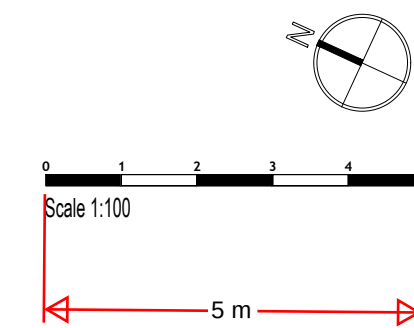

Kappa Planning Ltd

46-48 Ennersdale Road, London,
SE13 6JB
tel: 02080041662
www.kappa-planning.co.uk

CLIENT

Mr Yalcin Erbas

PROJECT

33 Sun Lane, Gravesend, Kent DA12 5HQ

JOB TITLE

PROPOSED ONE STOREY SIDE EXTENSION,
INTERNAL ALTERATIONS, AND ALTERATION TO
GARAGE ROOF HEIGHT WITH THE PROPOSAL OF
A ROOF-LIGHT

DRAWING

PROPOSED FLOOR PLANS, ELEVATIONS, LONG
SECTION, AND SHORT SECTION (01)

DRAWN BY
EO

CHECKED BY
GP

REVISION

DATE
10.11.23

SCALE
1:100 @ A1

RELEASE
01

PROJECT
No
792

DRAWING
No
03