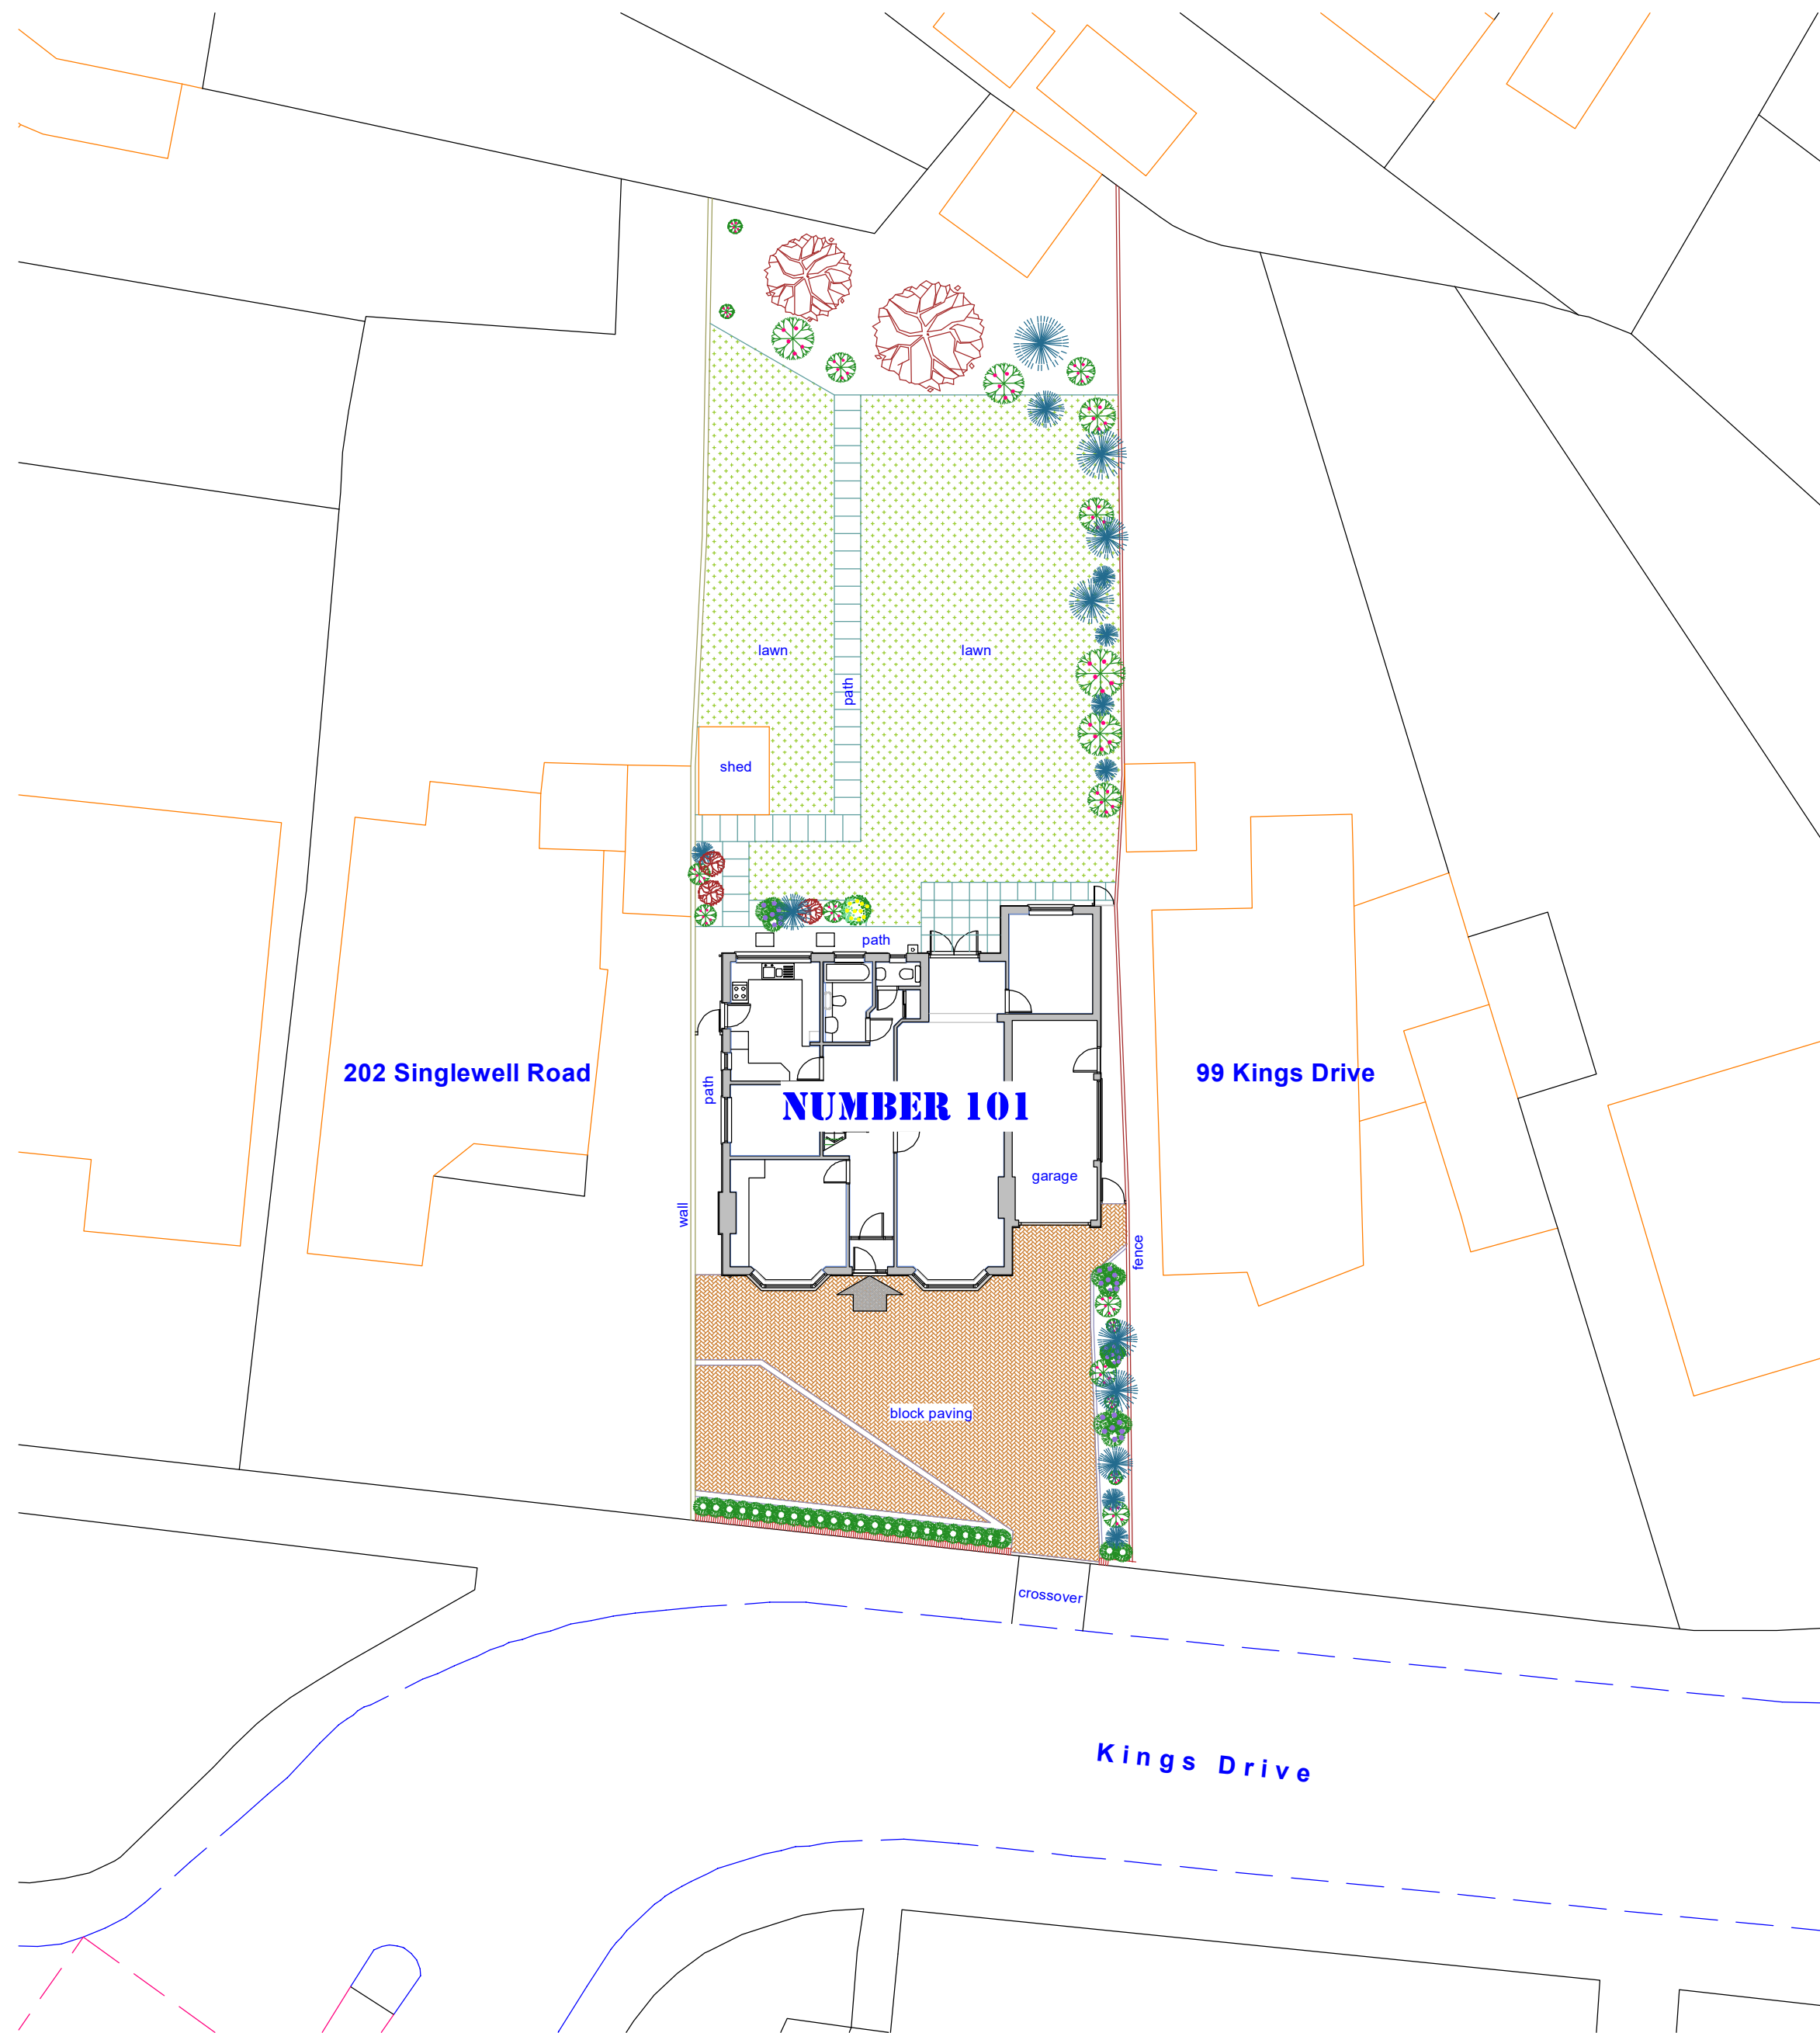


Reproduced from Ordnance Survey Data
© Crown Copyright 2023. All rights reserved.
Licence Number 100022432

SCHEME / SHEET			101 Kings Drive, Gravesend, Kent, DA12 5BQ: Mr & Mrs D Blackman Existing Site Plan
SCALE	DATE	DRAWING NUMBER	
1:200	October 2023	546/02	
© This drawing remains the property of the Architect and may not be reproduced in whole or part without his written permission.			JEREMY S. ISHERWOOD B. Sc. (hons), B. Arch. (Wales), R.I.B.A. Chartered Architect 34 Chalky Bank, Gravesend, Kent, DA11 7NY Telephone / Fax: 01474-533793