



NOTES:

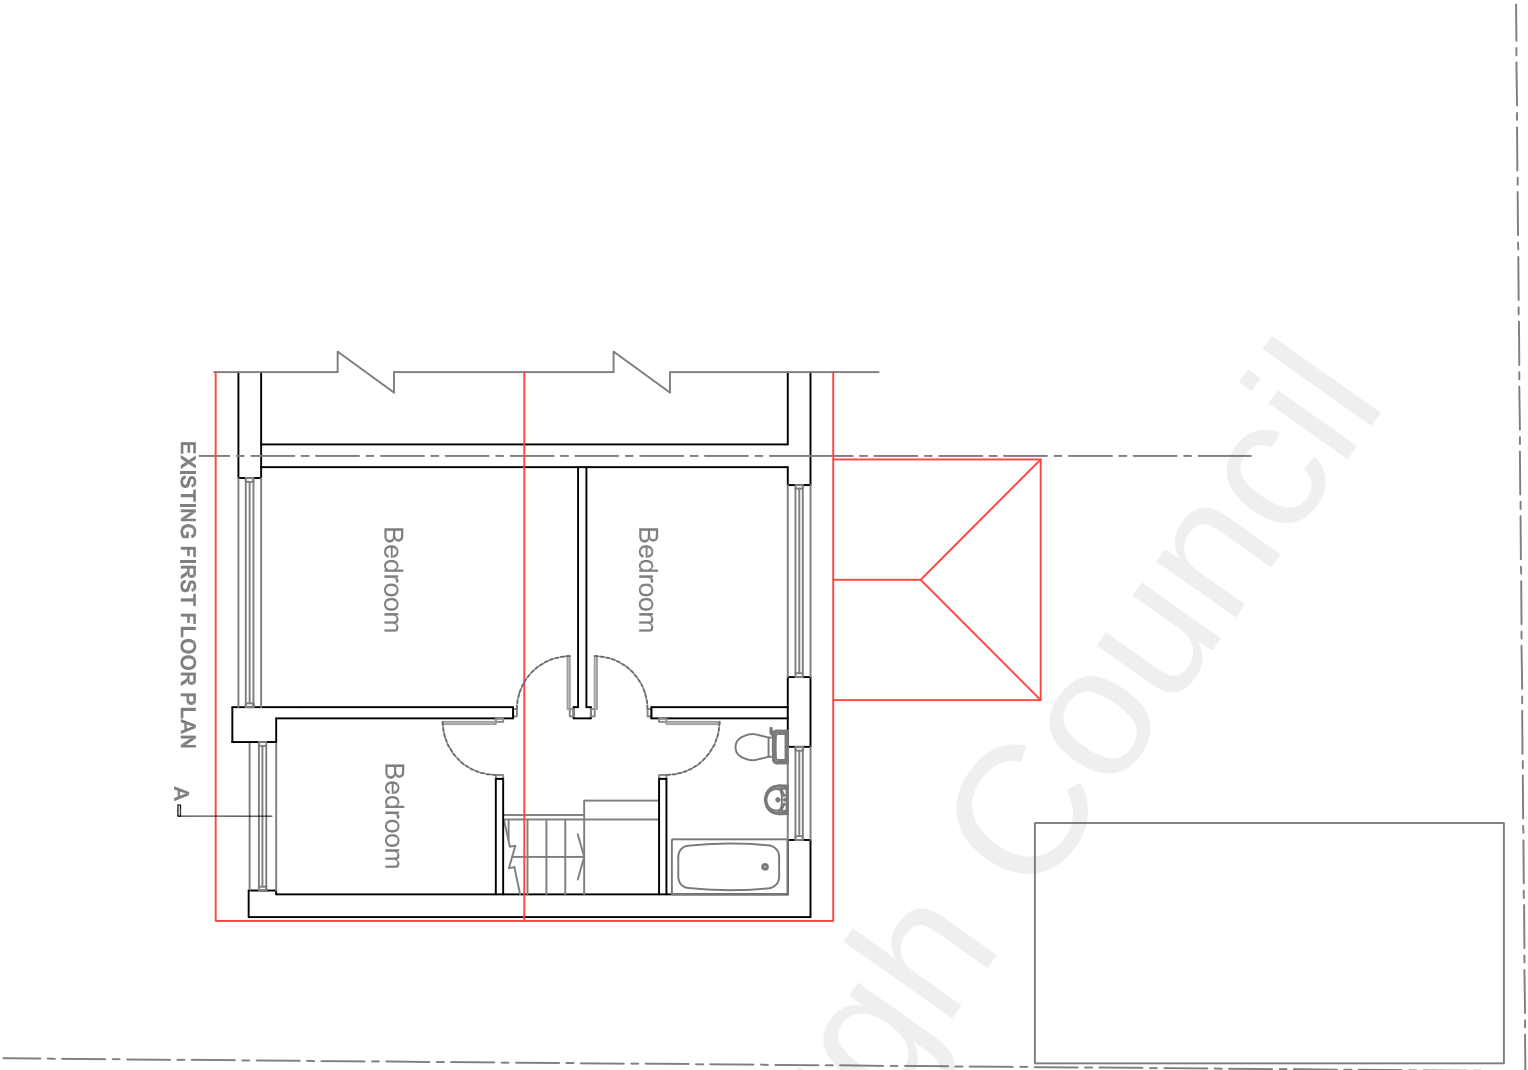

EXISTING FIRST FLOOR PLAN

A-A

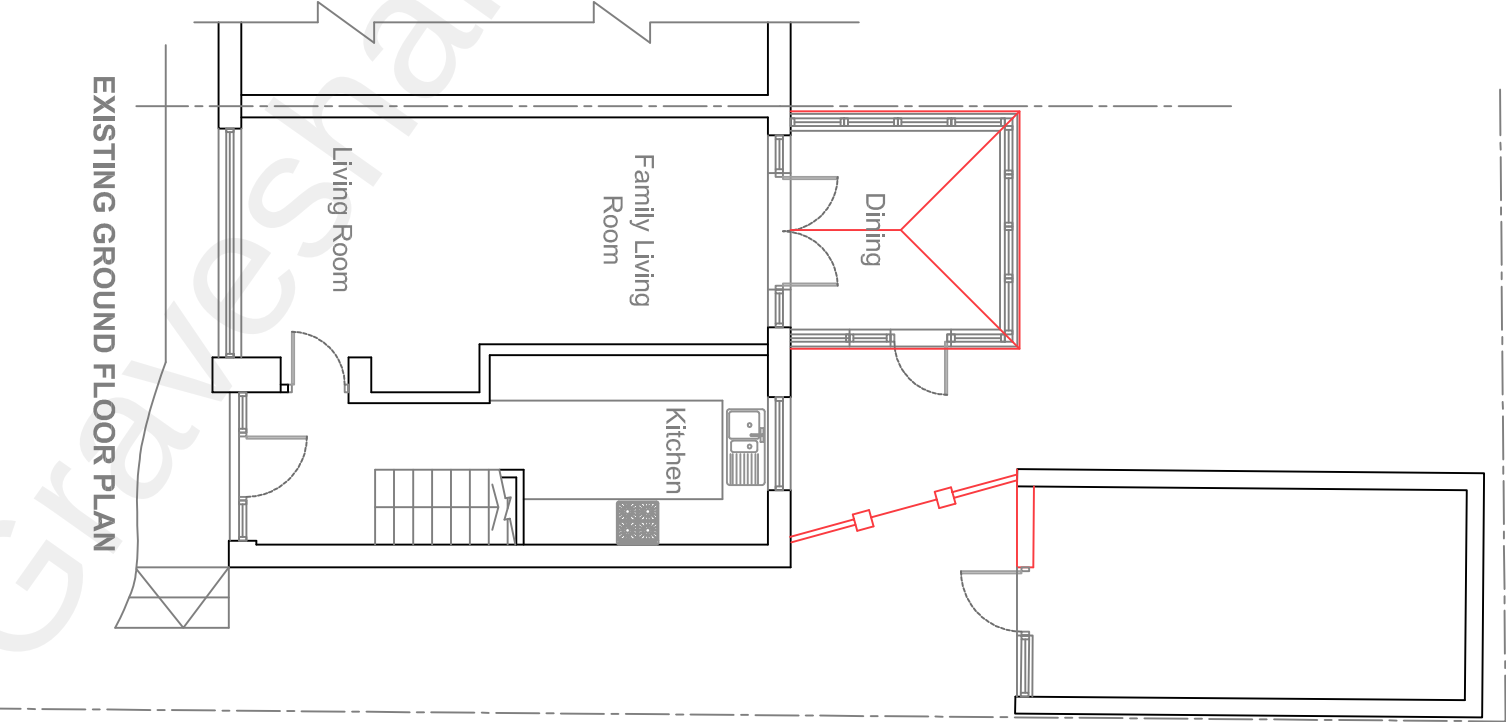

EXISTING GROUND FLOOR PLAN



PROJECT

2 STOREY REAR EXTENSION



CLIENT:

KAJENDRAN KANDASAMY
56 CAMBRIA CRESCENT
GRAVESEND
DA12 4NH

DWG. TITLE:

EXISTING FLOOR PLANS

JOB No.

02127

DWG. No.

02

REVISION:

Rev-A Existing Ground Floor Added

DATE REVISED:

18/10/2021

SCALE:

1:100 @ A3

DRAWN

WA

DATE:

23/09/2021

COMMENT:

PLANNING

FILE NAME

2127-02

DE_wale Consulting Ltd

1 ANGLESEA ROAD
LONDON SE18 6EG
TEL: 020 8305 7438
FAX: 020 8305 7438
MOBILE: 07949 526 155/ 07593 220978
Email: wale@dewaleconsulting.co.uk

This drawing is copyright and must not be reproduced, copied or
or passed on without written consent of Dewale Consulting Ltd.