




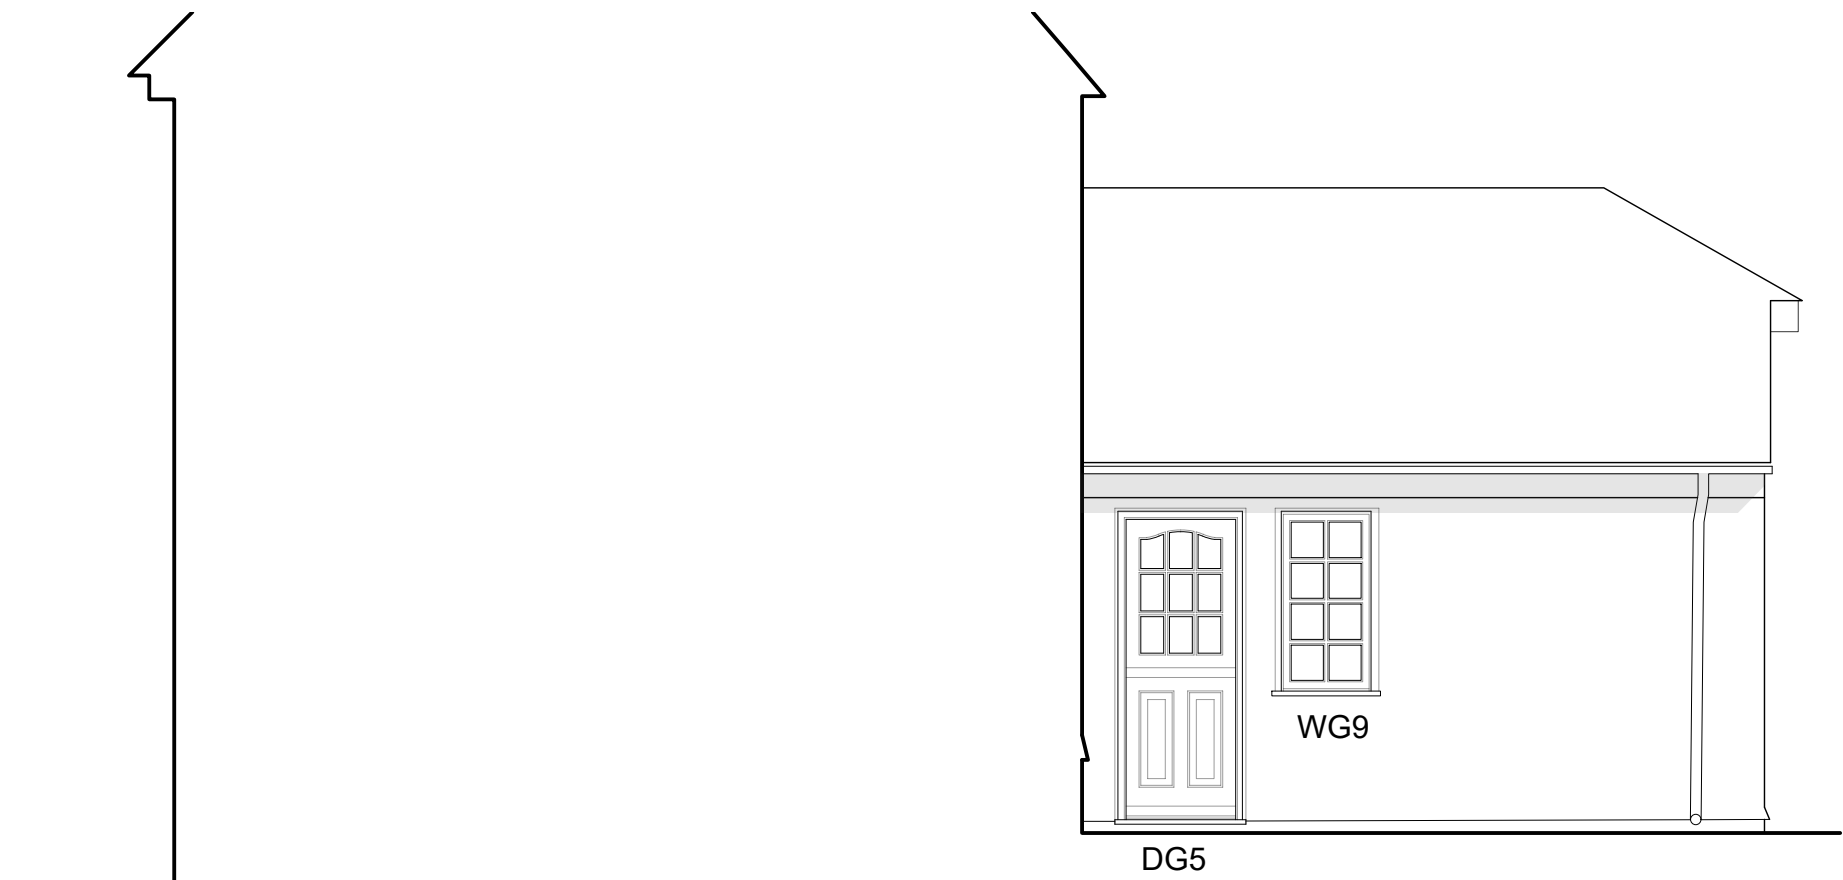


WEST ELEVATION OF EASTERN REAR EXTENSION AS APPROVED BY GRAVESHAM BOROUGH COUNCIL: Ref: 20230669 & Ref: 20230670
SCALE 1:50 @A1

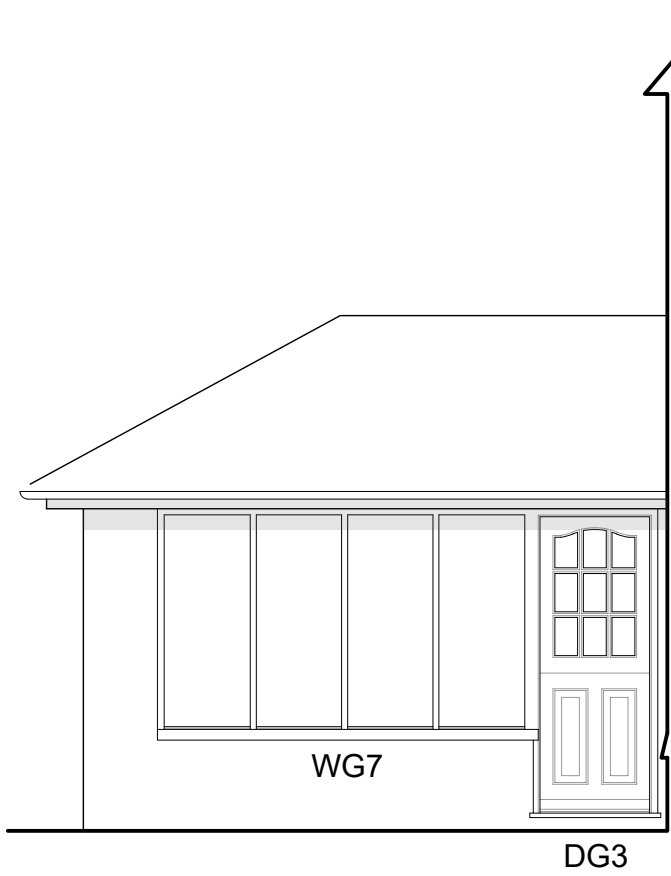

EAST ELEVATION OF WESTERN REAR EXTENSION AS APPROVED BY GRAVESHAM BOROUGH COUNCIL: Ref: 20230669 & Ref: 20230670
SCALE 1:50 @A1

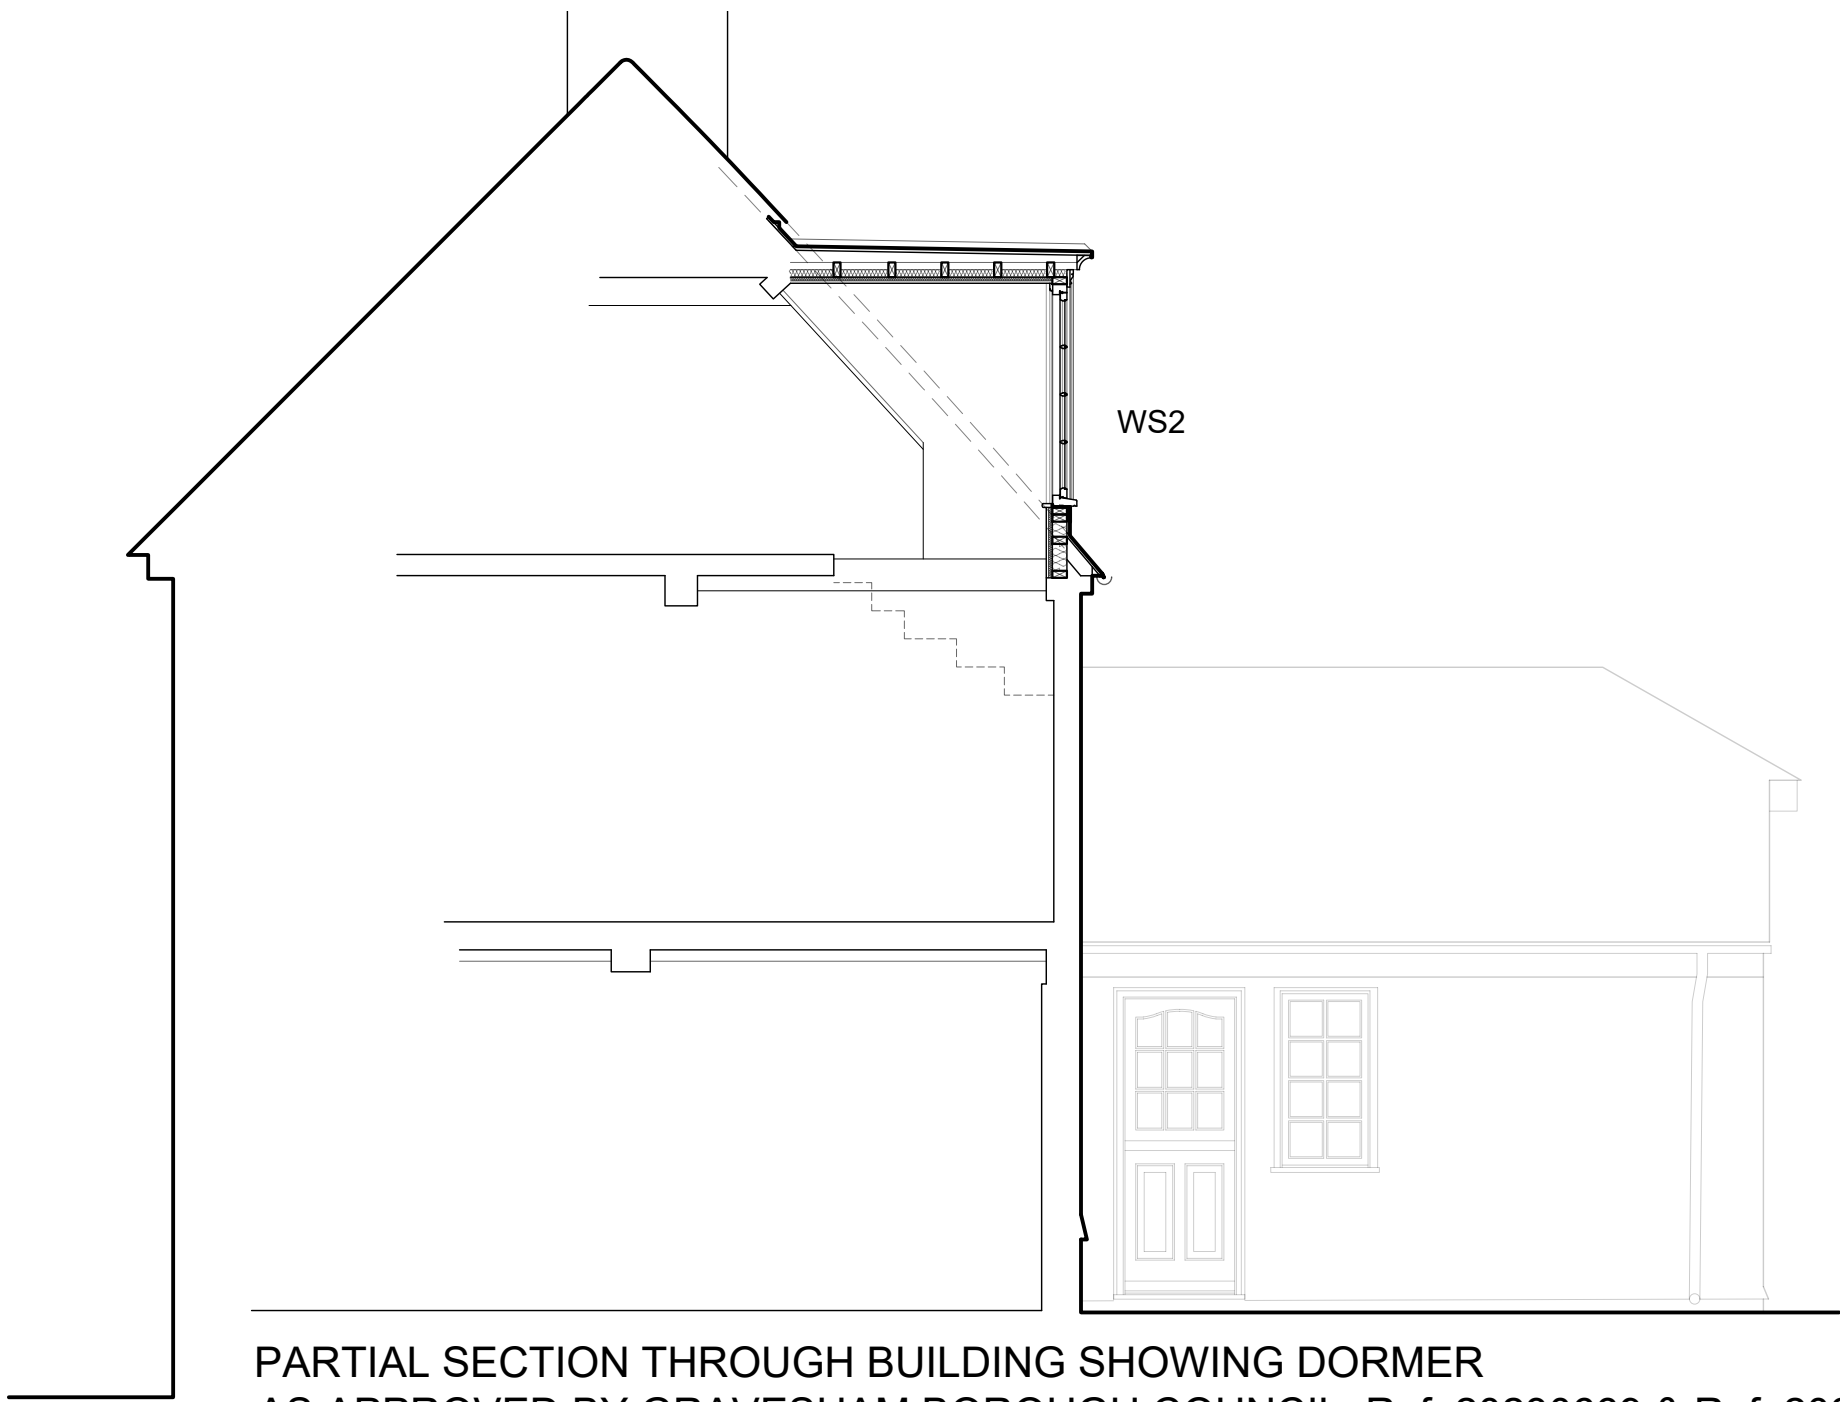

PARTIAL SECTION THROUGH BUILDING SHOWING DORMER AS APPROVED BY GRAVESHAM BOROUGH COUNCIL: Ref: 20230669 & Ref: 20230670
SCALE 1:50 @A1

 

NOTES:

SCALE FOR PLANNING PURPOSES ONLY. ALL DIMENSIONS AND LEVELS SHOWN ARE TO BE CHECKED ON SITE PRIOR TO COMMENCEMENT OF WORK. THIS DRAWING SHOULD NOT BE USED OTHER THAN FOR ITS INTENDED PURPOSE.	DESCRIPTION EXISTING (HIDDEN) EAST AND WEST ELEVATIONS OF REAR EXTENSIONS AND SECTION THROUGH DORMER (shown as altered under approval by Gravesham Borough Council Ref: 20230669 & Ref: 20230670)		COPYRIGHT This drawing has been compiled by and is the sole property of Anthony Hicks Ltd and as such cannot be copied, duplicated, reproduced or its contents used in any way, without prior written authority	
	LOCATION NURSTEAD HALL	DRG No. PP-18Q-14	ANTHONY HICKS TRADITIONAL OAK BUILDINGS JESSAMINE FARM, OLD ROMNEY, KENT TN29 9SG Tel: 01797 366895 Fax: 01797 361895 www.anthony-hicks.com	
	NURSTEAD LANE	REV		
	LONGFIELD HILL	SCALE 1:50 @ A2		
	KENT, DA3 7AN	DATE NOV 2023		
	CLIENT MR & MRS HOLM	SIG RP		