

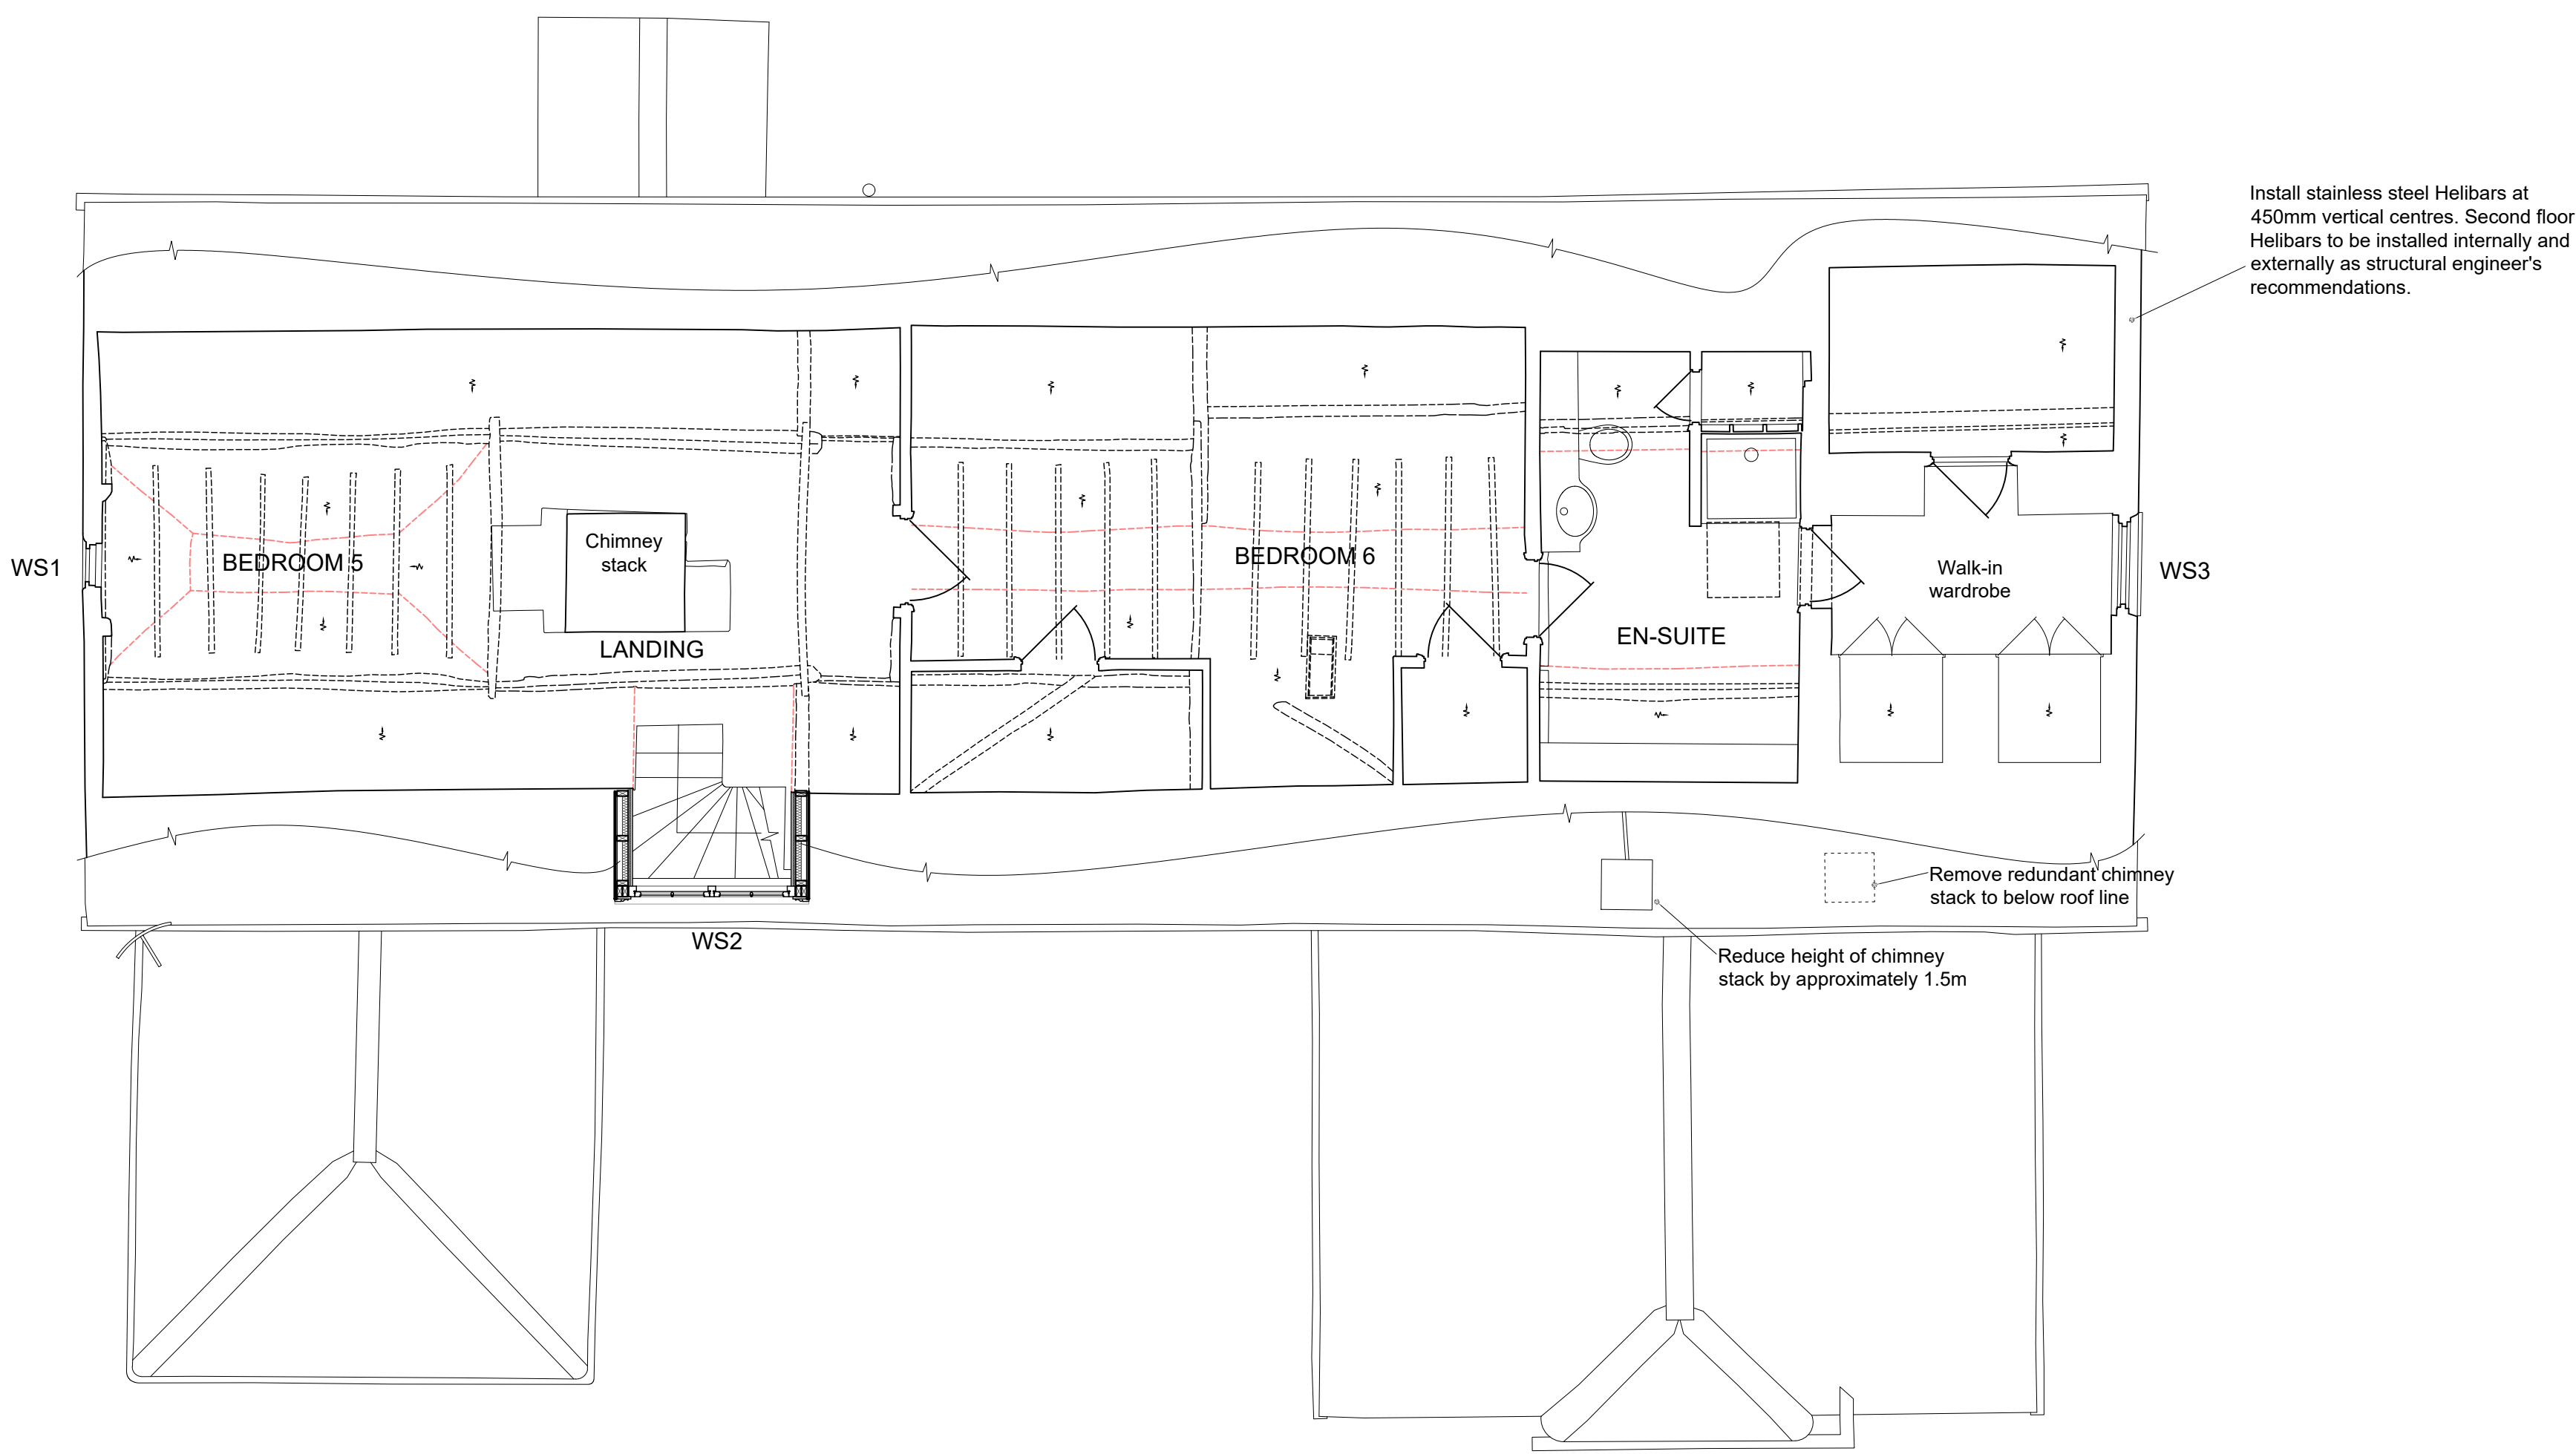


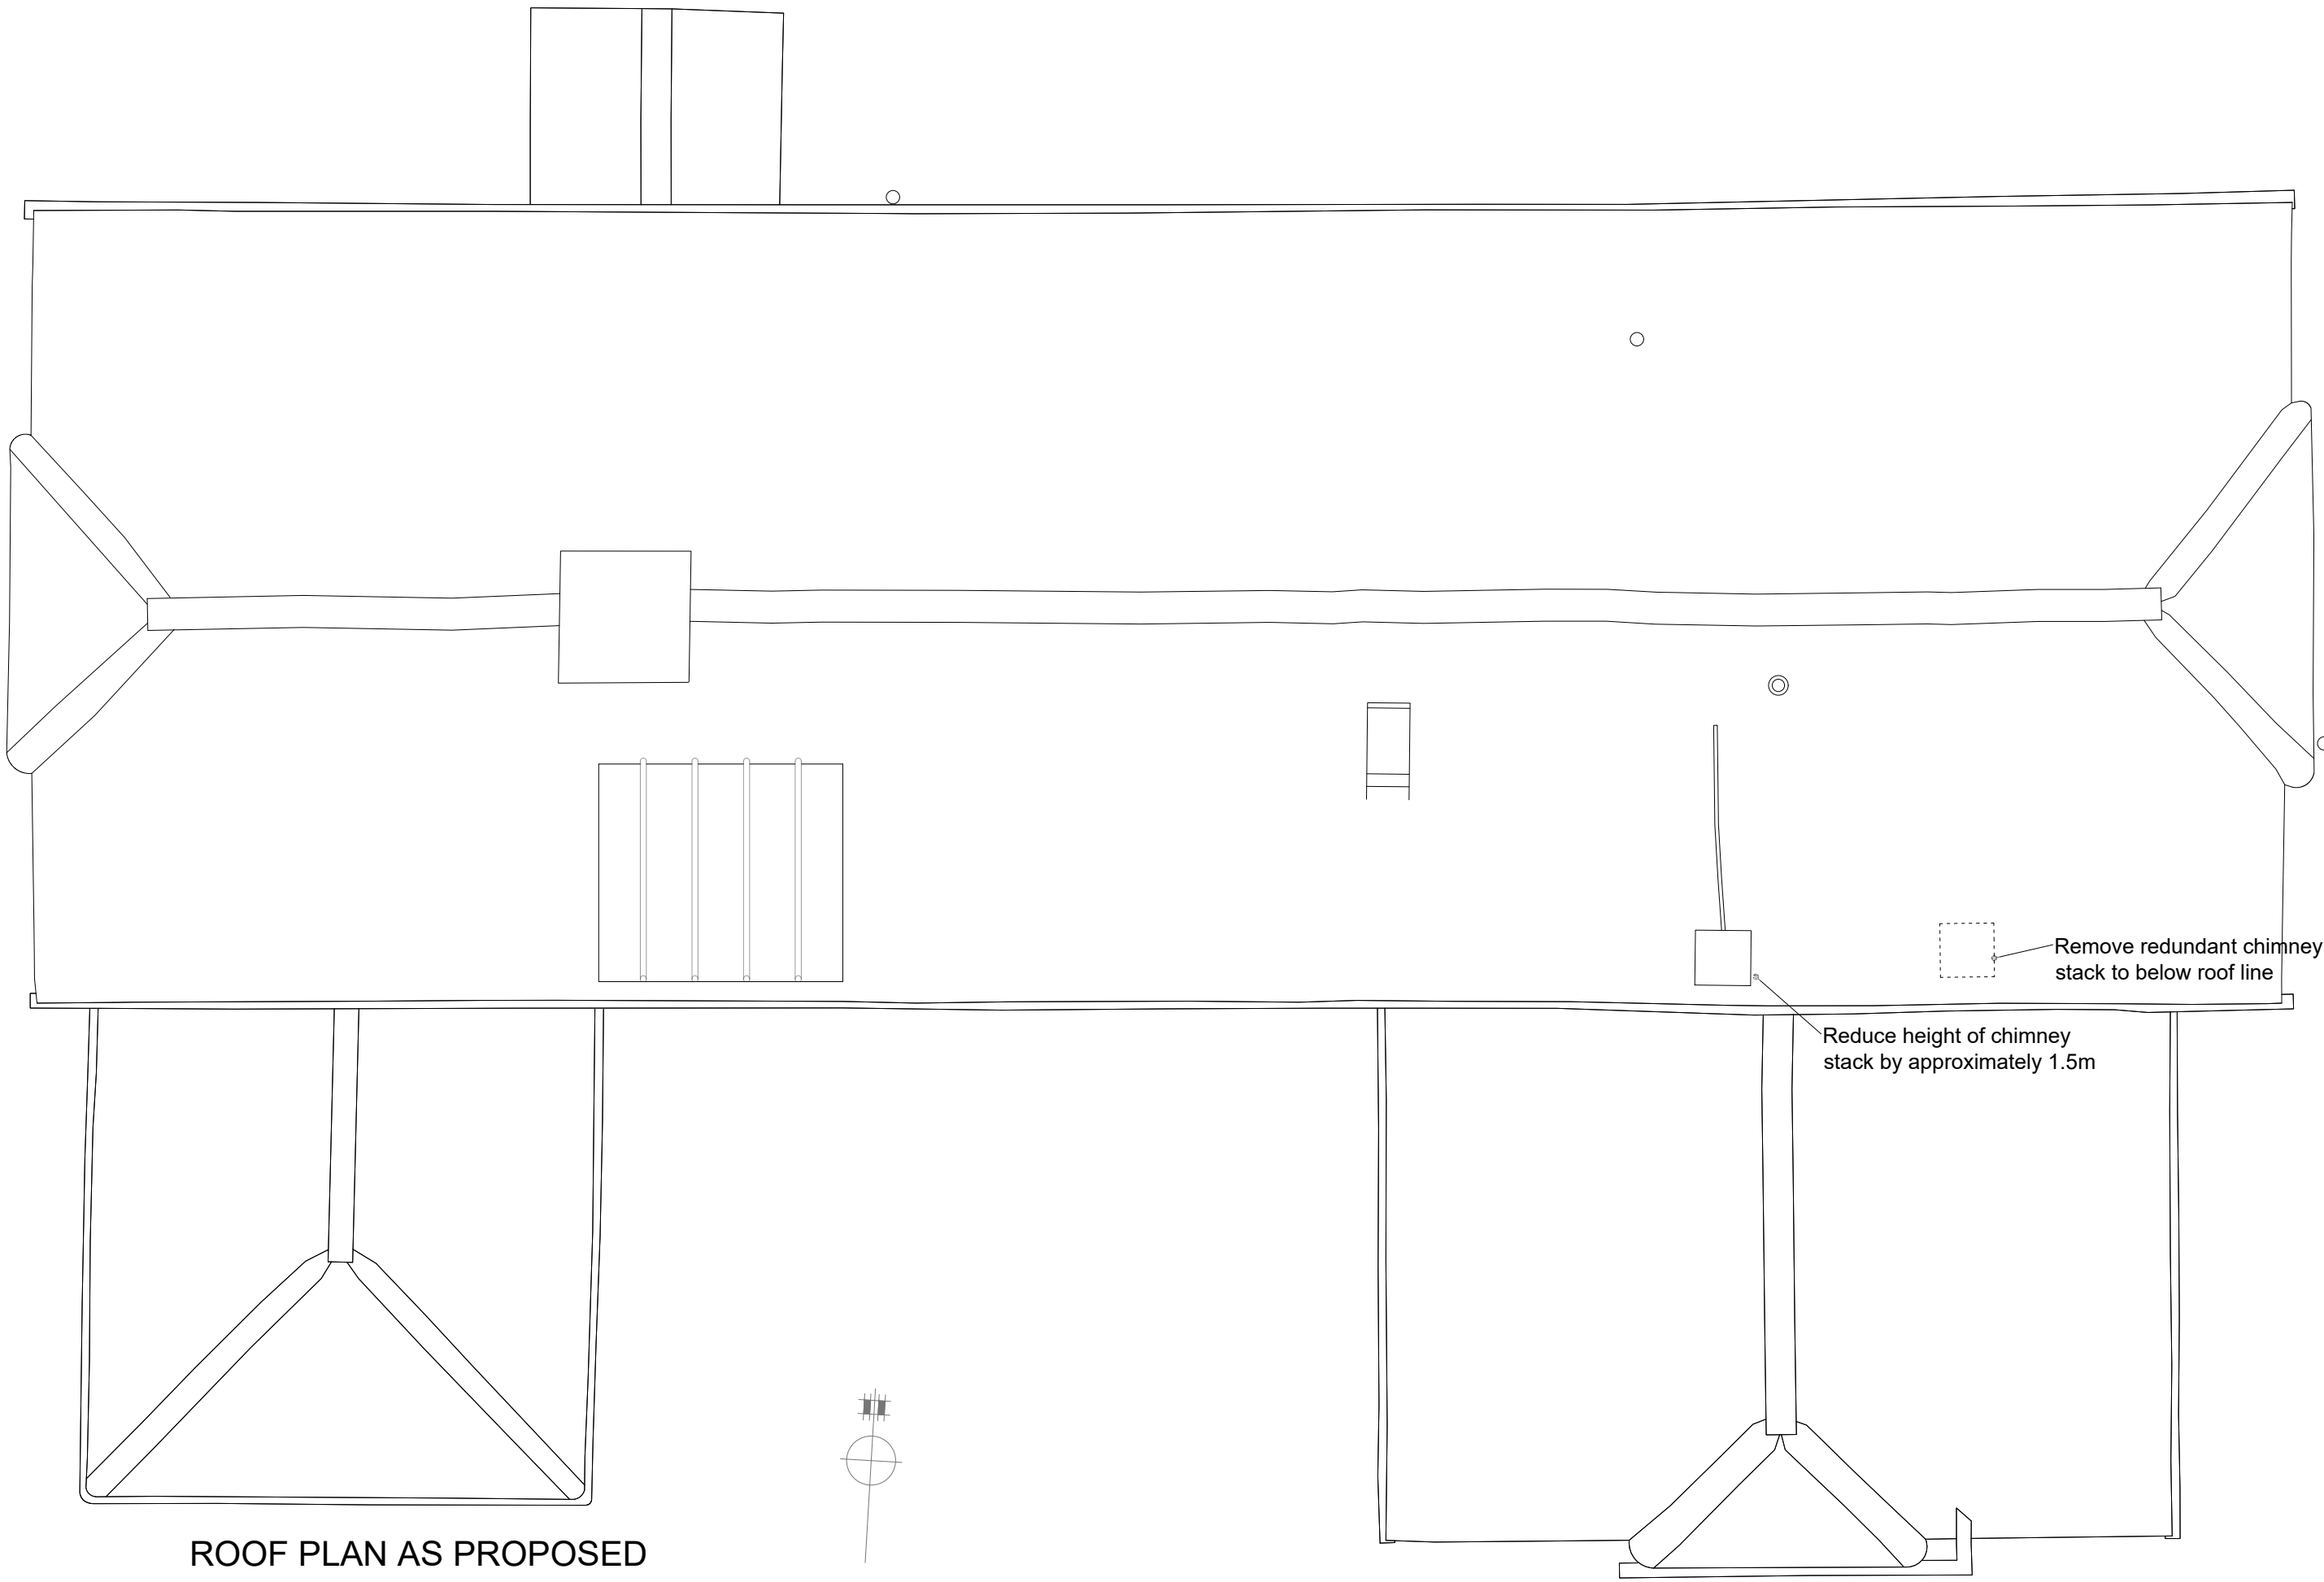

SECOND FLOOR PLAN SHOWING PROPOSED REINFORCEMENT AND ALTERATIONS
SCALE 1:50 @A1

 

ROOF PLAN AS PROPOSED
SCALE 1:50 @A1

NOTES:

- Proposed alterations/repairs:**
- South roof elevation:**
- Remove the small chimney down to rafter level and tile over with matching roof tiles.
 - Dismantle tall, narrow chimney and remove restraining strap. Above roof-line, rebuild chimney to the same cross-sectional dimension but reduce the excessive height. Bricks are modern LBC, re-build chimney stack to reduced height in a more appropriate brick.
- Second floor east wall elevation:**
- Install Helibar to crack-stitch repair existing blockwork wall as structural engineer's recommendations. Repair render and paint to match existing.

SCALE FOR
PLANNING
PURPOSES ONLY.
ALL DIMENSIONS
AND LEVELS
SHOWN ARE TO
BE CHECKED ON
SITE PRIOR TO
COMMENCEMENT
OF WORK.
THIS DRAWING
SHOULD NOT BE
USED OTHER
THAN
FOR ITS INTENDED
PURPOSE.

DESCRIPTION	
PROPOSED SECOND FLOOR AND ROOF PLANS	
LOCATION NURSTEAD HALL	DRG No. PP-18Q-17
NURSTEAD LANE	REV
LONGFIELD HILL	SCALE 1:50@ A1
KENT, DA3 7AN	DATE NOV 2023
CLIENT MR & MRS HOLM	SIG RP

COPYRIGHT
This drawing has been compiled by and is the sole property of Anthony
Hicks Ltd and as such cannot be copied, duplicated, reproduced or its
contents used in any way, without prior written authority

Anthony Hicks
TRADITIONAL OAK BUILDINGS
JESSAMINE FARM, OLD ROMNEY, KENT TN29 9SG
Tel: 01797 366895 Fax: 01797 361895
www.anthony-hicks.com