



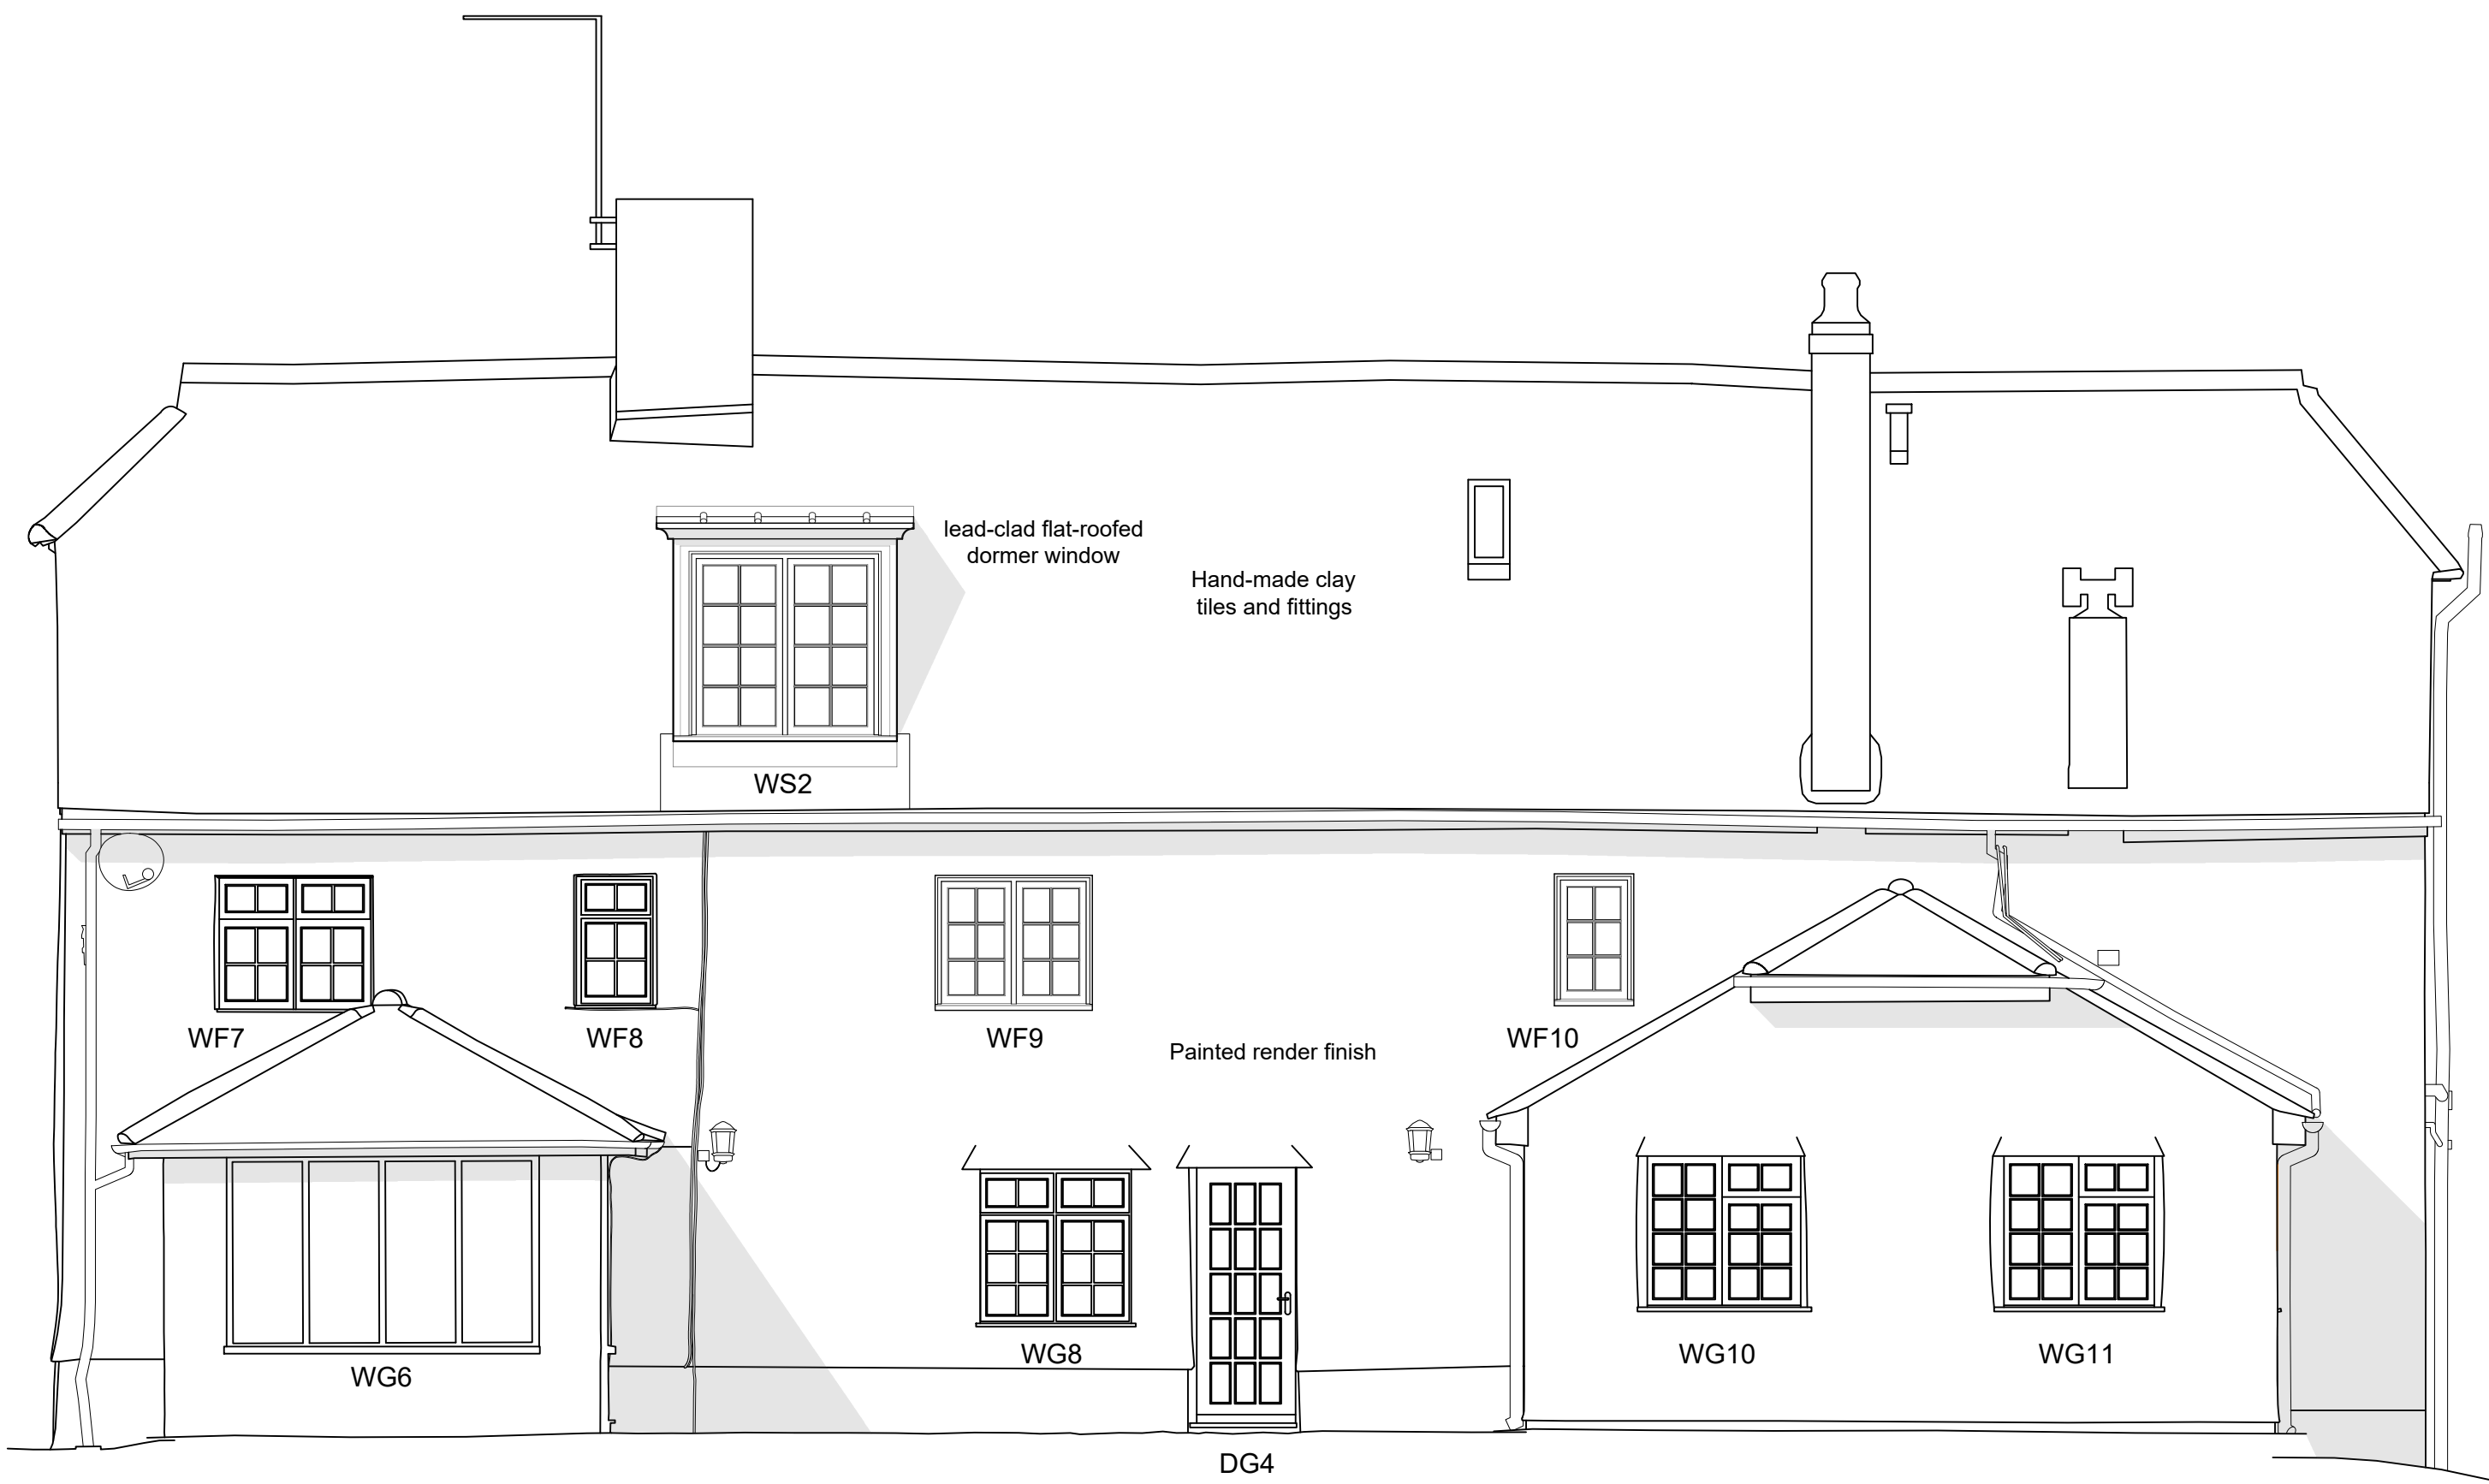


NORTH ELEVATION (FRONT) SHOWING AS APPROVED BY GRAVESHAM BOROUGH COUNCIL: Ref: 20230669 & Ref: 20230670
SCALE 1:50 @A1

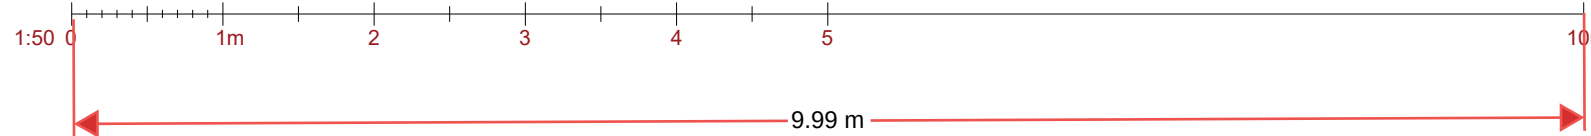

SOUTH ELEVATION (REAR) AS APPROVED BY GRAVESHAM BOROUGH COUNCIL: Ref: 20230669 & Ref: 20230670
SCALE 1:50 @A1



EAST ELEVATION AS APPROVED BY GRAVESHAM BOROUGH COUNCIL: Ref: 20230669 & Ref: 20230670
SCALE 1:50 @A1

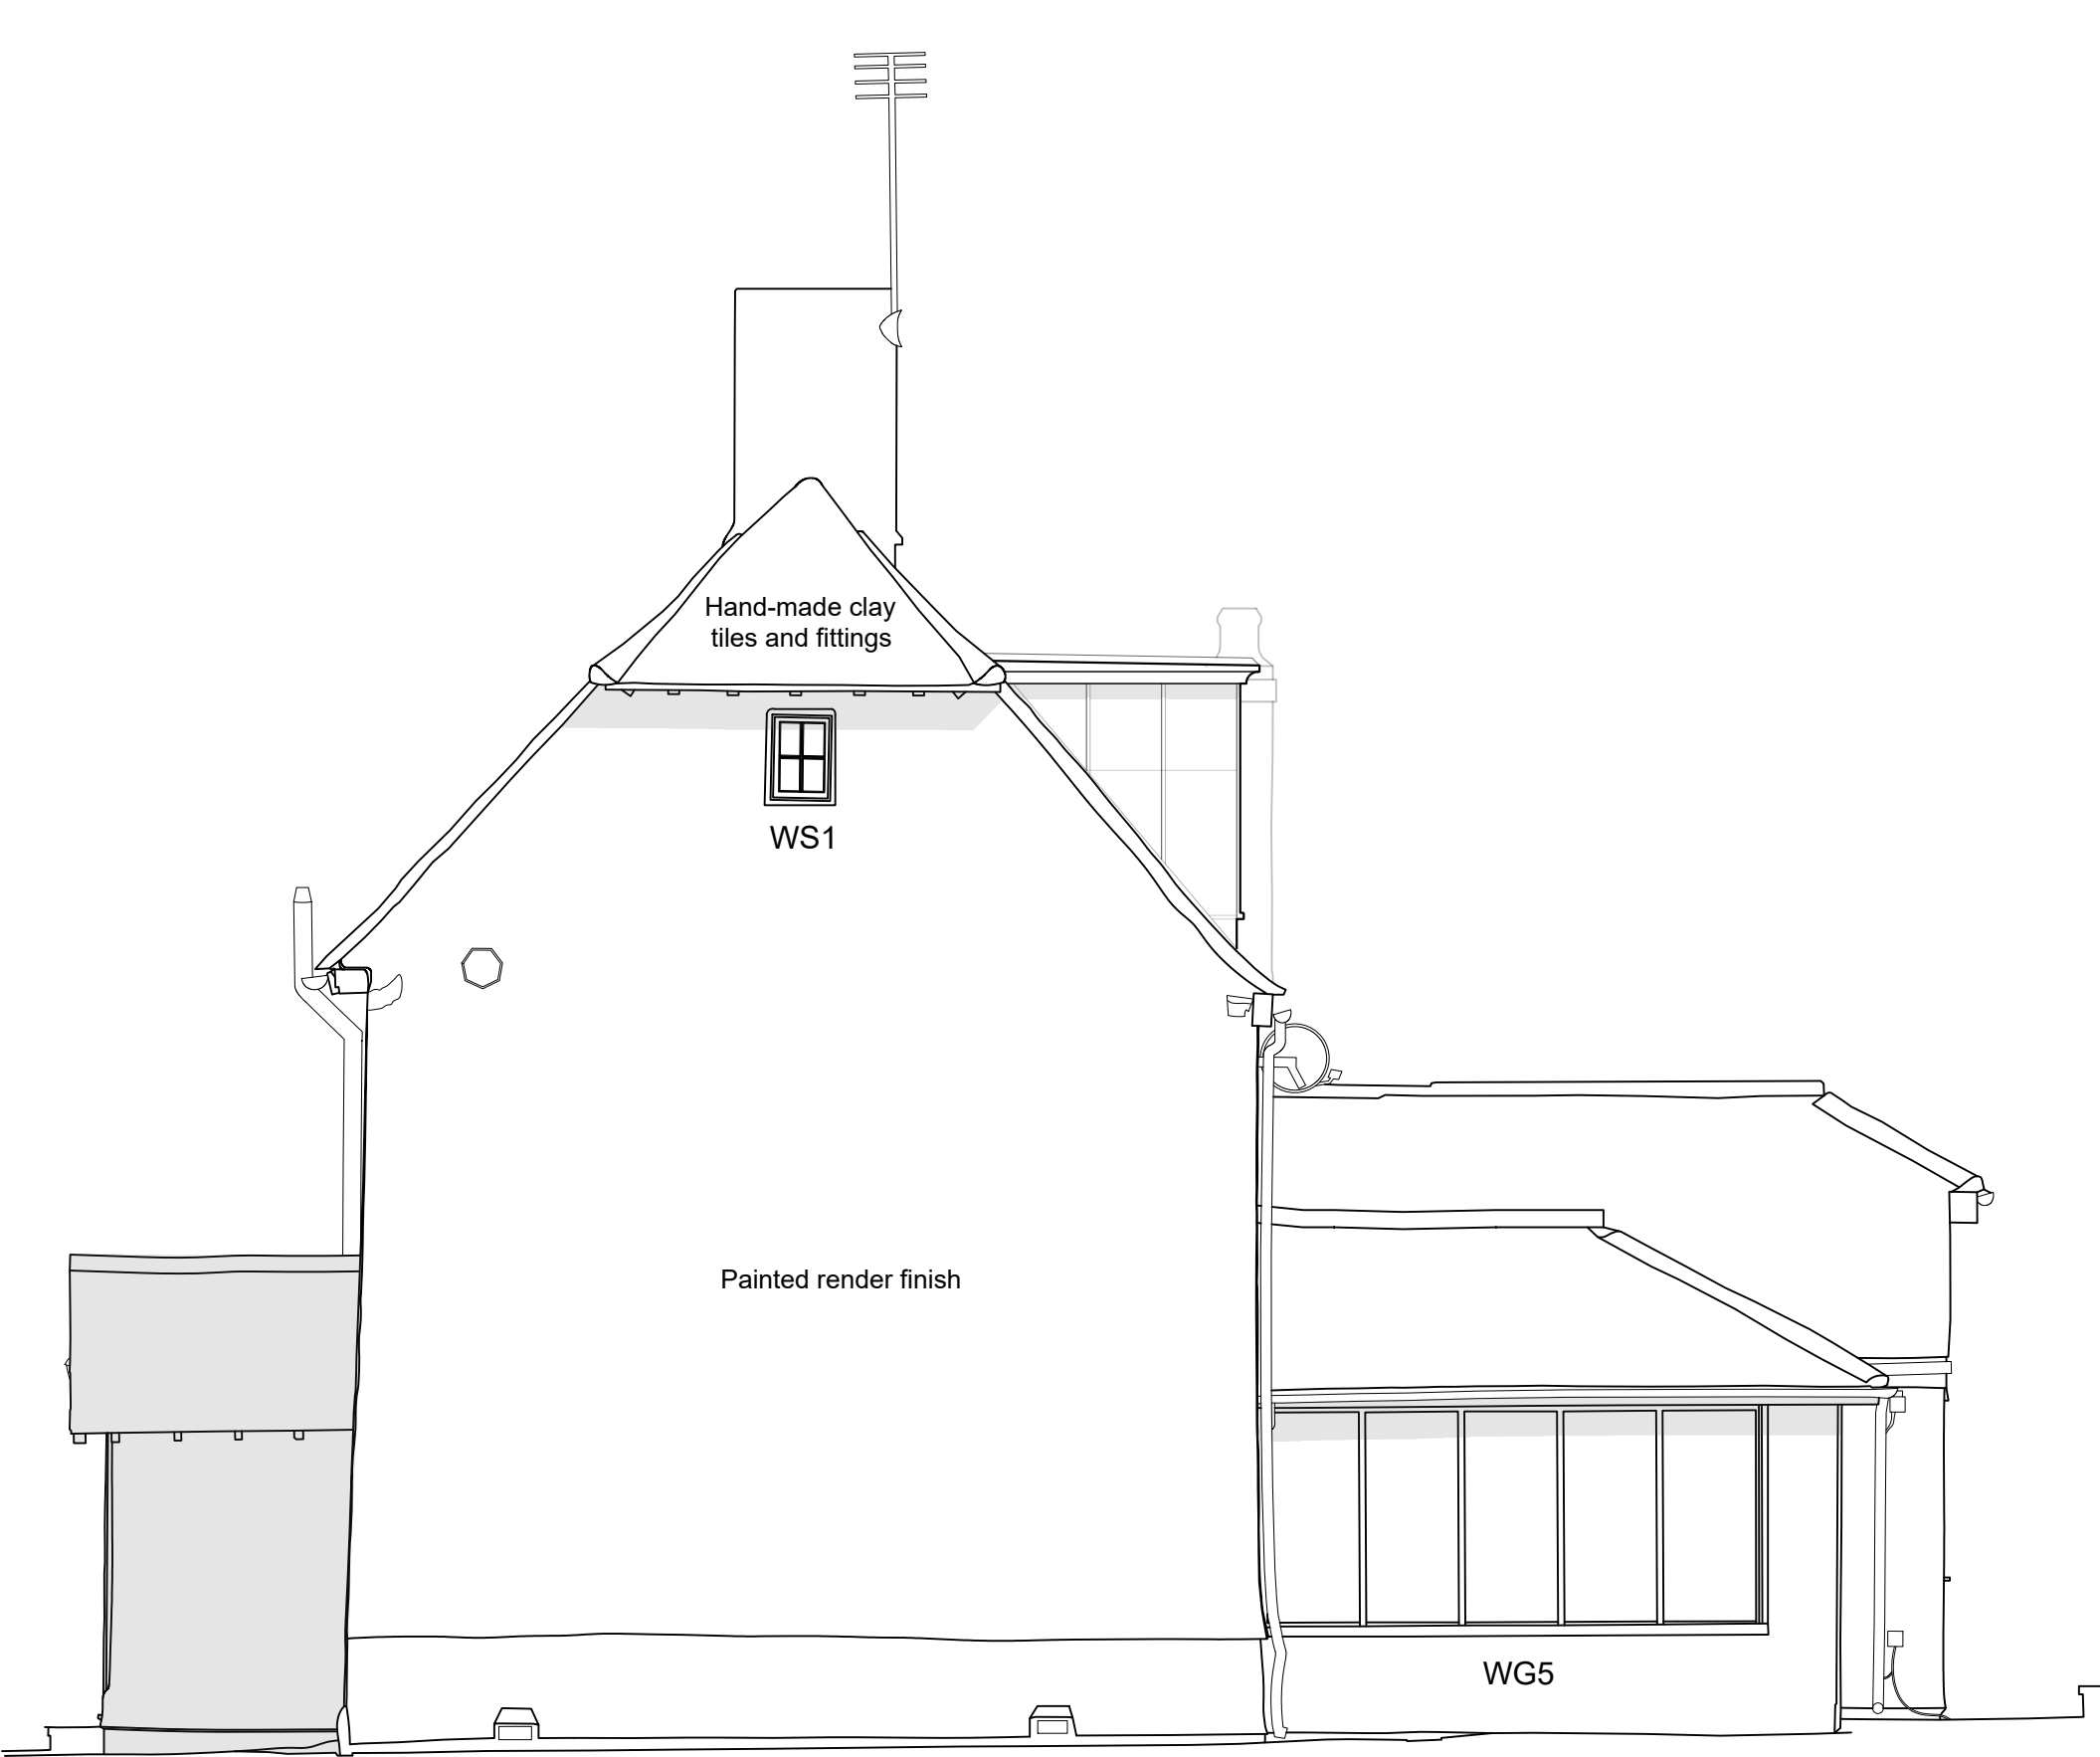

WEST ELEVATION AS APPROVED BY GRAVESHAM BOROUGH COUNCIL: Ref: 20230669 & Ref: 20230670
SCALE 1:50 @A1

NOTES:

PLANNING DRAWINGS

SCALE FOR PLANNING PURPOSES ONLY.
ALL DIMENSIONS AND LEVELS SHOWN ARE TO BE CHECKED
ON SITE PRIOR TO COMMENCEMENT OF WORK.
THIS DRAWING SHOULD NOT BE USED OTHER THAN
FOR ITS INTENDED PURPOSE.

DESCRIPTION	
EXISTING ELEVATIONS (shown as altered under approval by Gravesham Borough Council Ref: 20230669 & Ref: 20230670)	
LOCATION NURSTEAD HALL	DRG No. PP-18Q-011
NURSTEAD LANE	REV
LONGFIELD HILL	SCALE 1:50 @ A1
KENT, DA3 7AN	DATE NOV 2023
CLIENT MR & MRS HOLM	SIG RP

COPYRIGHT - This drawing has been compiled by and is the sole property
of Anthony Hicks Ltd and as such cannot be copied, duplicated, reproduced
or its contents used in any way, without prior written authority