



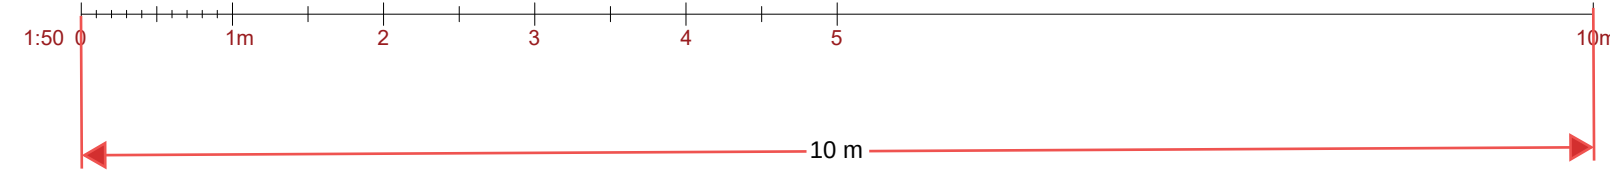


NORTH ELEVATION (NO CHANGES PROPOSED) SCALE 1:50



PROPOSED SOUTH ELEVATION (REAR)
SCALE 1:50

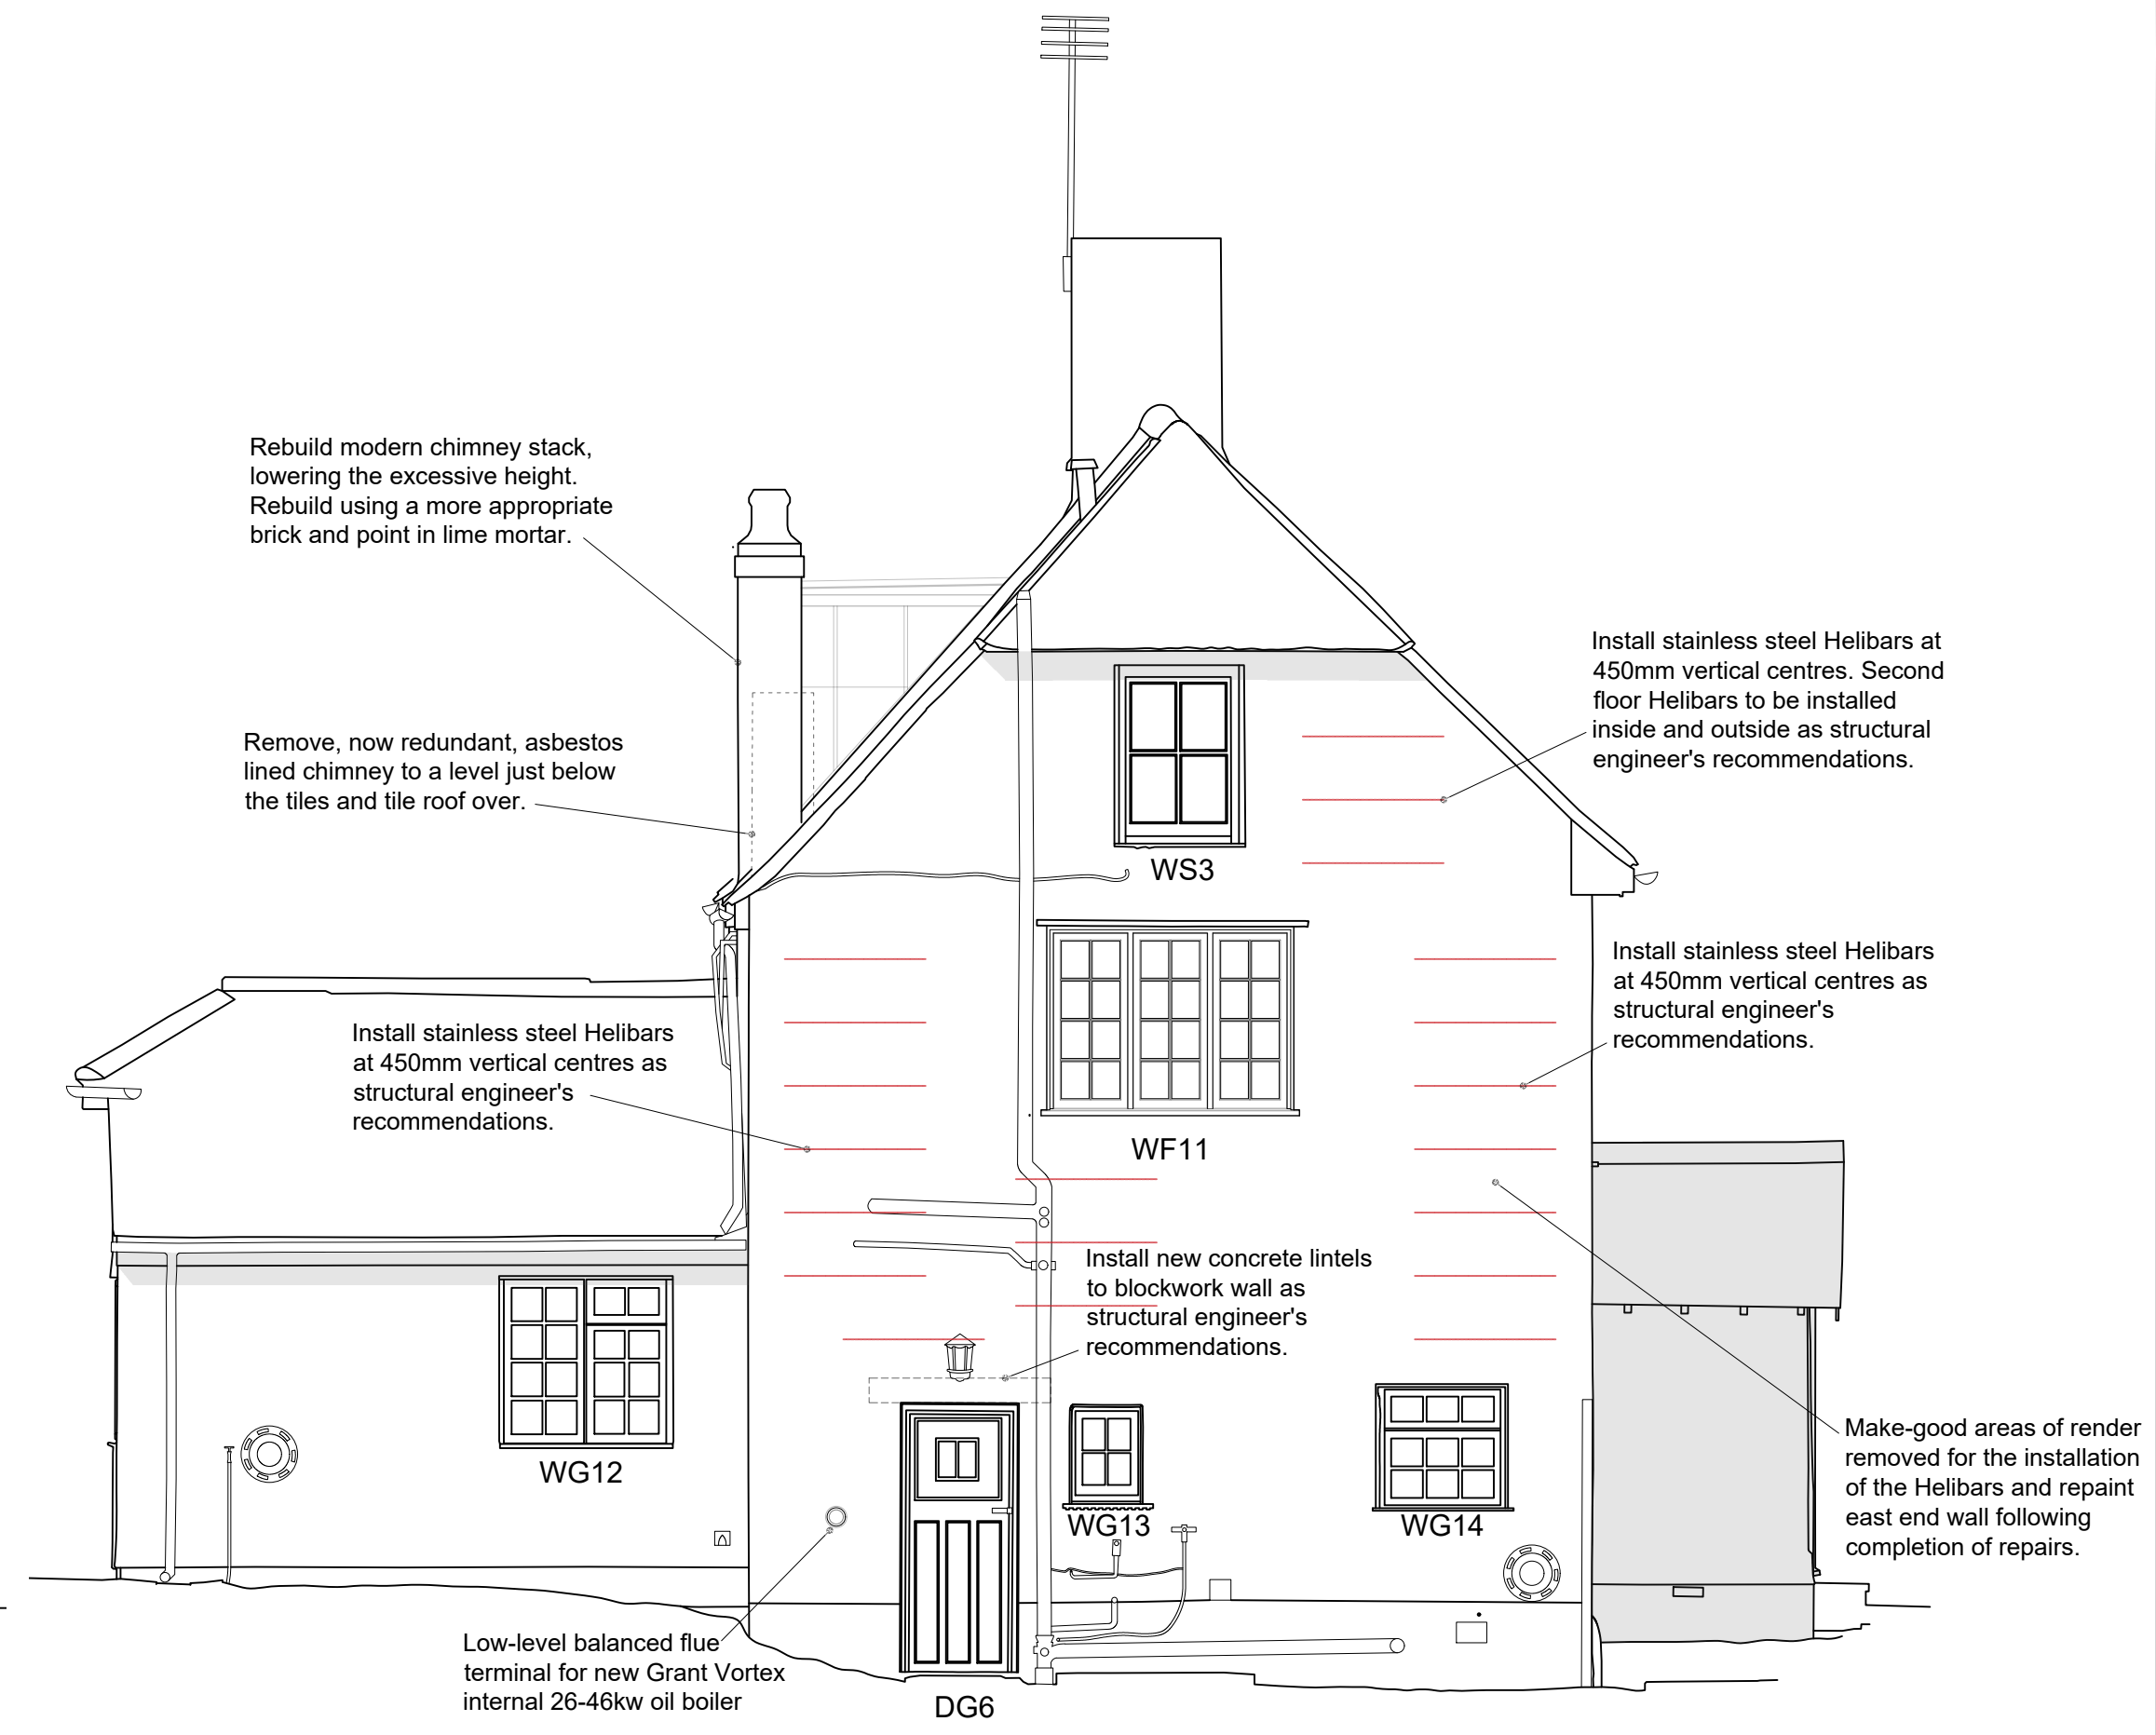

PROPOSED EAST ELEVATION
SCALE 1:50

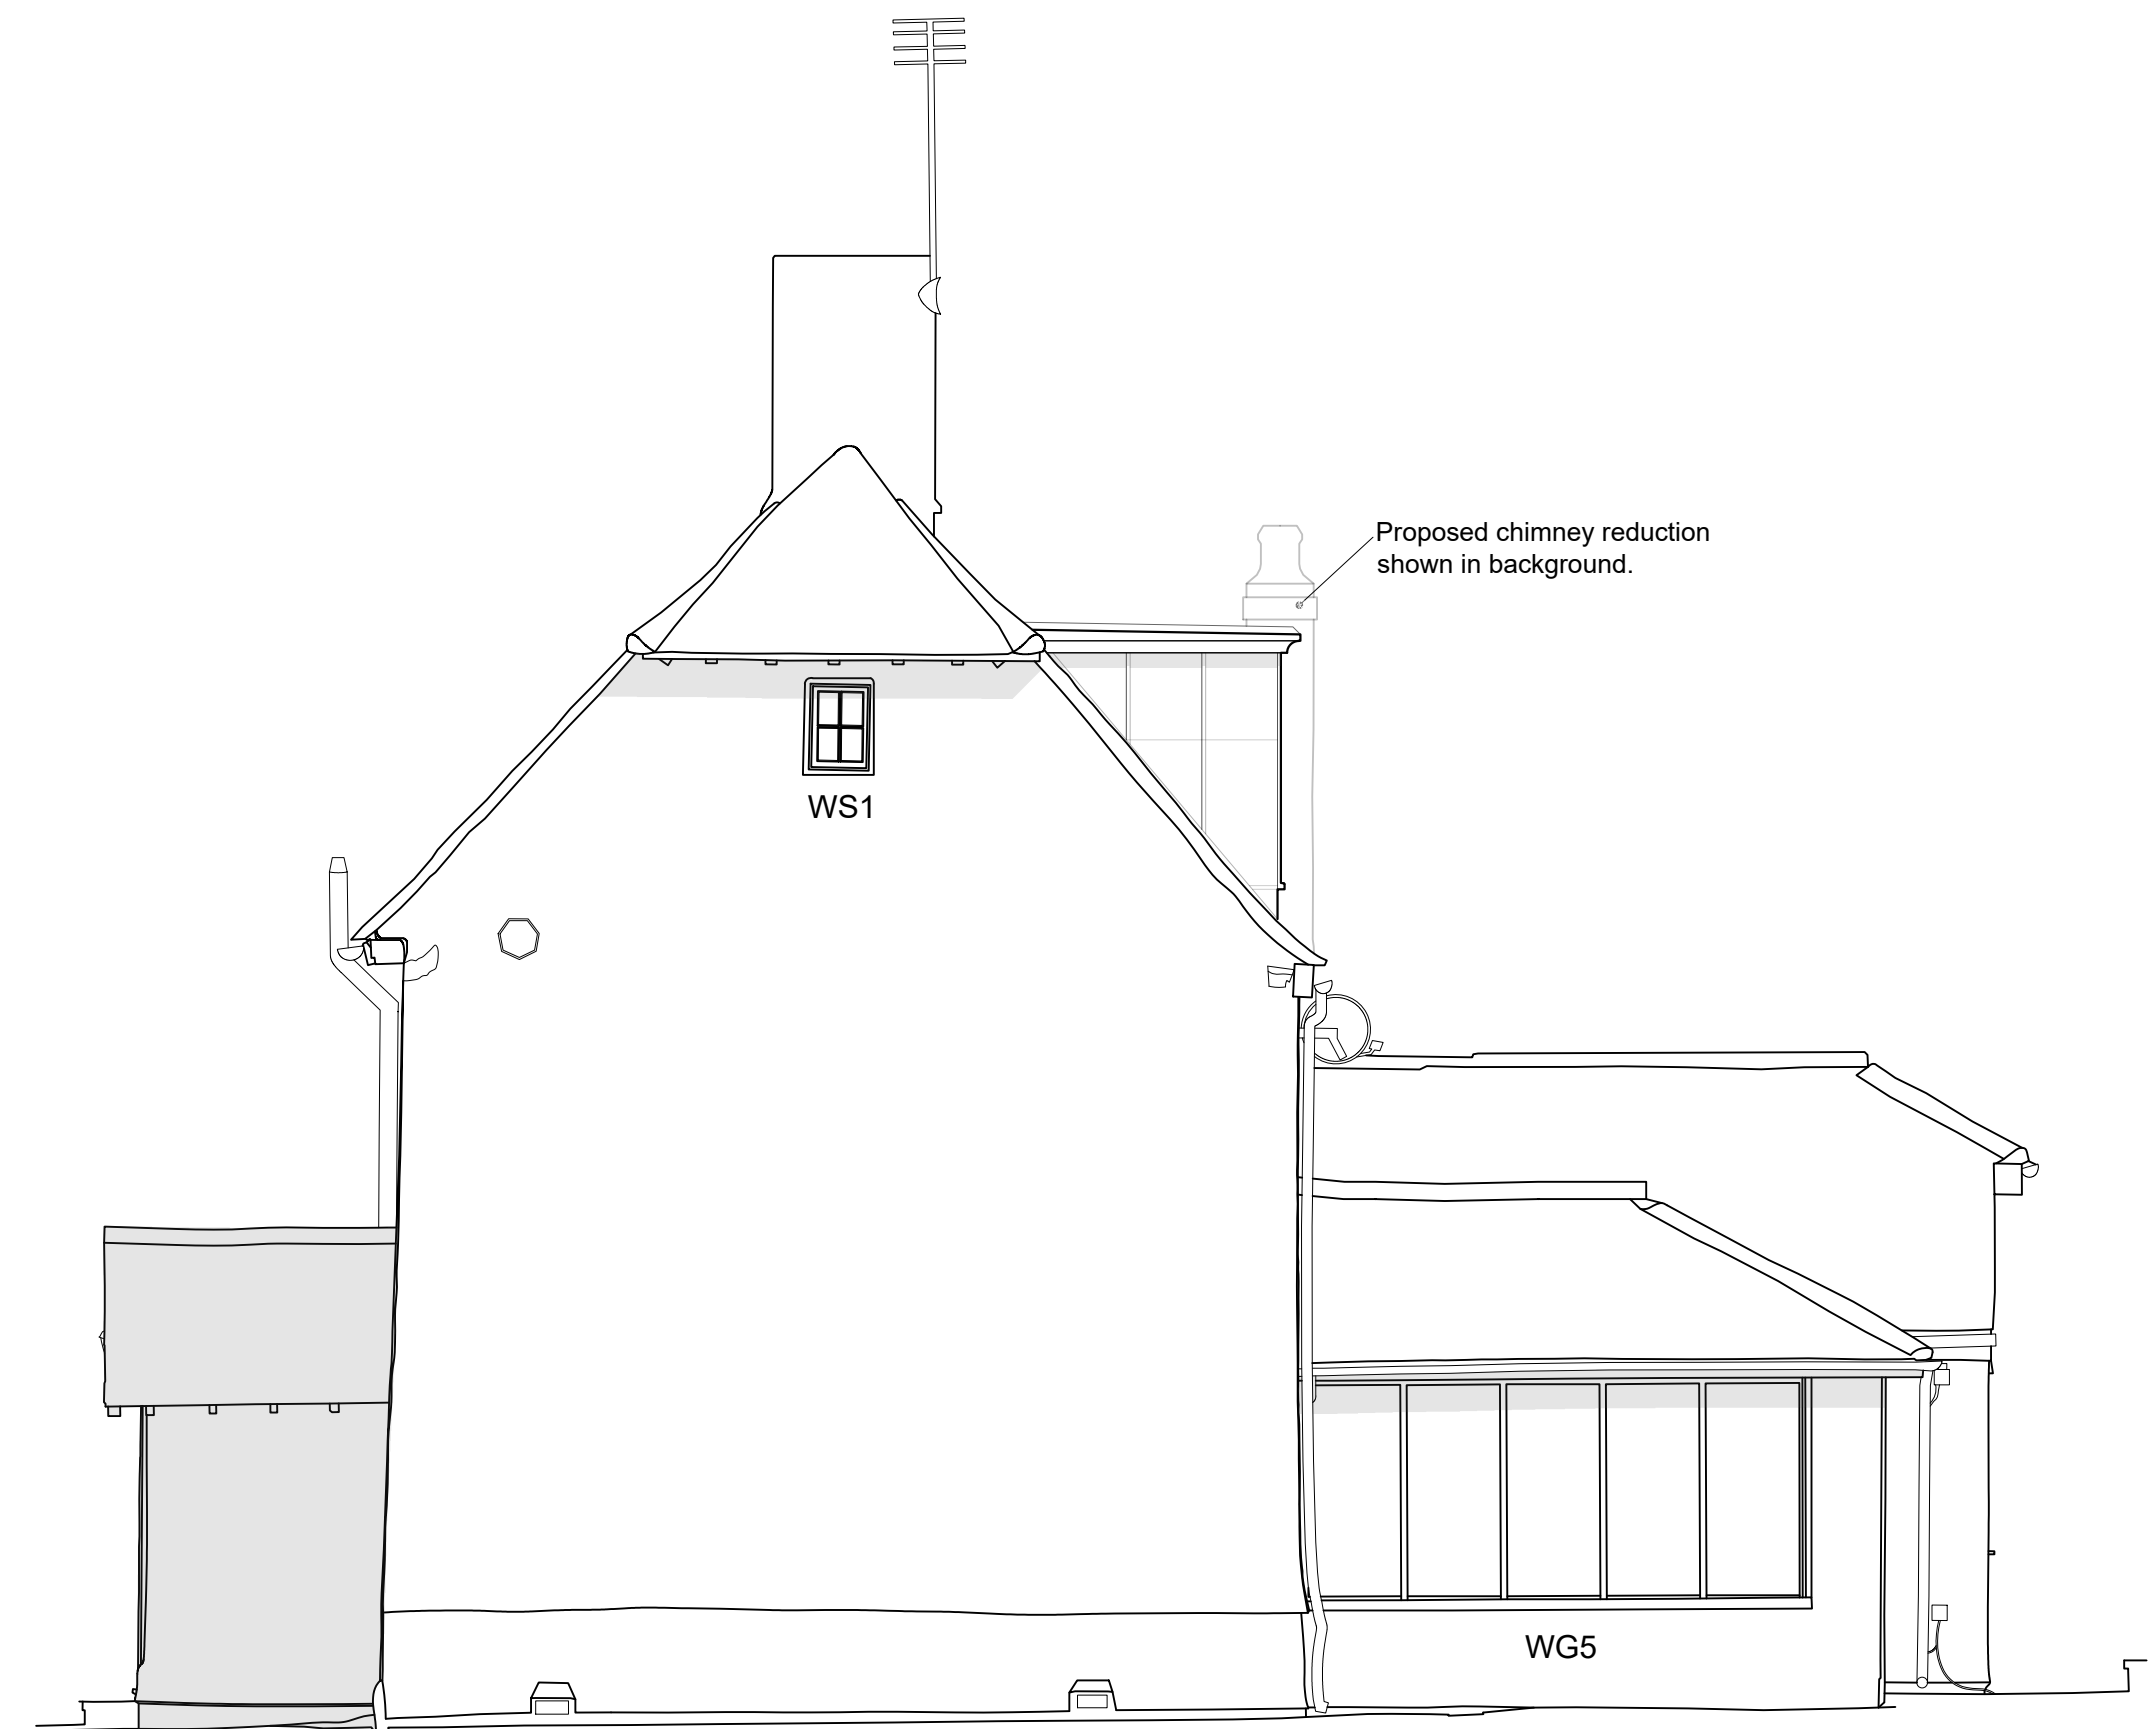

PROPOSED WEST ELEVATION
SCALE 1:50

NOTES:

Proposed alterations/repairs:

- South roof elevation:**
 - Remove the small chimney down to rafter level and tile over with matching roof tiles.
 - Dismantle tall, narrow chimney and remove restraining strap. Above roof-line, rebuild chimney to the same cross-sectional dimension but reduce the excessive height. Bricks are modern LBC, re-build chimney stack to reduced height in a more appropriate brick.
- East wall elevation:**
 - Install Helibar to crack-stitch repair existing blockwork wall as structural engineer's recommendations. Repair render and paint to match existing.
 - Remove existing lintel(s) over DG6 and install deeper lintels with adequate bearing to the ends all as structural engineer's recommendations. Repair render and paint to match existing.
 - Install balanced flue for new boiler, patch repair render around core-drilled hole at flue exit from wall and paint to match existing.

PLANNING DRAWINGS

SCALE FOR PLANNING PURPOSES ONLY.
ALL DIMENSIONS AND LEVELS SHOWN ARE TO BE CHECKED
ON SITE PRIOR TO COMMENCEMENT OF WORK.
THIS DRAWING SHOULD NOT BE USED OTHER THAN
FOR ITS INTENDED PURPOSE.

DESCRIPTION	
PROPOSED ELEVATIONS	
LOCATION NURSTEAD HALL	DRG No. PP-18Q-15
NURSTEAD LANE	REV
LONGFIELD HILL	SCALE 1:50 @ A1
KENT, DA3 7AN	DATE NOV 2023
CLIENT MR & MRS HOLM	SIG RP
COPYRIGHT - This drawing has been compiled by and is the sole property of Anthony Hicks Ltd and as such cannot be copied, duplicated, reproduced or its contents used in any way, without prior written authority	

ANTHONY HICKS
TRADITIONAL OAK BUILDINGS

JESSAMINE FARM, OLD ROMNEY, KENT TN29 9SG
Tel: 01797 366895 Fax: 01797 361895
www.anthony-hicks.com