




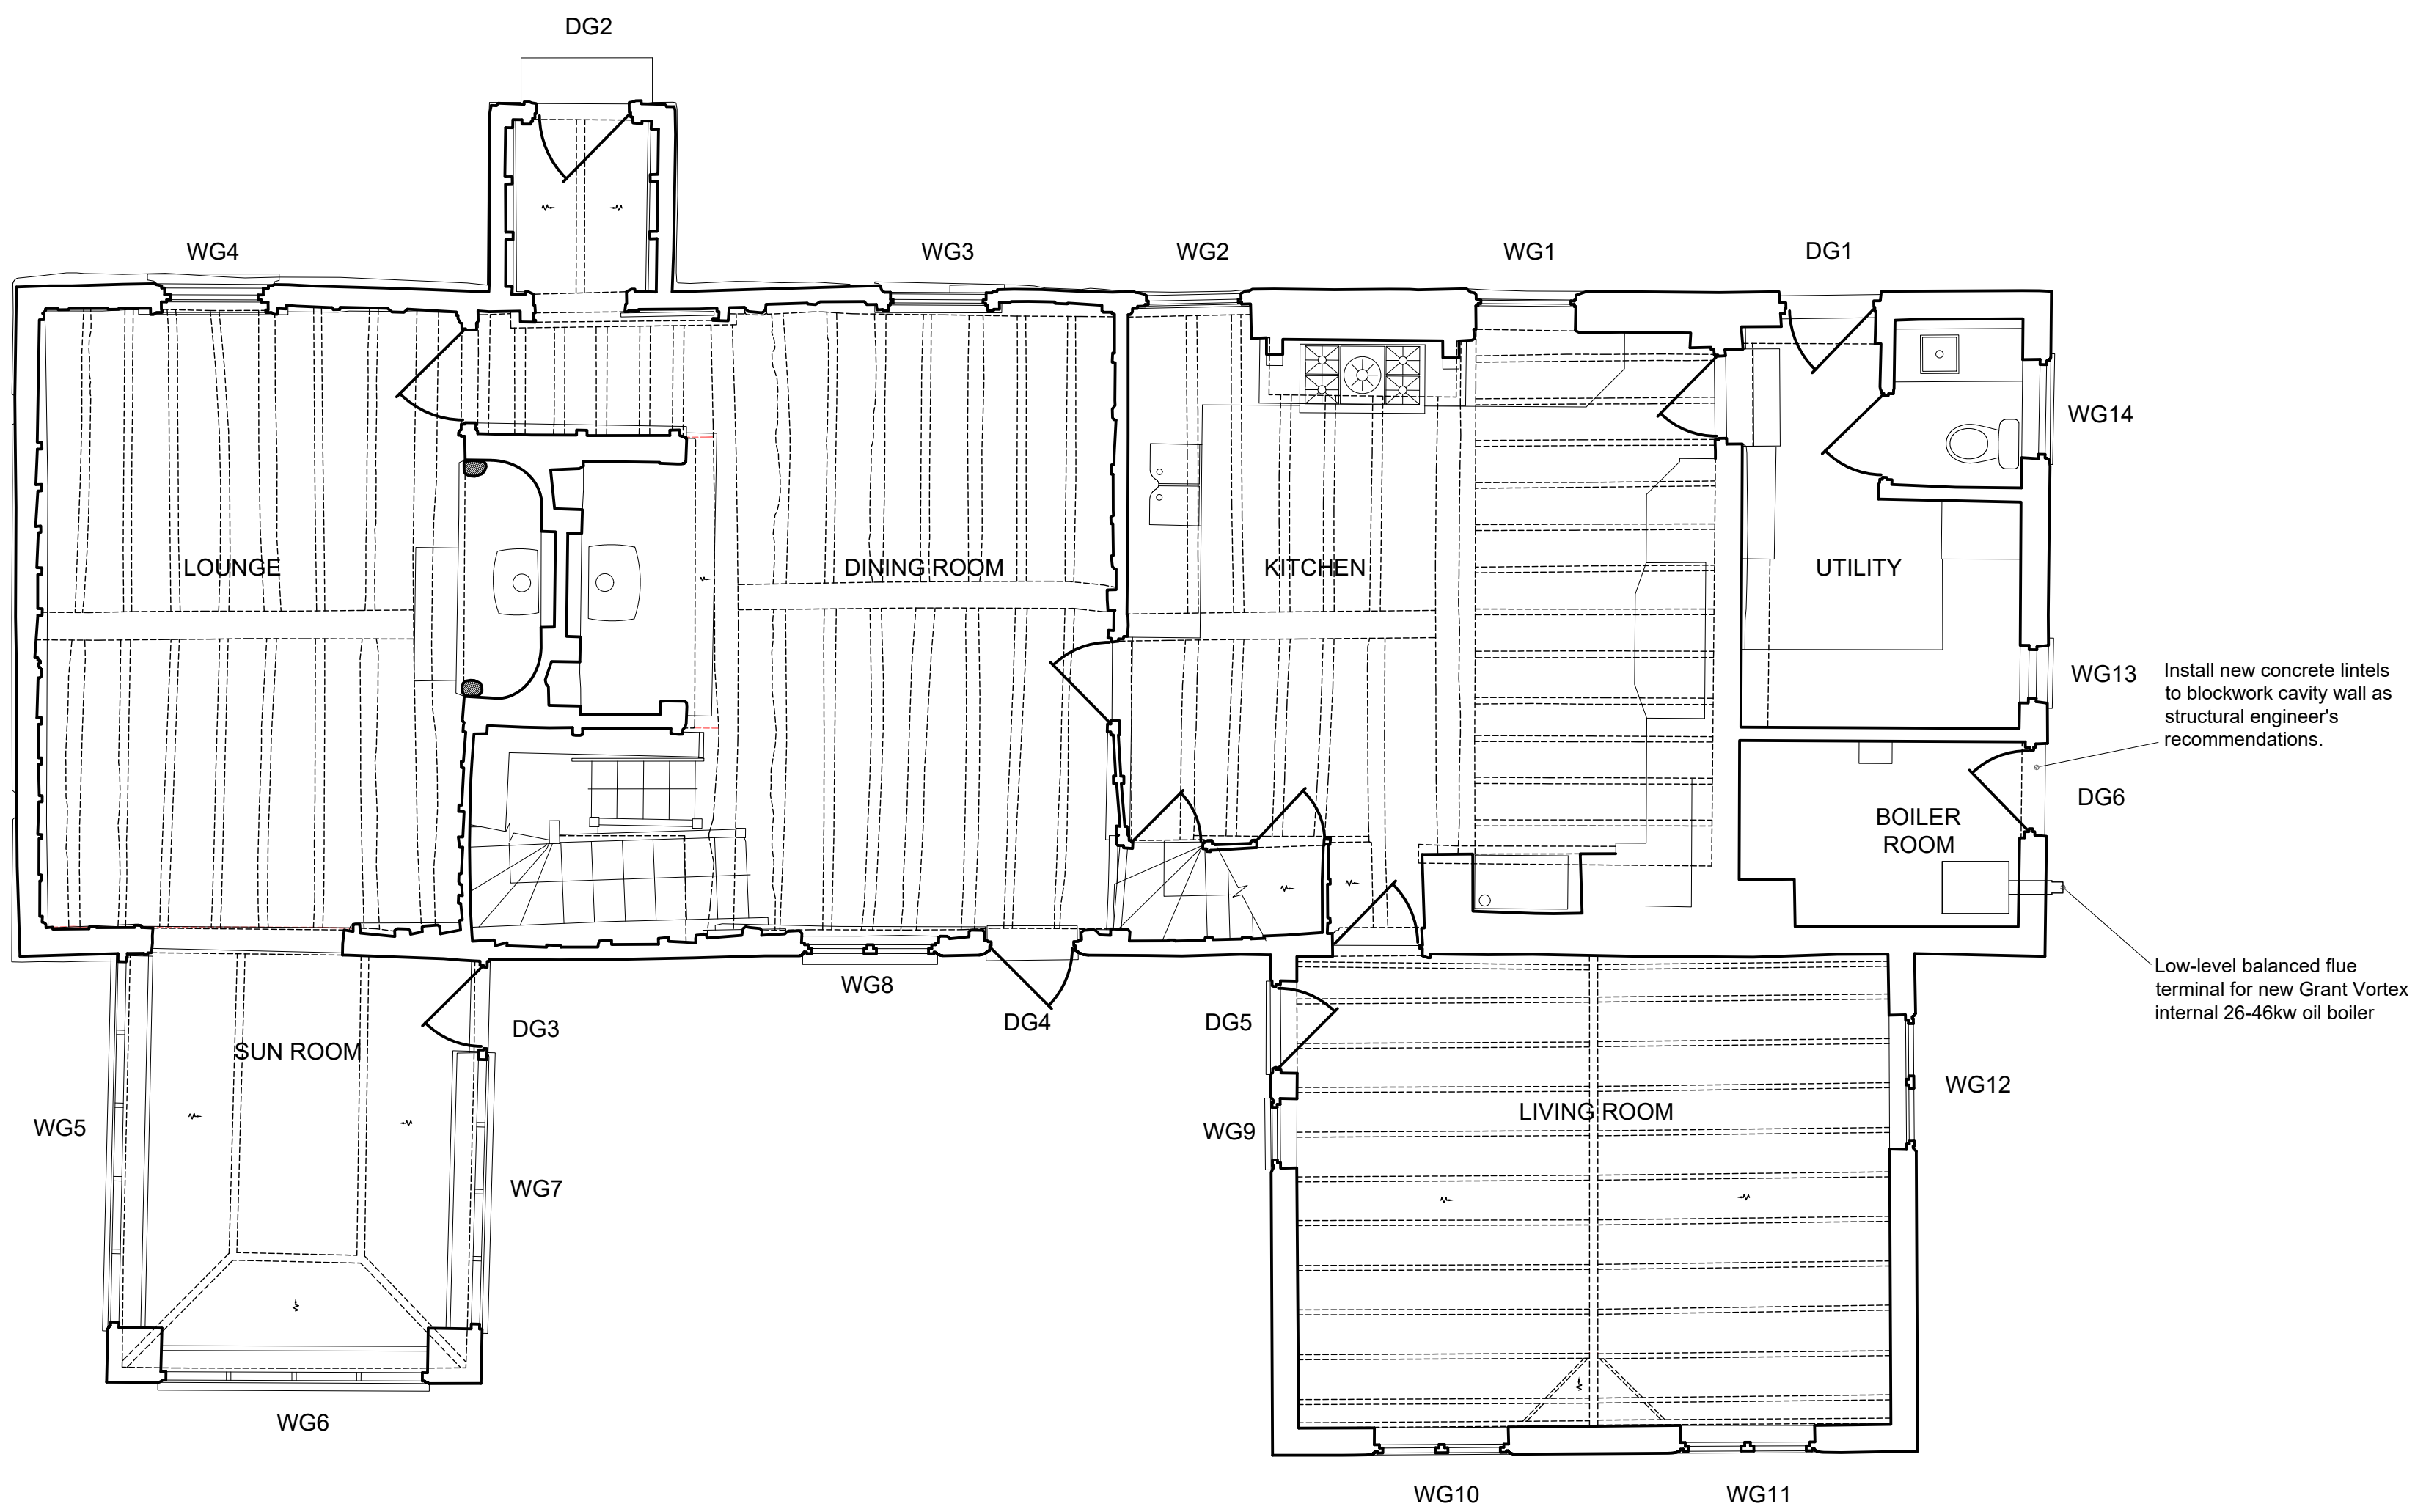

GROUND FLOOR PLAN OF PROPOSED ALTERATION
SCALE 1:50

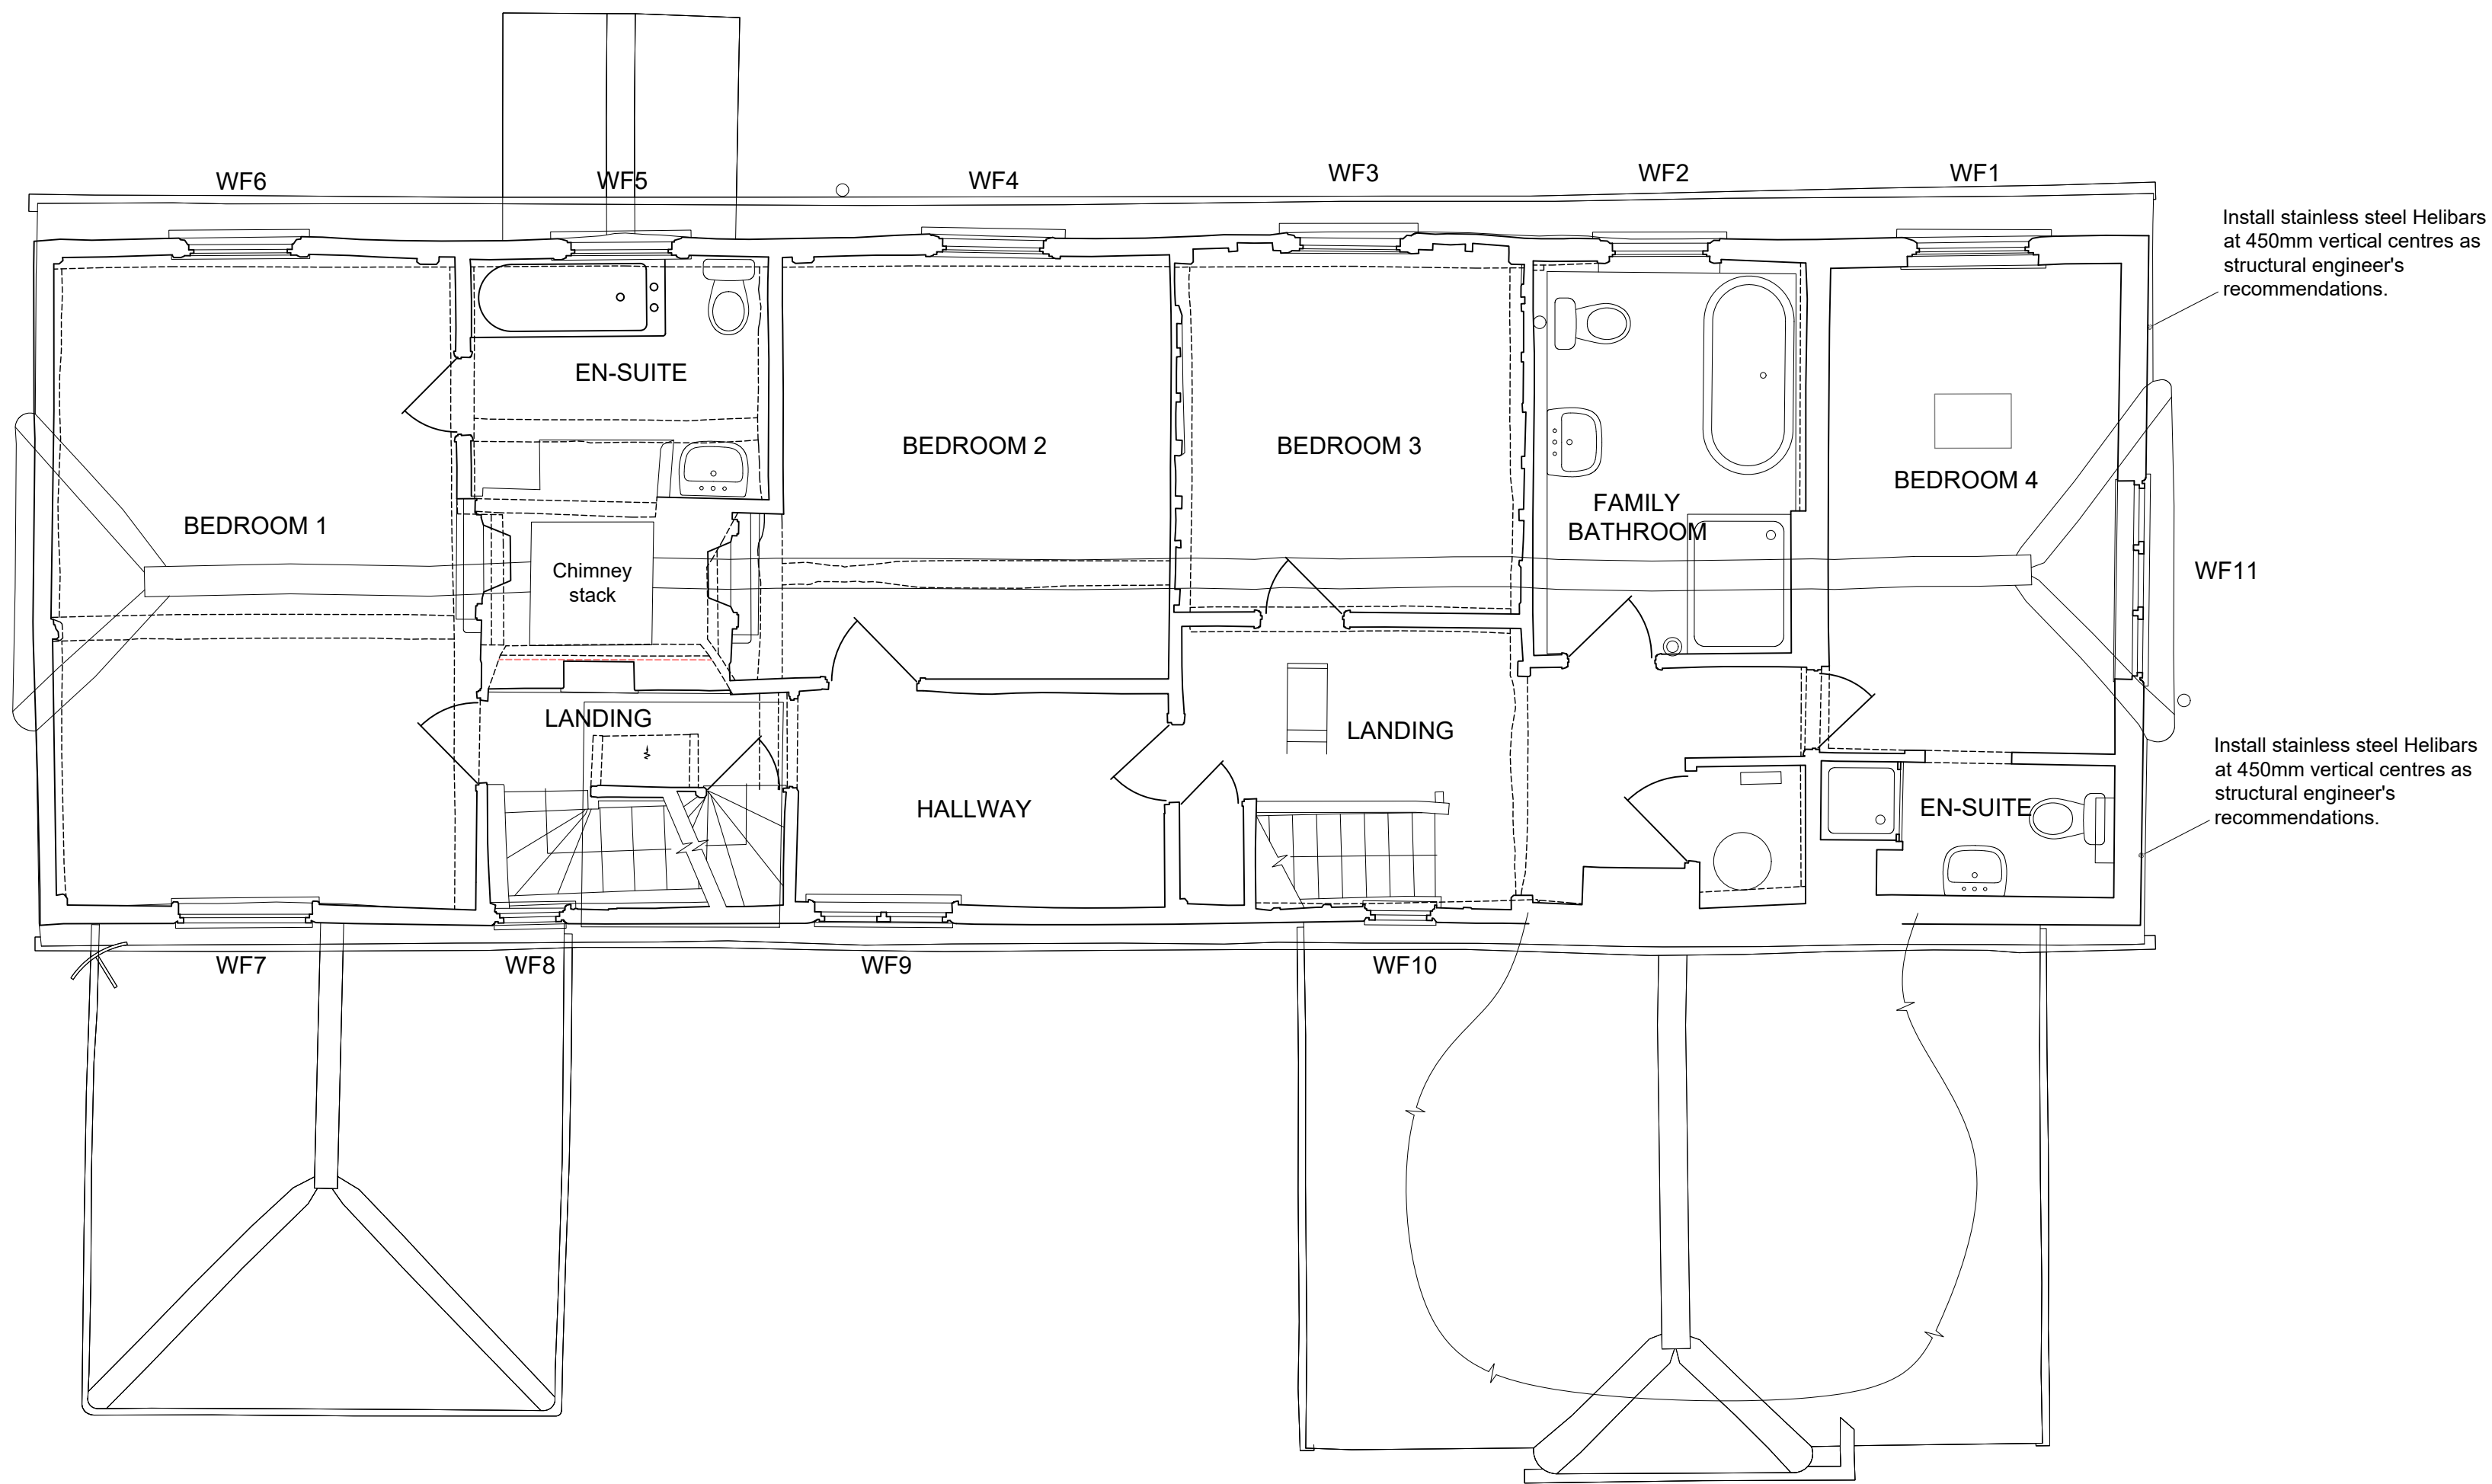

FIRST FLOOR PLAN SHOWING PROPOSED REINFORCEMENT
SCALE 1:50 @A1

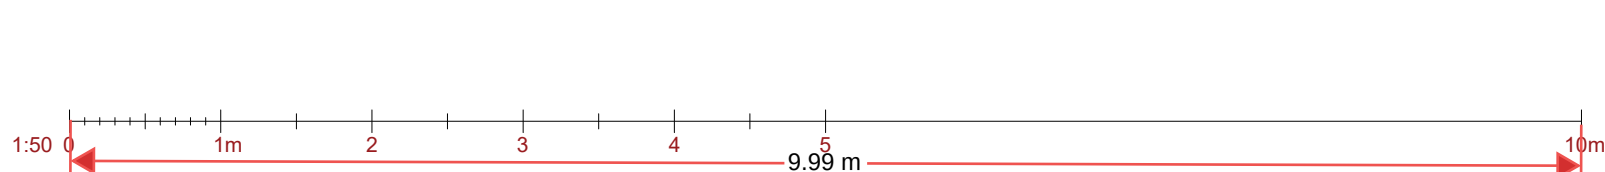

NOTES:

Proposed alterations/repairs:

Ground floor east wall:

- Remove existing lintel(s) over DG6 and install deeper lintels with adequate bearing to the ends all as structural engineer's recommendations. Repair render and paint to match existing.
- Install balanced flue for new boiler. Patch repair render around core-drilled hole at flue exit from wall and paint to match existing.

First floor east wall:

- Install Helibar to crack-stitch repair existing blockwork wall as structural engineer's recommendations. Repair render and paint to match existing.

SCALE FOR
PLANNING
PURPOSES ONLY.
ALL DIMENSIONS
AND LEVELS
SHOWN ARE TO
BE CHECKED ON
SITE PRIOR TO
COMMENCEMENT
OF WORK.
THIS DRAWING
SHOULD NOT BE
USED OTHER
THAN
FOR ITS INTENDED
PURPOSE.

DESCRIPTION

PROPOSED GROUND AND FIRST FLOOR PLANS

LOCATION	DRG No.
NURSTEAD HALL	PP-18Q-16
NURSTEAD LANE	REV
LONGFIELD HILL	SCALE
KENT, DA3 7AN	1:50@ A1
CLIENT	DATE
MR & MRS HOLM	NOV 2023
	SIG
	RP

COPYRIGHT
This drawing has been compiled by and is the sole property of Anthony
Hicks Ltd and as such cannot be copied, duplicated, reproduced or its
contents used in any way, without prior written authority

ANTHONY HICKS
TRADITIONAL OAK BUILDINGS

JESSAMINE FARM, OLD ROMNEY, KENT TN29 9SG
Tel: 01797 366895 Fax: 01797 361895
www.anthony-hicks.com