



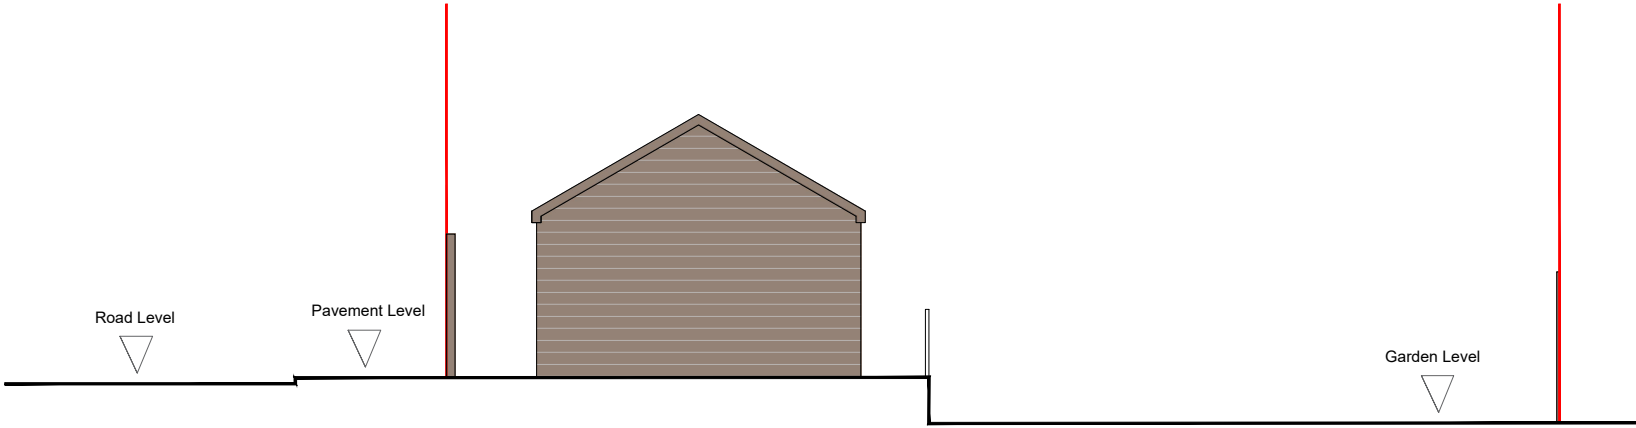

Existing South Elevation (Showing Site Levels)

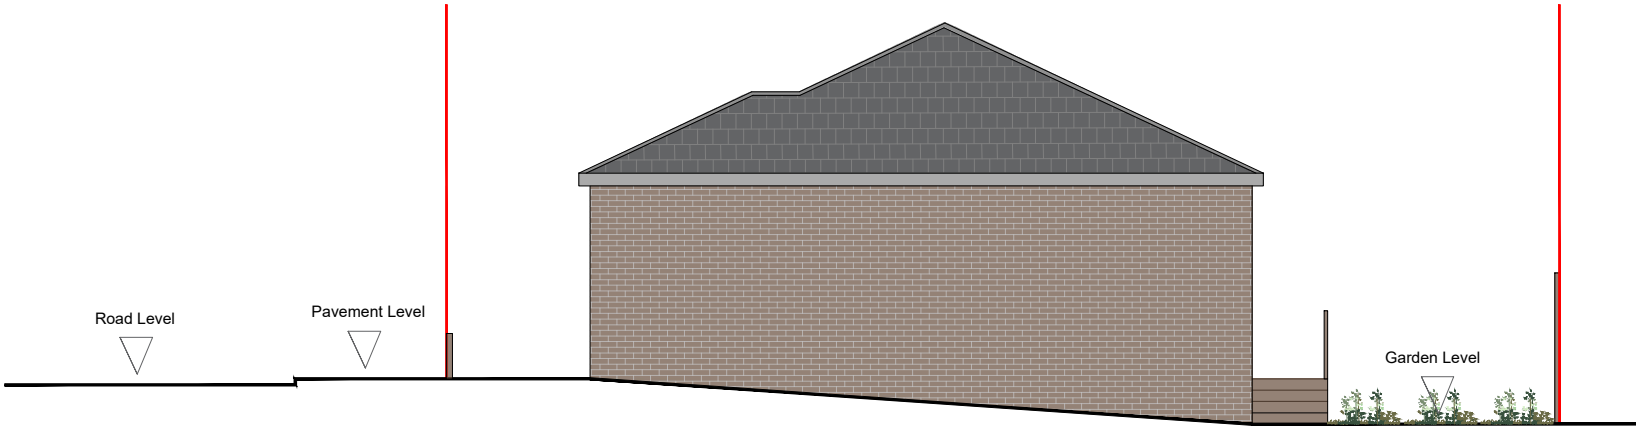

Proposed South Elevation (Showing Site Levels)



 e - info@dreamdesigndevelop.co.uk m - 07500444330	Site: 40 Cross Lane East Gravesend DA12 5HB	Title: South Elevations with Site Levels	Scale at A3: 1:100	Date: 05/06/2025
			Drawing no.: 005	Revision: A